


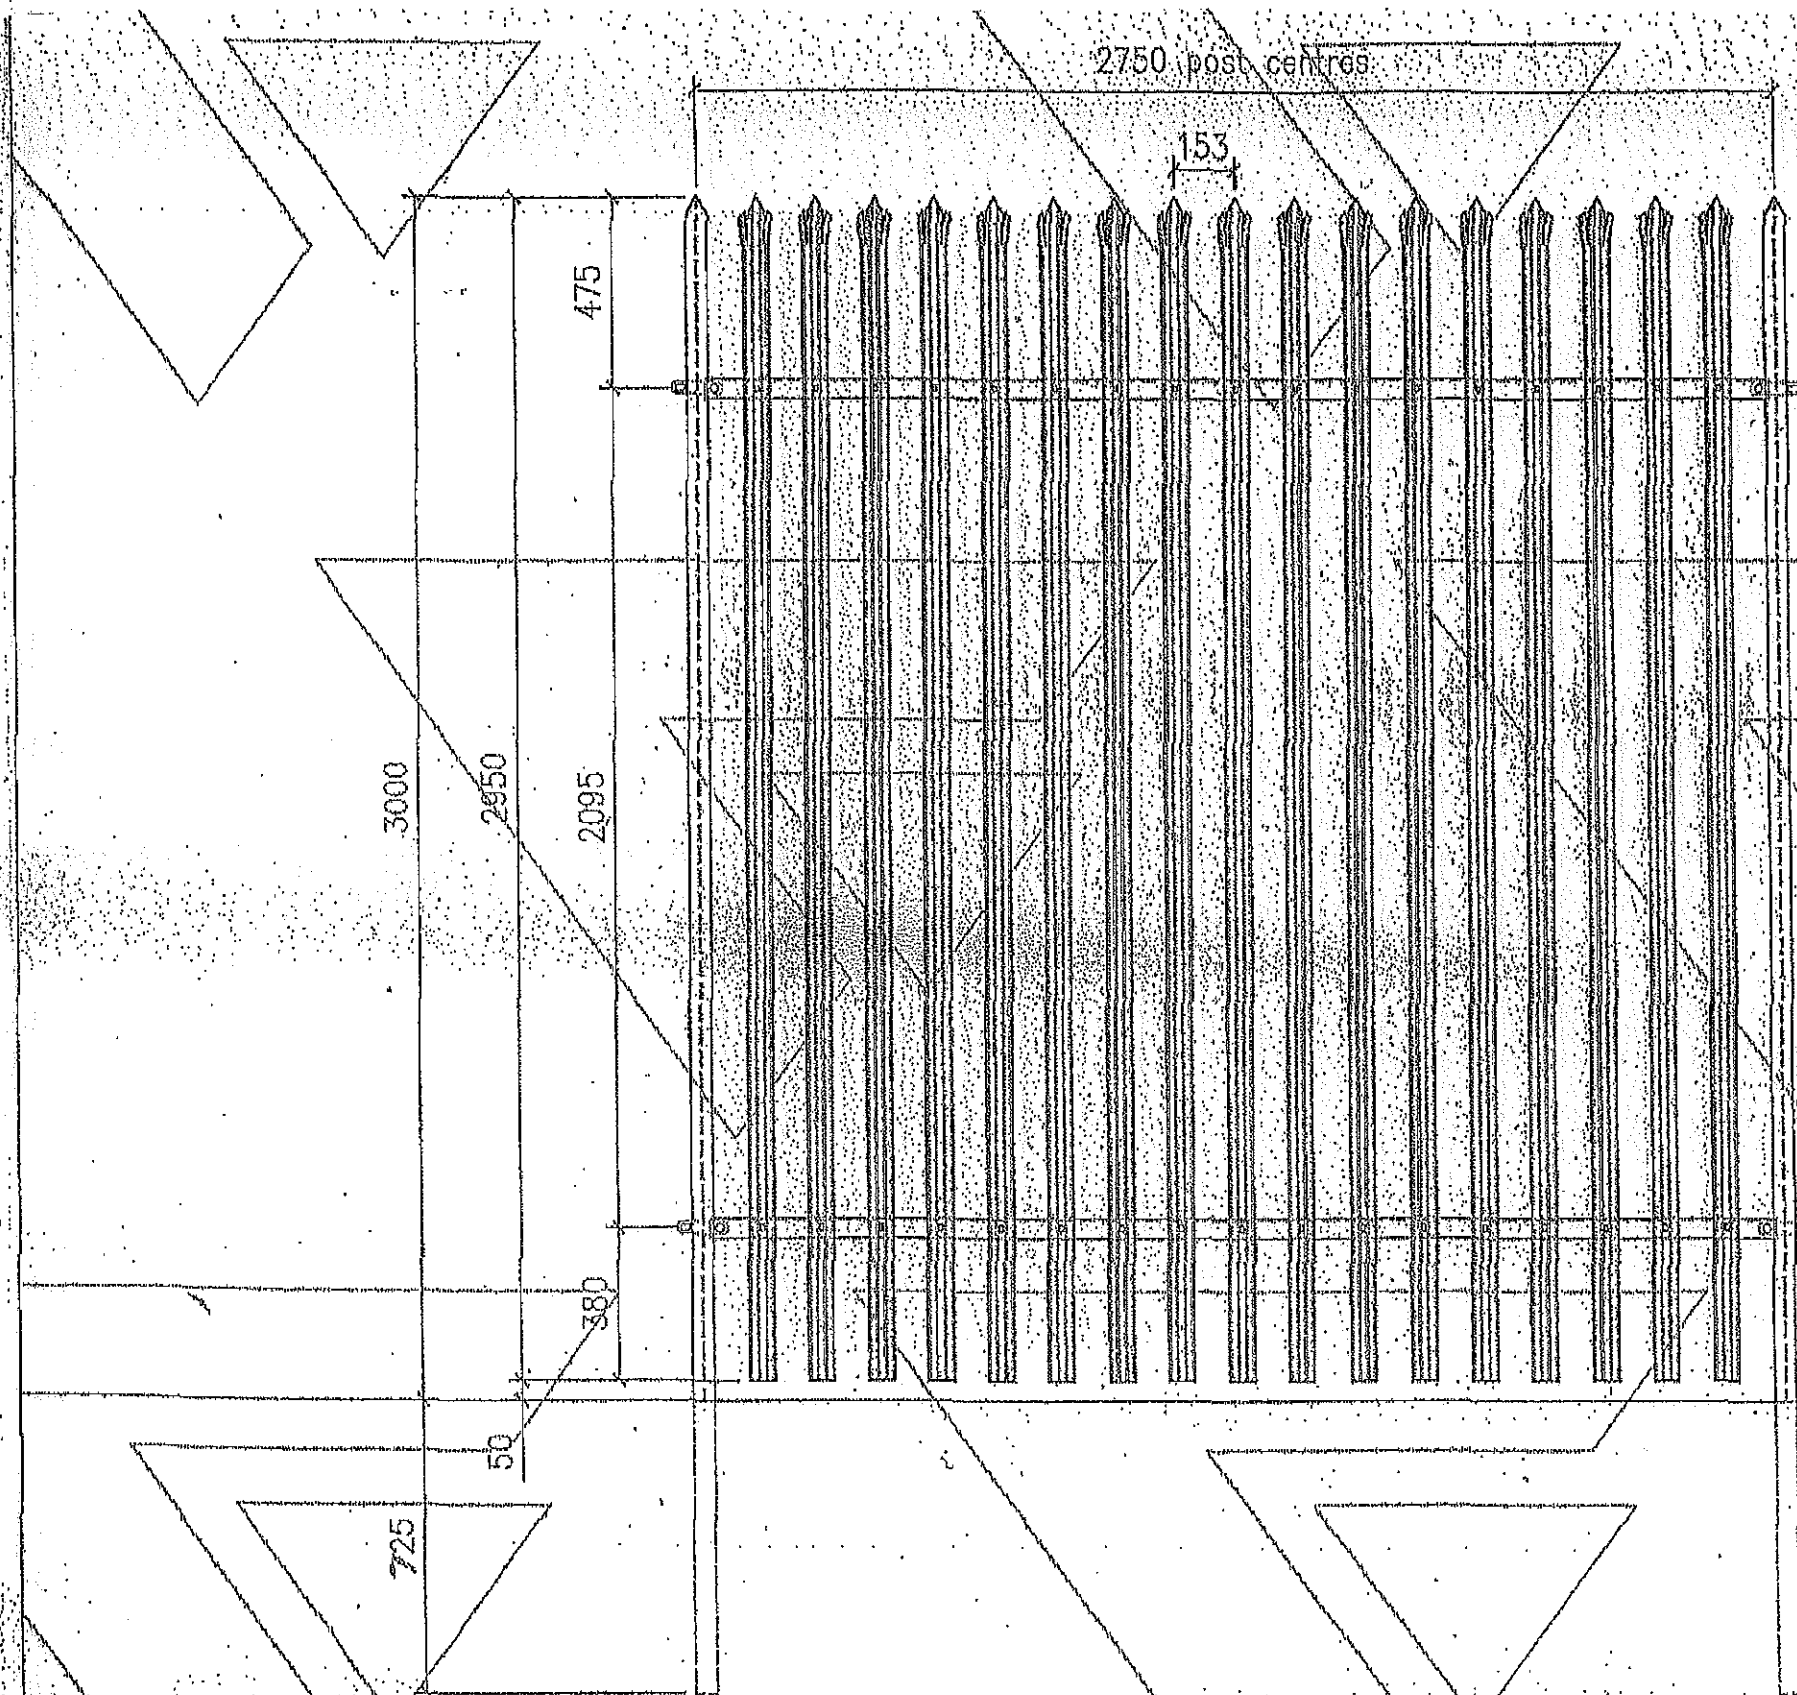

SPECIFICATION:

Posts: 100x55 IPE

Rails: 45x45 RSA

Pales: 2mm 'W' TPT

Rail Fix: M12 cup sq bolt
& shear-cone nut

Pale Fix: M8 'T' bolt &
shear-cone nut



Tel: 0121 272 1777
email: sales@claf-group.co.uk
web: www.clafapplications.co.uk

Pallsade panel, 3.0m high, 2mm 'W' Triple Pointed pales,
(45x45 RSA rails)


Pal/W/30/45

ARCHITECT **CHARTERED** **SERVICES**
ANTHONY **CHARLES** **SOUTHEY**



Chartered Architect
Dip. Arch (Leeds)

1 Bluebell Road,
TEWKESBURY, Gloucs, GL20 7PE
07399-530192 ---- info@acsarchitect.co.uk

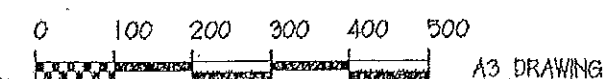

Security Fence, Expansion site,
Chaldicotts Barns,
SEMLEY, SP7 9AW

1-20
SEPT 2026

1624-971-

A3 DRAWING