




SOUTH ELEVATION

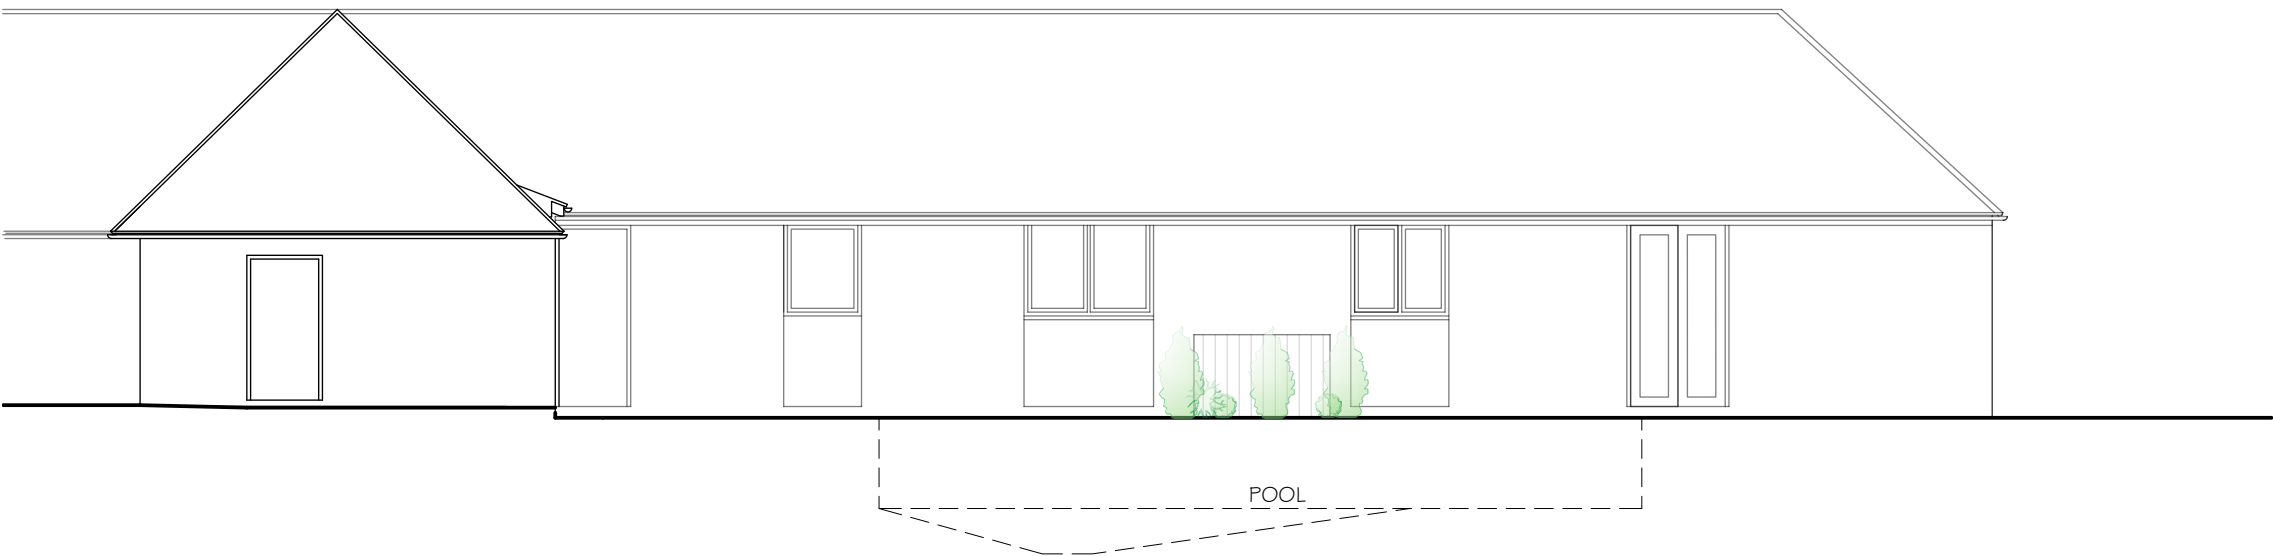


WEST ELEVATION



POOL PLANT NTS

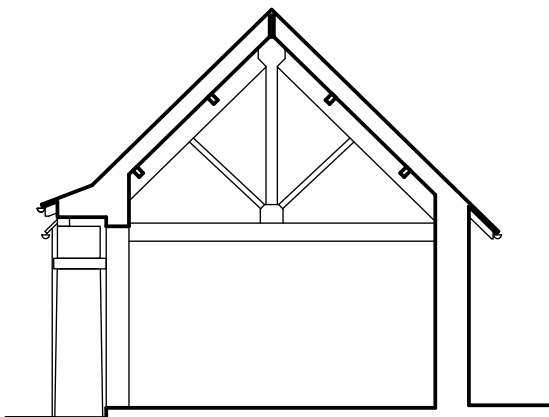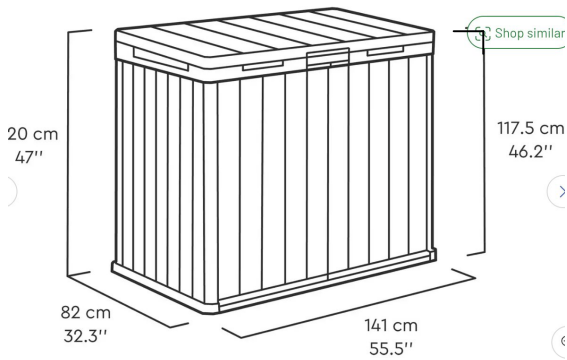

SECTION A

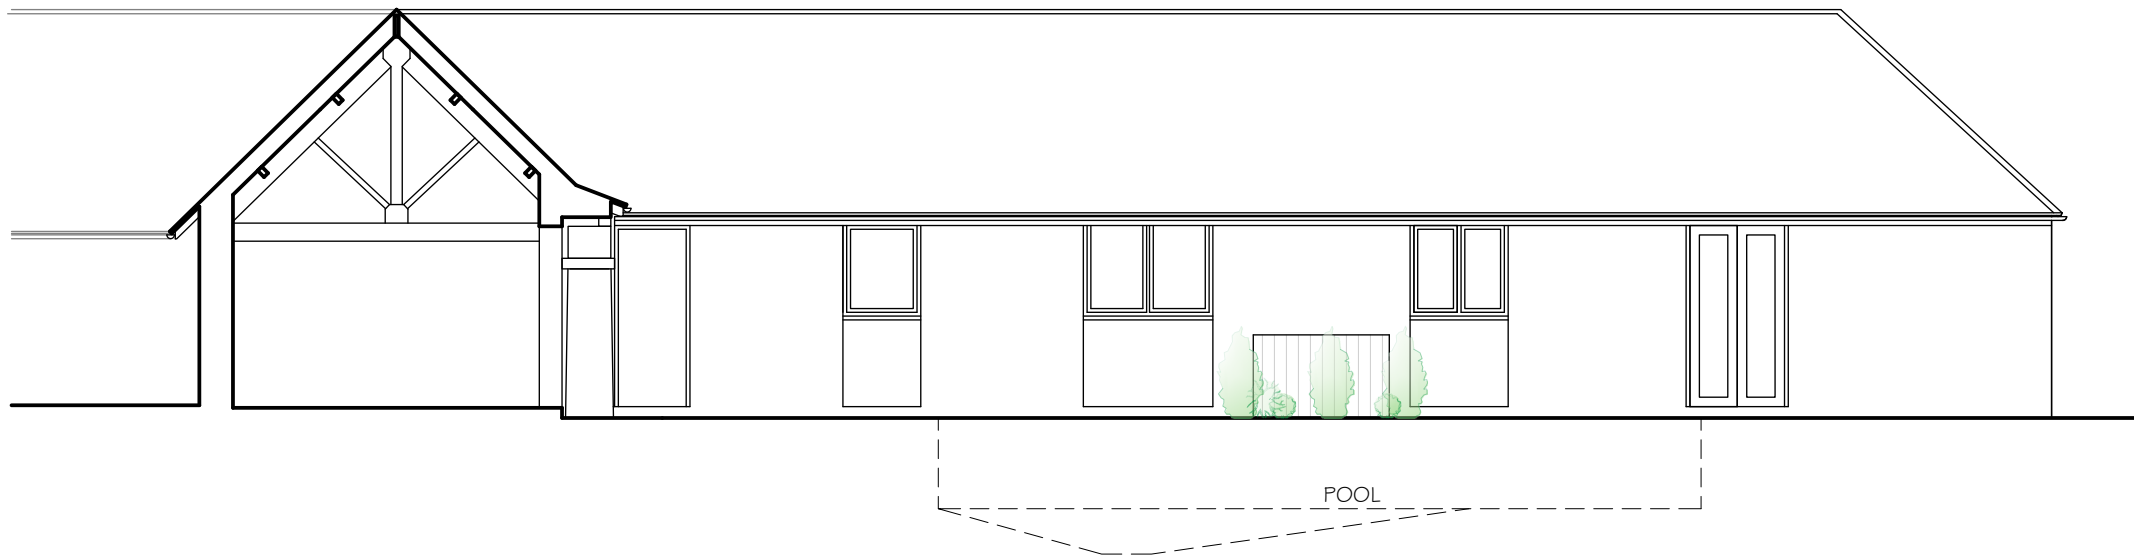

SECTION B

