



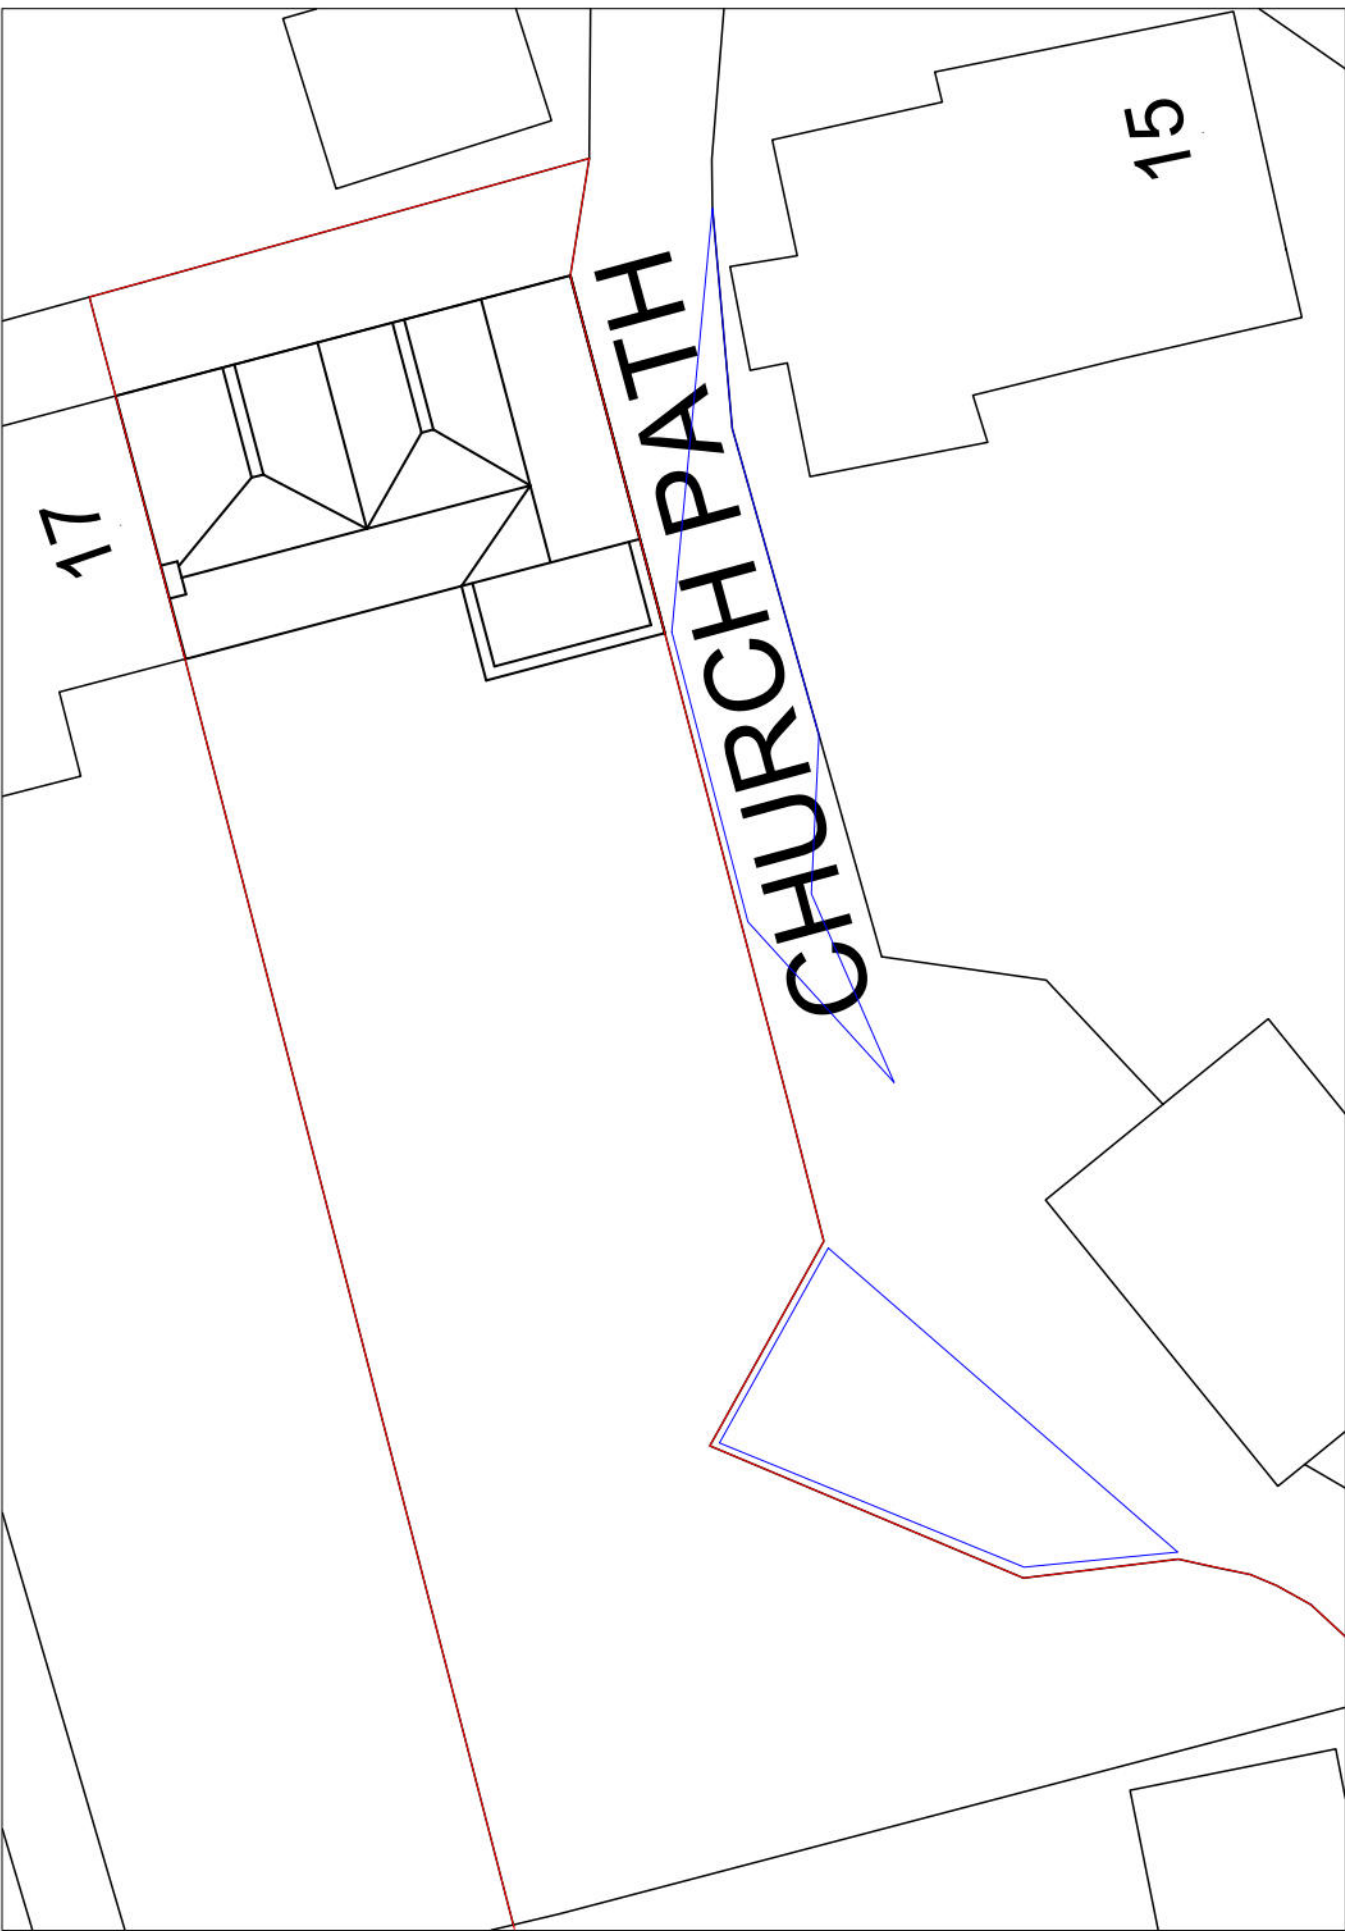

Existing Block Plan

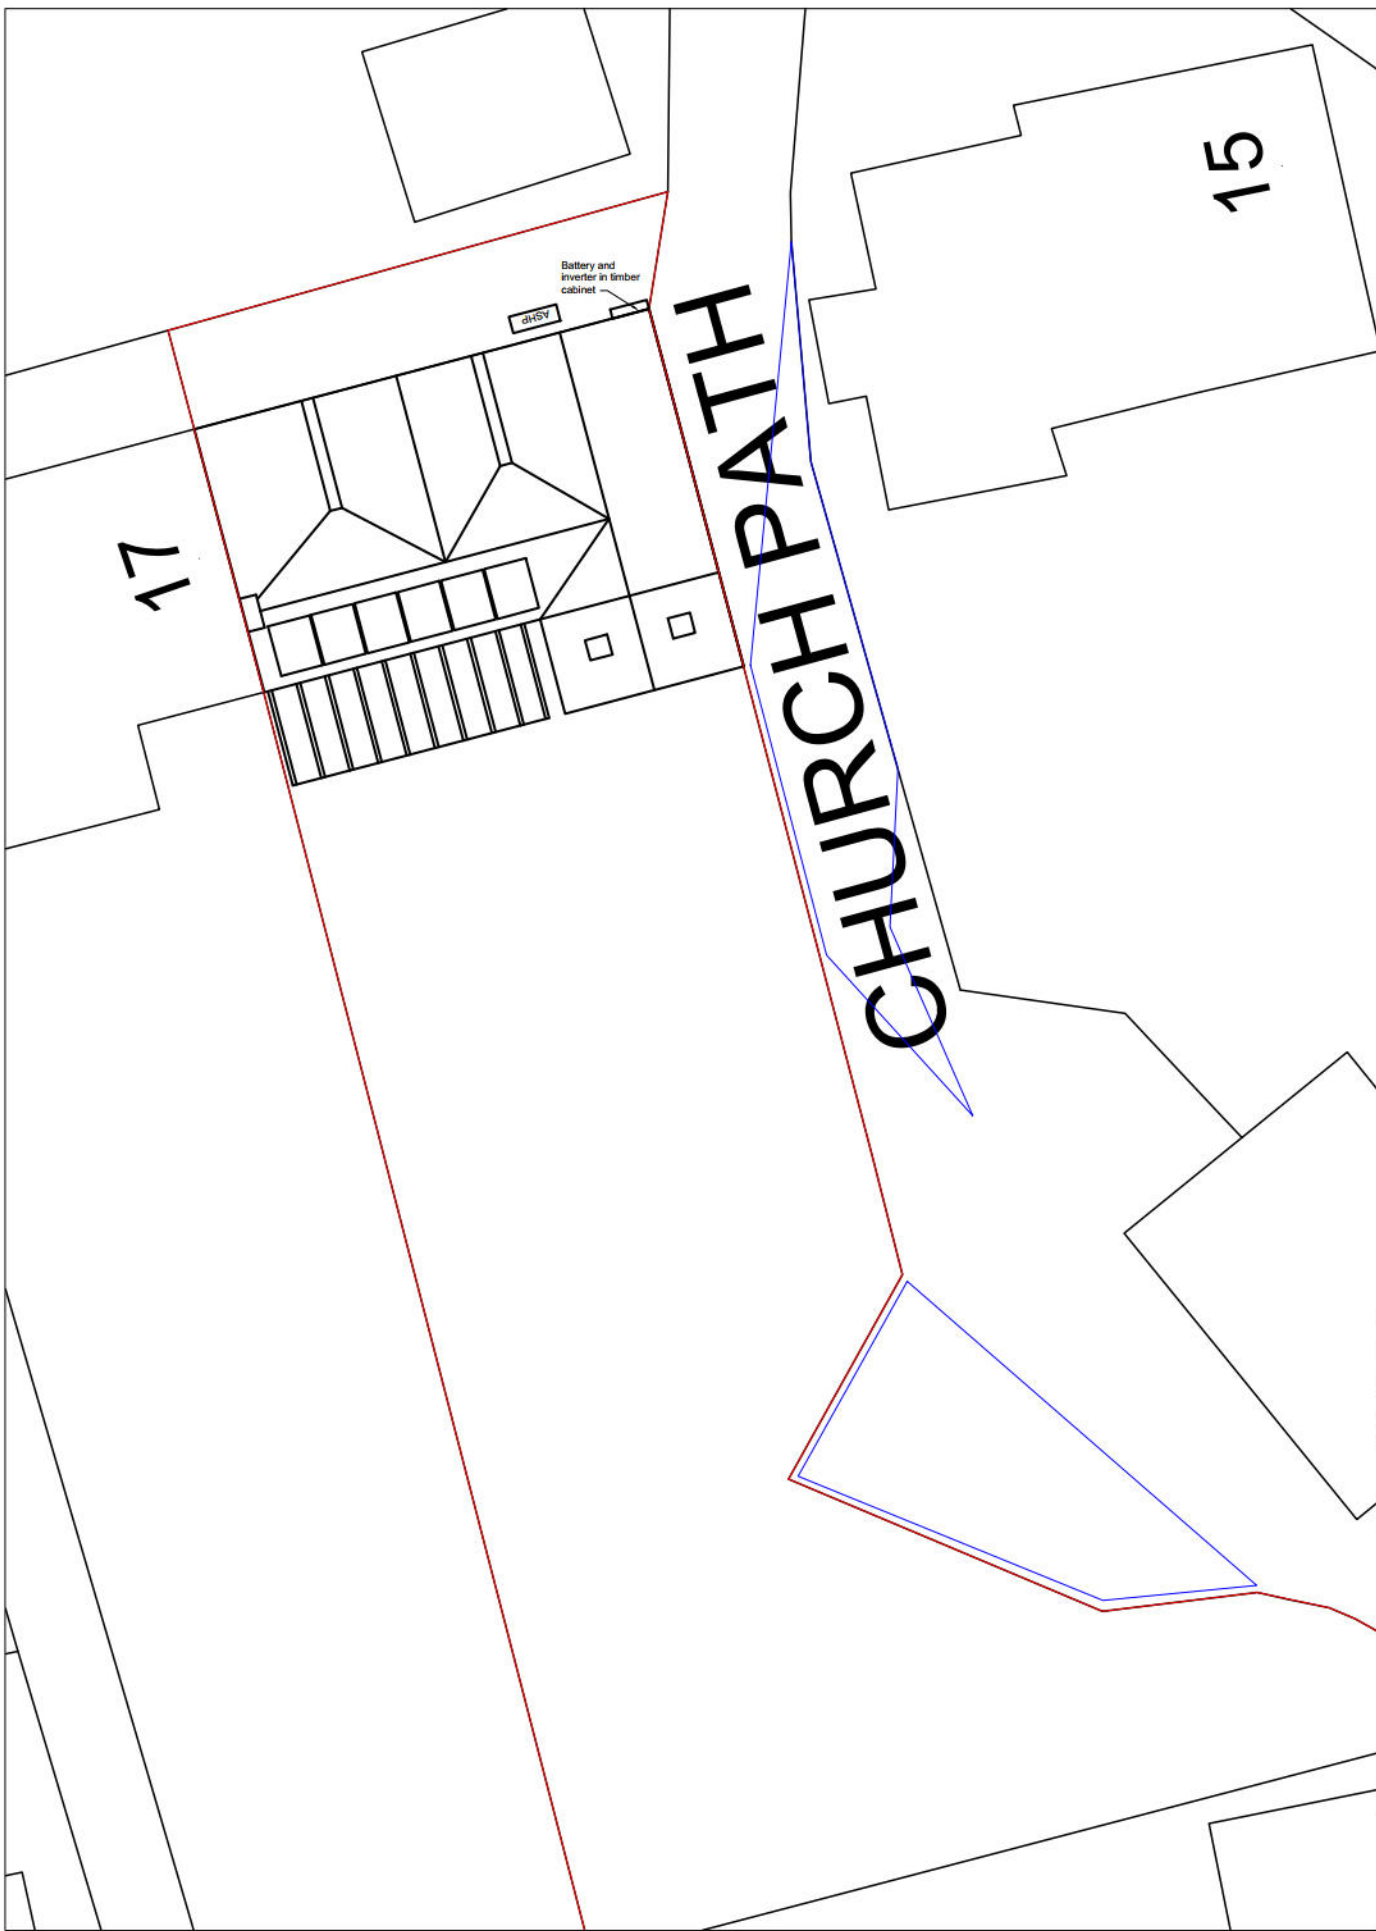

Proposed Block Plan



NOTES:
1. This drawing is the property of MJF CAD Solutions and must not be copied or disclosed for any purpose except as authorised by MJF CAD Solutions or the client.

Rev	Date	By	Chk	Comment

MJF CAD SOLUTIONS
MJF CAD Solutions Ltd.
Basepoint Business Centre, Rivermead Drive
Swindon, SN5 7EX
Tel: 01793 407941
Email: mike@mjfcadsolutions.co.uk
Website: www.mjfcadsolutions.co.uk

Client		Mr Smith 16 Church Path Purton SN5 4DR	
Project Title		Replacement Of Rear Extension With Oak Framed Extension, Veranda, Part Cladding To Rear Wall, Replacement Windows And New ASHP & PV Panels	
Drawing Title		Existing & Proposed Block Plans	
Drawn by: MJF	Scale: 1:200 - A3	Date: Aug 2026	Rev.
Drawing No. 1434_04		Rev.	