
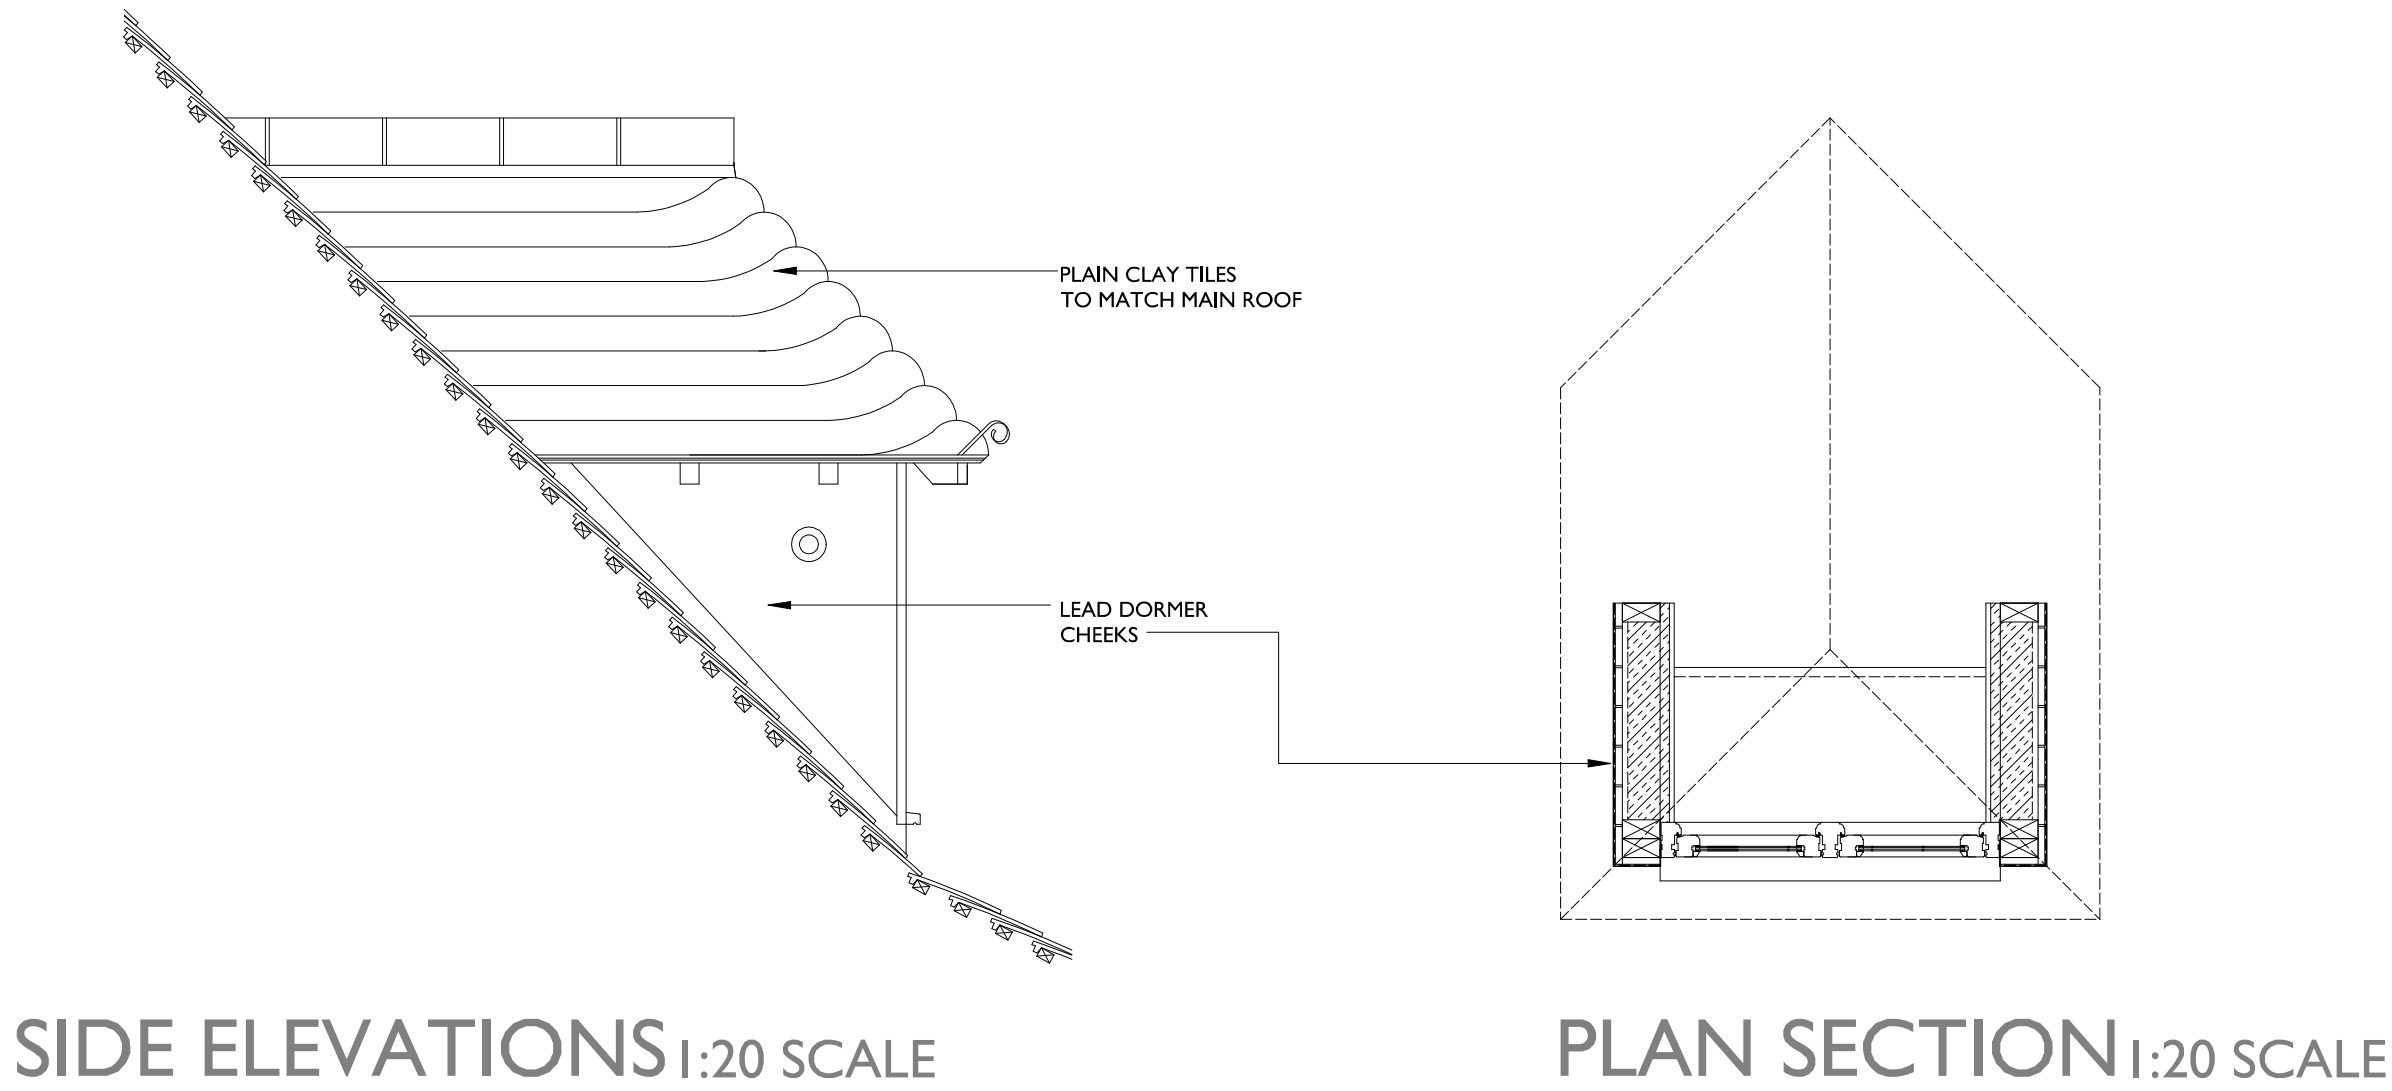
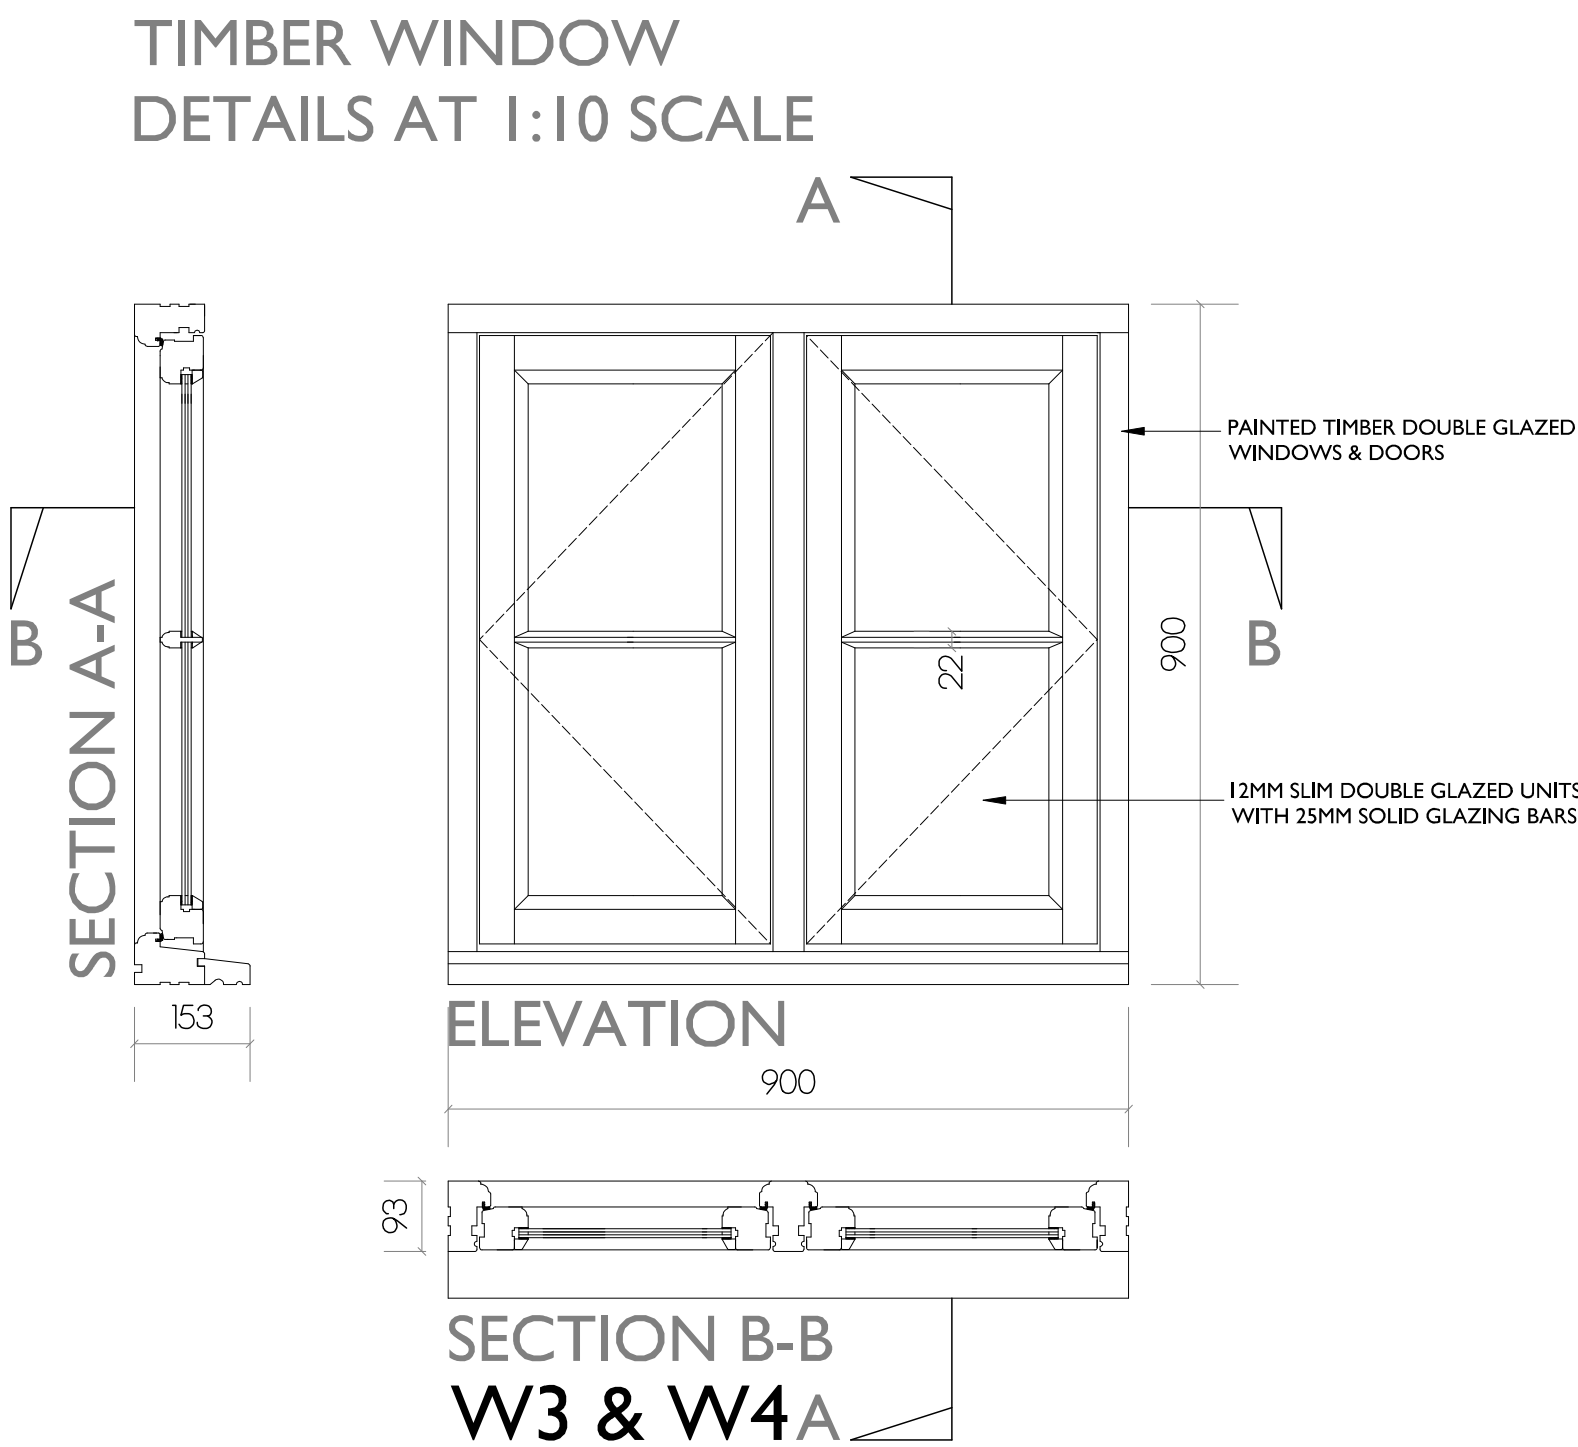


25 THE CLOSE - SALISBURY

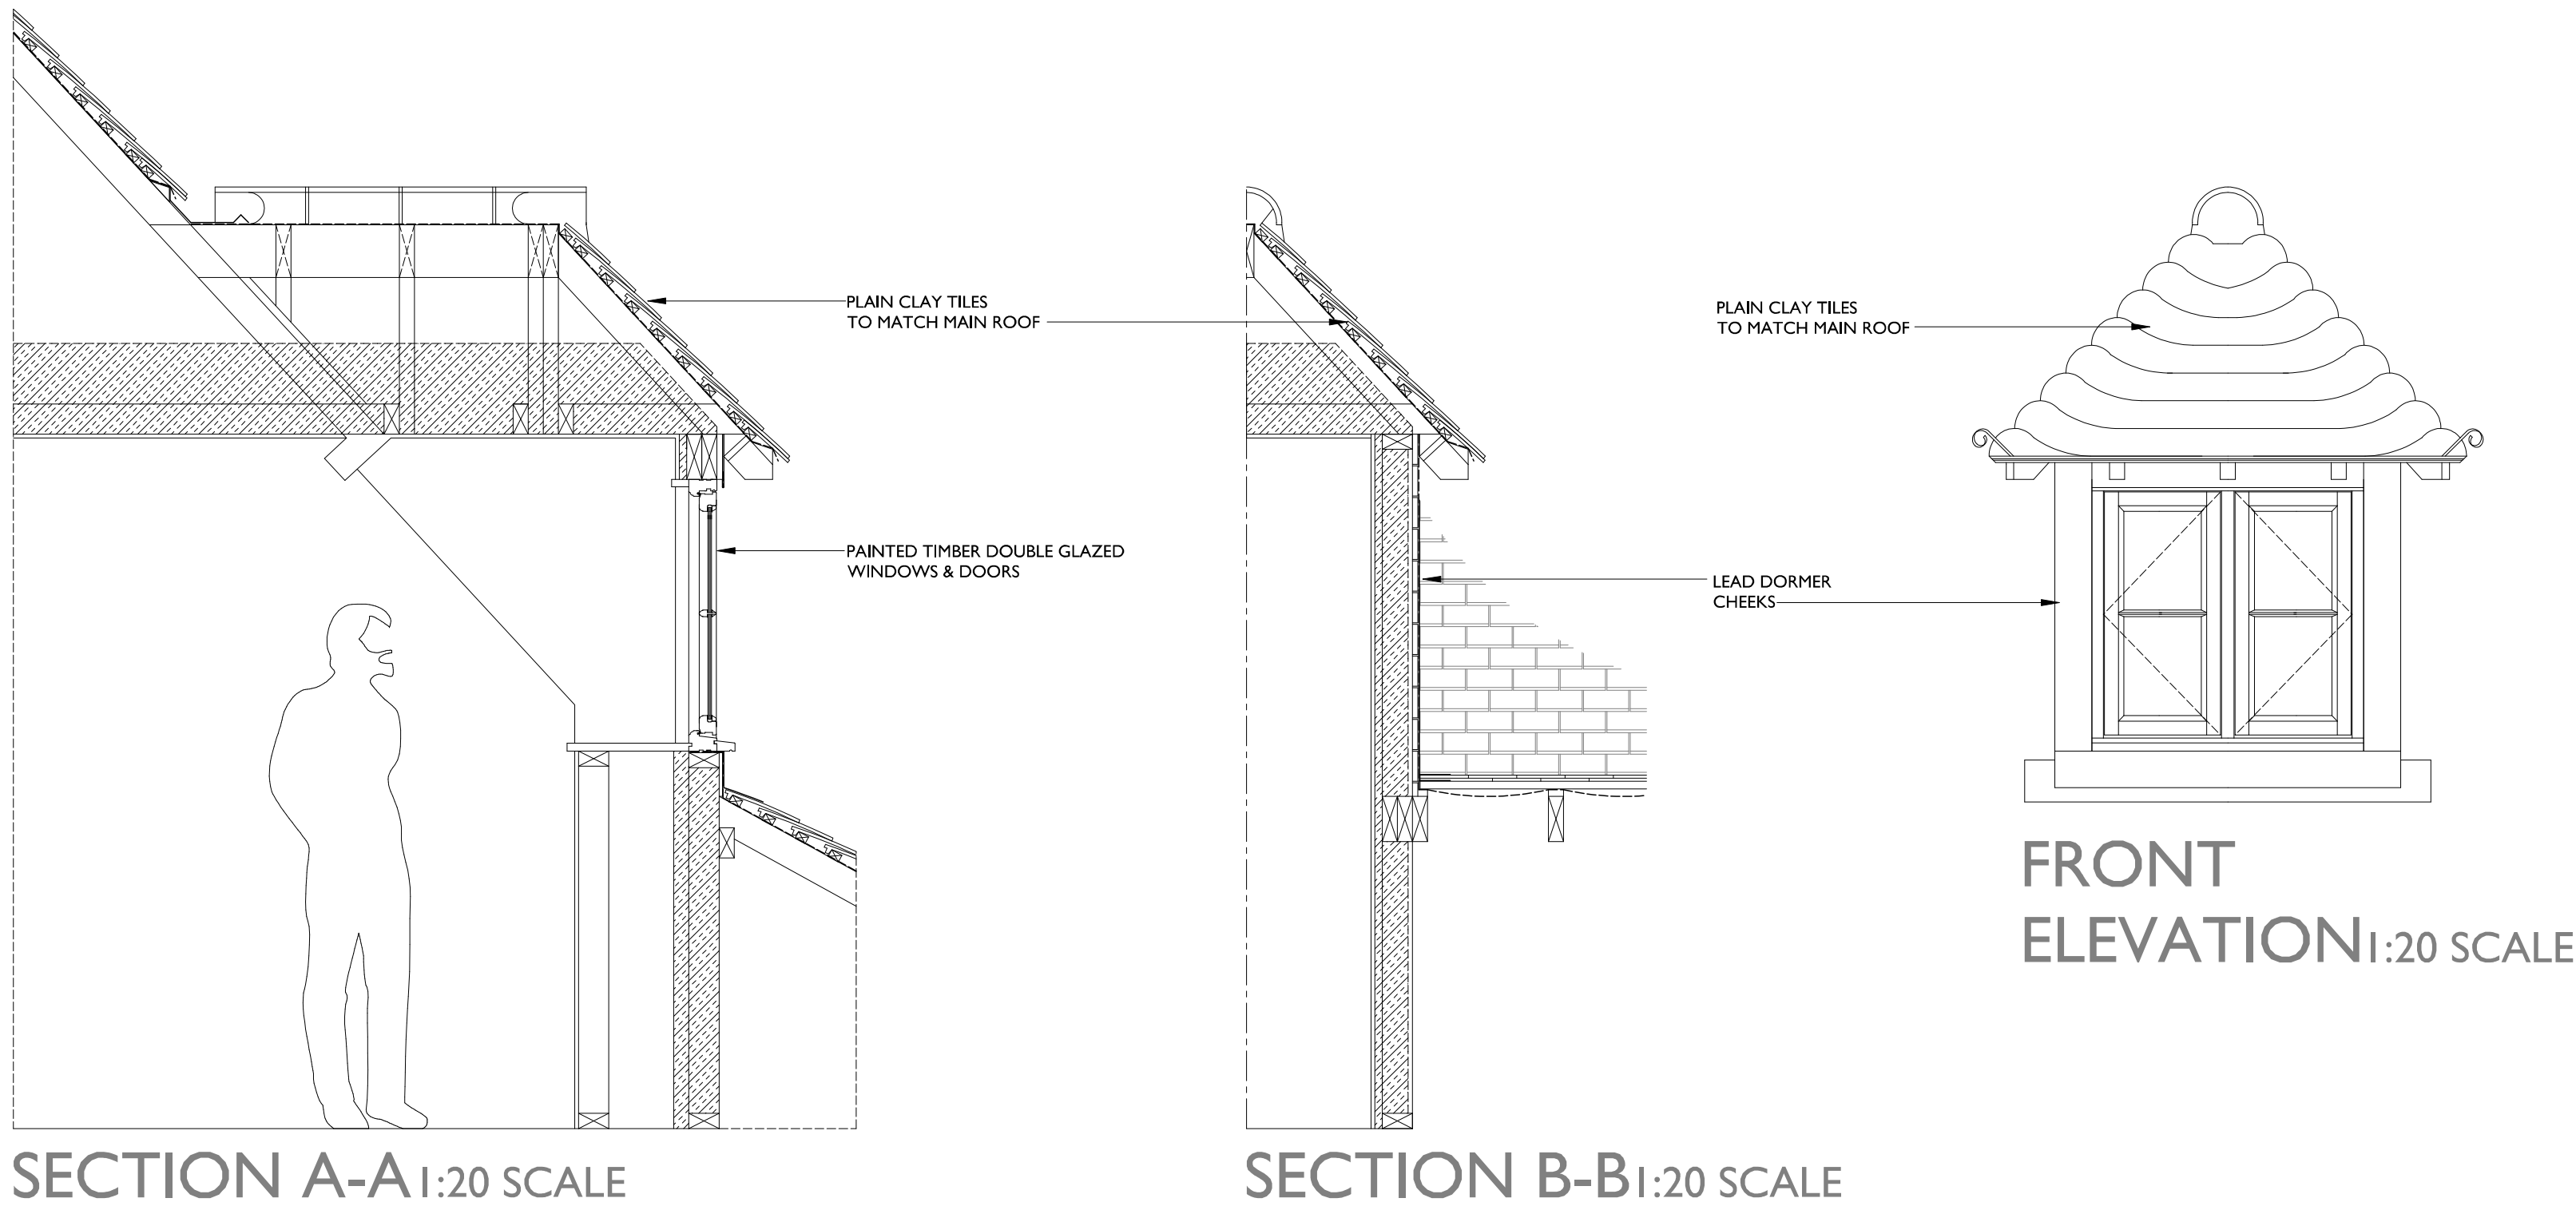

DORMER WINDOW DETAILS

Notes:

REVISION A: 12/10/2024
GLAZING CHANGED TO SLIM GLAZING & SOLID GLAZING BAR

0 0.1 0.5
METRES AT 1:10 SCALE

0 0.2 1
METRES AT 1:20 SCALE

THIS DRAWING IS THE COPYRIGHT OF FAVONIUS ARCHITECTS. IT MAY NOT BE COPIED, REPRODUCED, OR TRANSMITTED IN ANY FORM OR BY ANY MEANS, WITHOUT THE WRITTEN PERMISSION OF FAVONIUS ARCHITECTS. DIMENSIONS MUST BE CHECKED ON SITE AND NOT SCALED FROM THIS DRAWING.

25 THE CLOSE
SALISBURY
EXTENSION & ALTERATIONS

NEW DORMER WINDOWS
LARGE SCALE DETAILS

DWG No: 1186-20-11A
DATE: JUNE 2026 SCALE: 1:20/10

FAVONIUS
ARCHITECTS

Tel: 01722 412 391
www.favonius.co.uk
Wyndham House, 65 The Close, Salisbury Wiltshire SP1 2EN