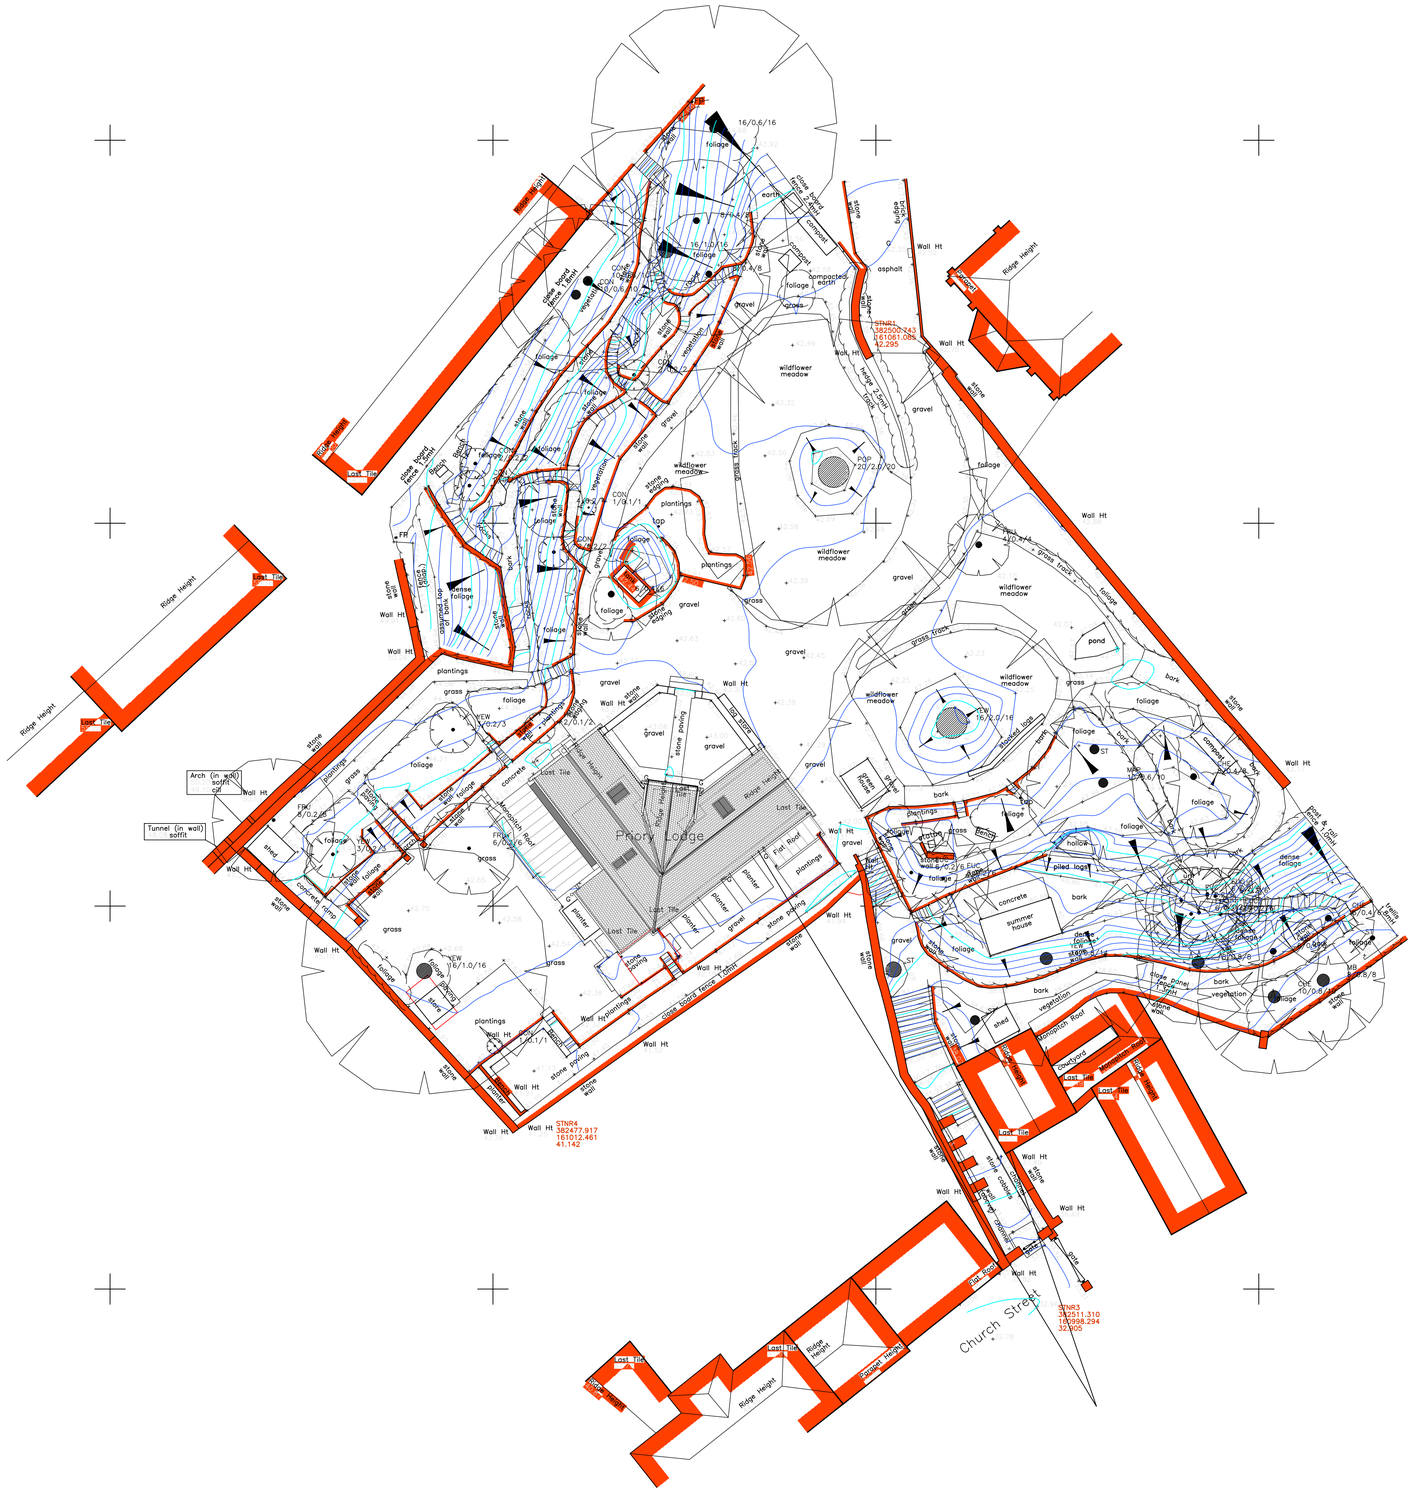

BLOCK PLAN - scale 1:200

ISSUED FOR PLANNING

CLIENT	Mr & Mrs Gough
PROJECT	Priory Lodge, BoA
DRWG TITLE	Existing Block Plan
DRWG NO	A17 26 10 S02 Rev A
DRAWN	NB
SCALE	1:200 @ A3
DATE	11.02.26
CHK'D	NB

atelier 17 ltd
c/o Atelier 17 Ltd, 28 Southleigh, Bradford On Avon, BA15 2RD.
M: nigel.a.w.bedford@gmail.com V:V: www.atelier17.co.uk T: 07841675591

This drawing is copyright. Only figured dimensions to be used.
Contractors to check all dimensions before proceeding
DO NOT SCALE