



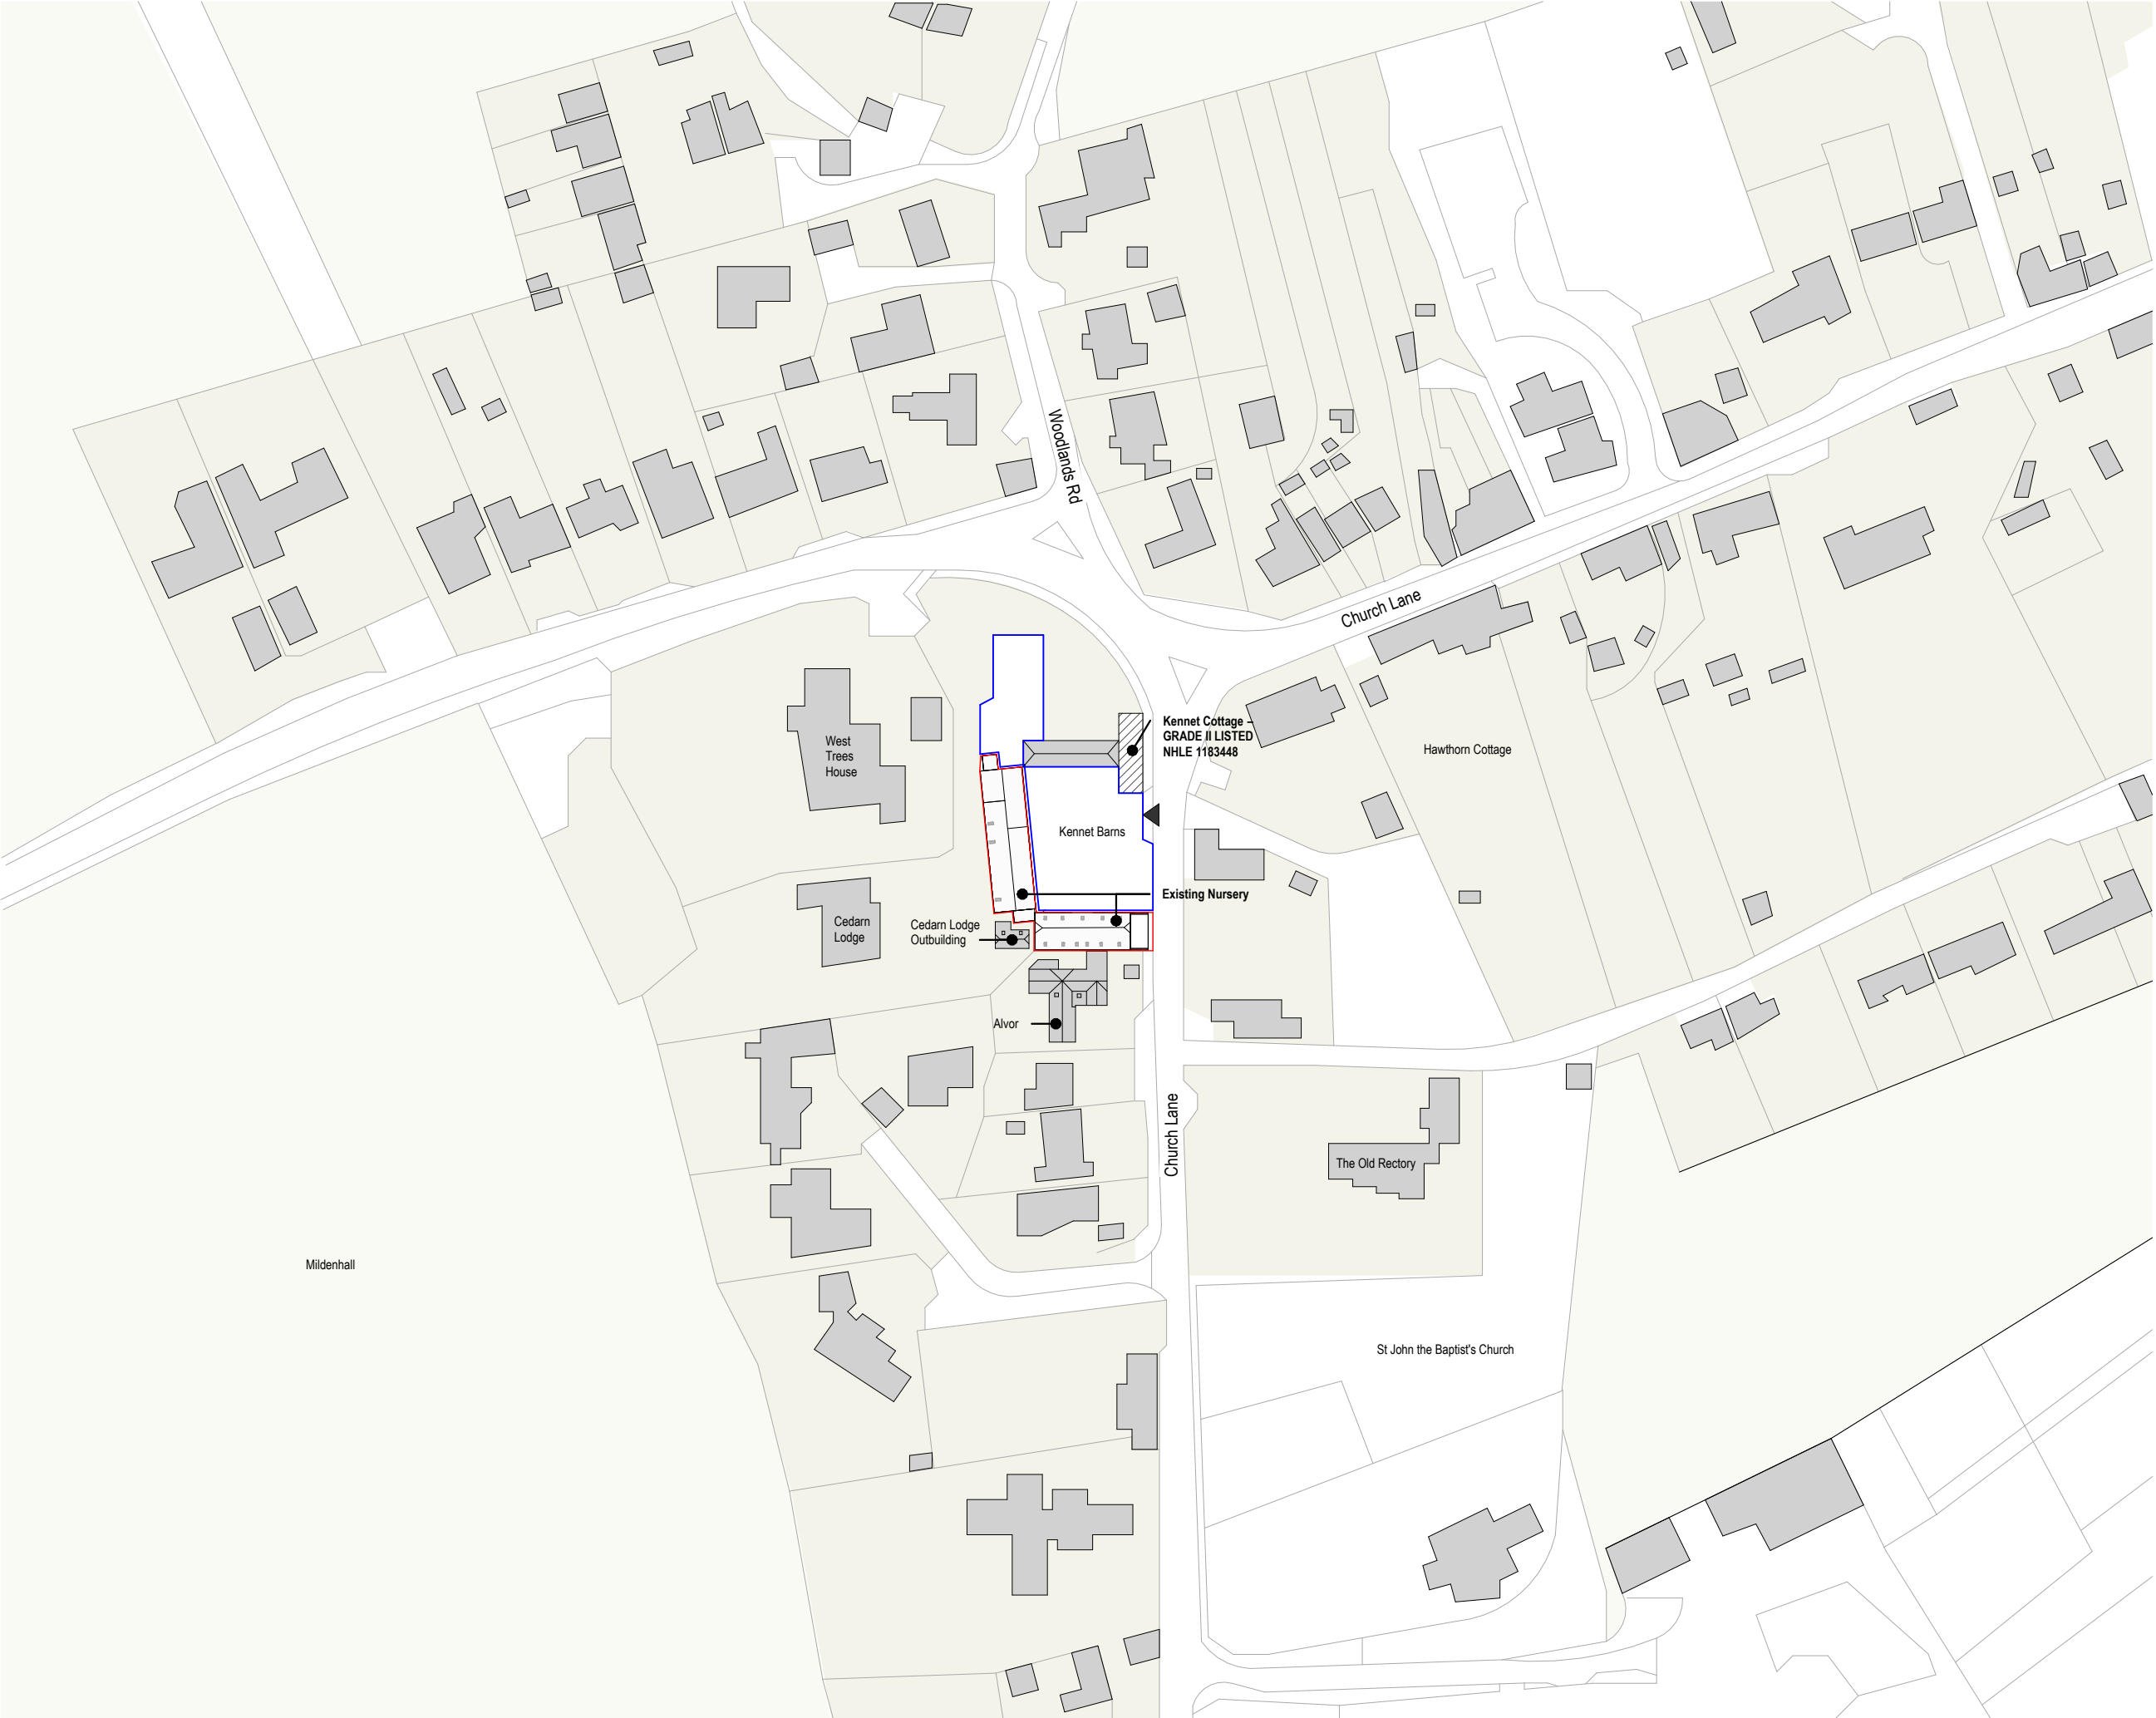

This drawing is © copyright JM Design Studio Ltd 2026. No unauthorised reproduction of any kind is permitted.
No dimensions to be scaled from this drawing. Verify all dimensions prior to construction. Immediately report any discrepancies on the document to JM Design Studio Ltd.
This document shall be read in conjunction with all relevant Architectural, Structural, M&E, Public Health, Landscape, Civils and Interior Designer's drawings, schedules and specifications.
All figures are approximate and have been measured and expressed in a manner as defined by the current edition of the RICS Code of Measuring Practice unless otherwise stated. Figures relate to the current stage of the project and represent the design intent only, if additional information is required please contact JM Design Studio Ltd.

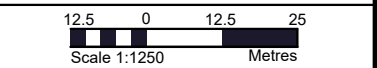

- KEY**
- Property Line
 - Site application boundary
 - Surrounding building footprints

The application site lies within the Mildenhall Conservation Area. Kennet Cottage, adjoining the parking courtyard to the south-east, is Grade II listed (NHLE 1183448).

2	Issued for Planning 2	01/10/2026
1	Issued for Planning	21/09/2026
Nº	Description	Issue Date

REVISION SCHEDULE

PROJECT NAME:
Willow Tree Nursery
Kennet Barns, Church Ln, Marlborough SN8 2LU, UK
DRAWING CREATED BY:
JM Design Studio

DRAWING TITLE:
Existing Location Plan

DRAWING NUMBER:
2529-JMDS-00-GF-DR-A-0001-2

SCALE 1:1250	PAPER SIZE: A3	
------------------------	--------------------------	--

APPROVAL					
Created by:	Date	Checked by:	Date		
MZ	21/09/26	JM	01/10/2026		
Approved by:	Date				
JM	01/10/2026				

DRAWING STATUS:
S3_FOR REVIEW & COMMENT

