


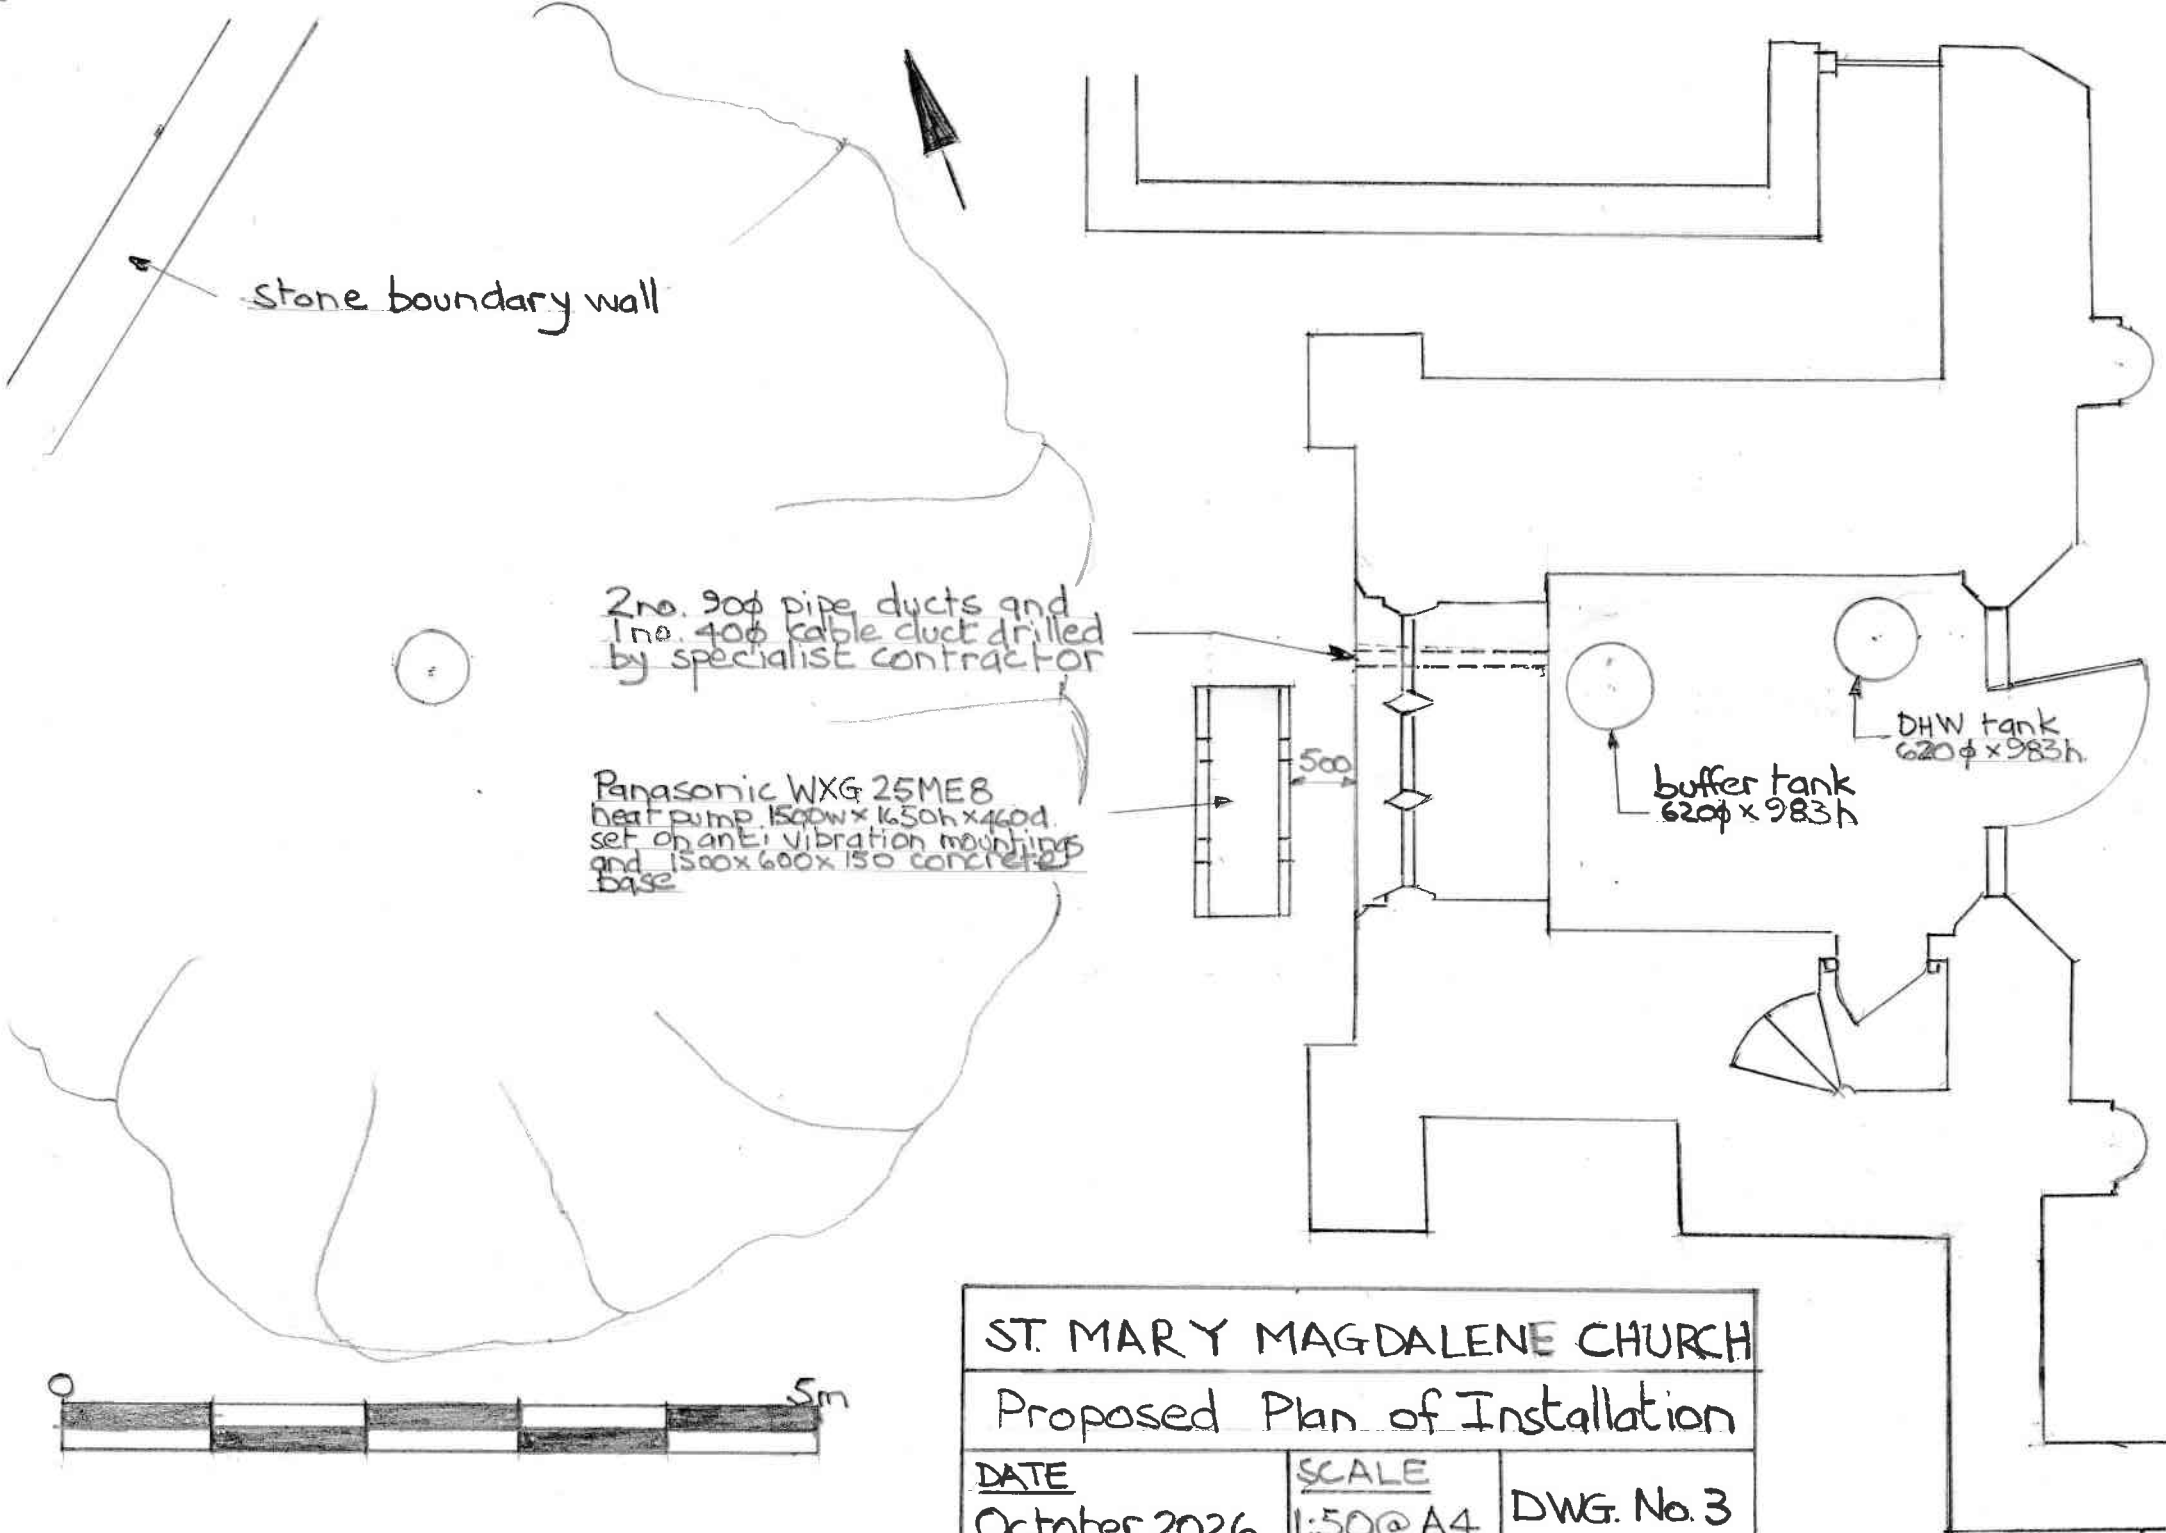

ST. MARY MAGDALENE CHURCH

Proposed Plan of Installation

DATE

October 2026

SCALE

1:50@A4

DWG. No. 3