




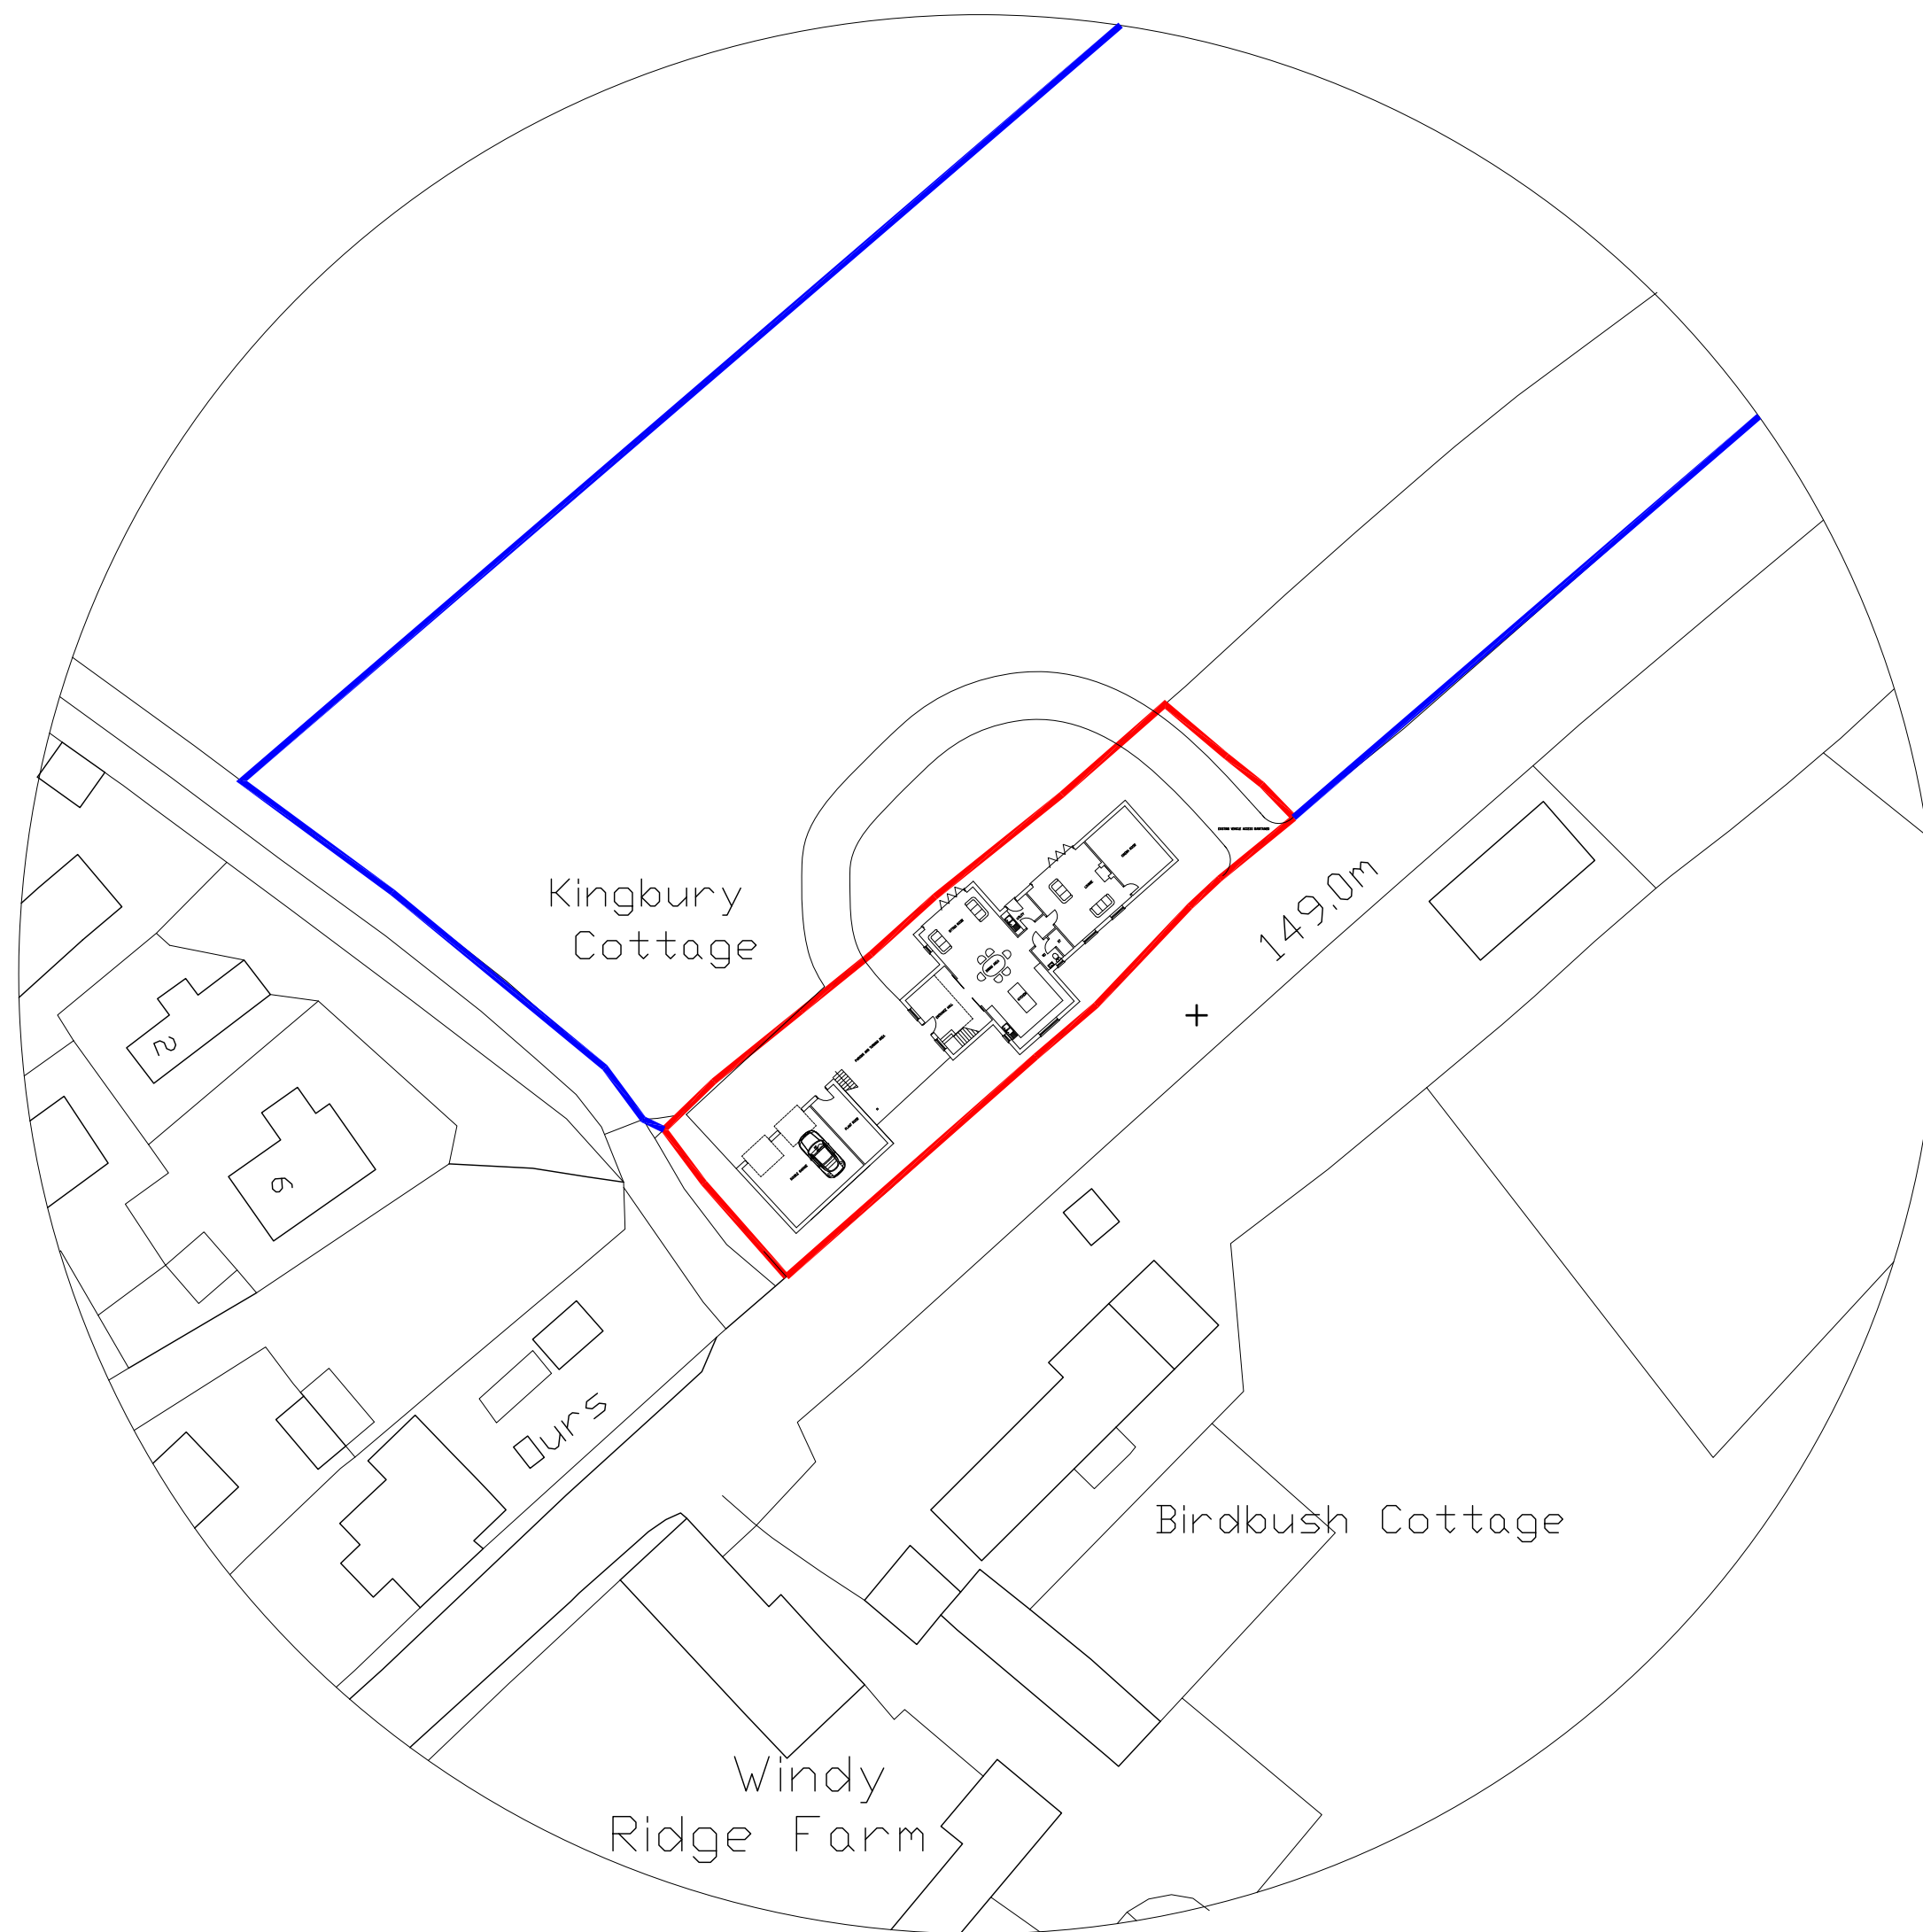

BLOCK PLAN 1:500

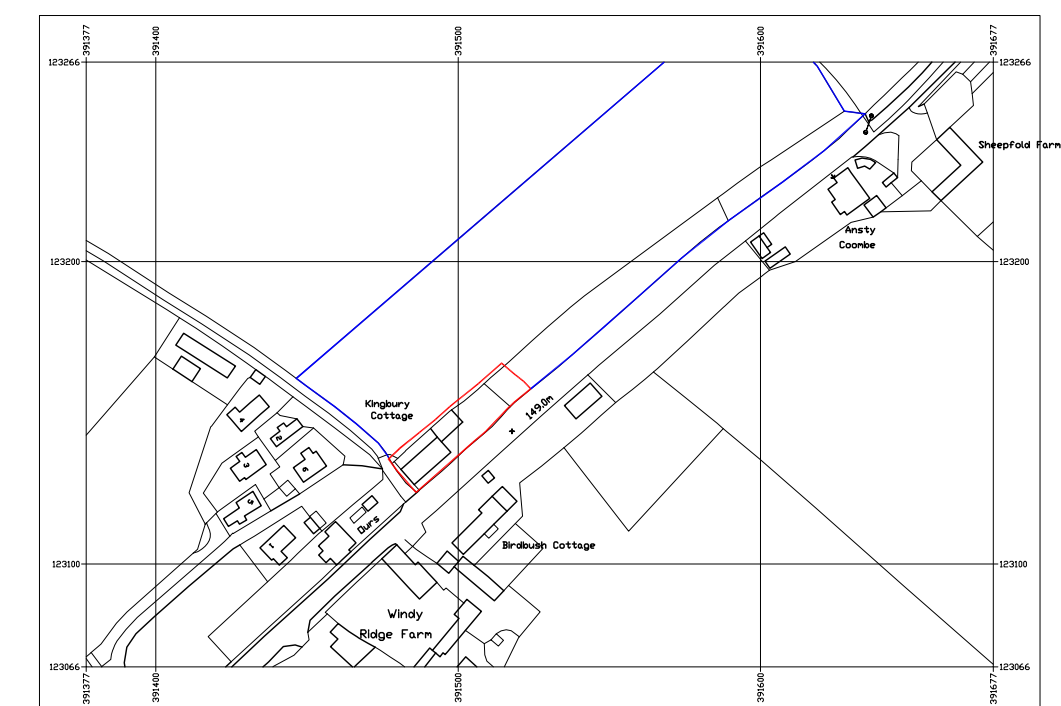

LOCATION PLAN 1:2500

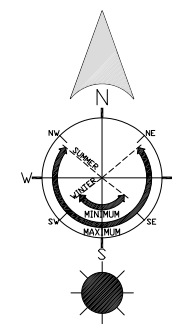

SCHEME FOR REPLACEMENT DWELLING
KINGSBURY COTTAGE, BIRDBUSH
LUDWELL, SALISBURY, WILTS, SP79HH
FOR MR J McLEAN