



NORTH

WEST

SOUTH ELEVATION 1:100




SOUTH ELEVATION 1:100

WEST


NORTH

EAST


EAST

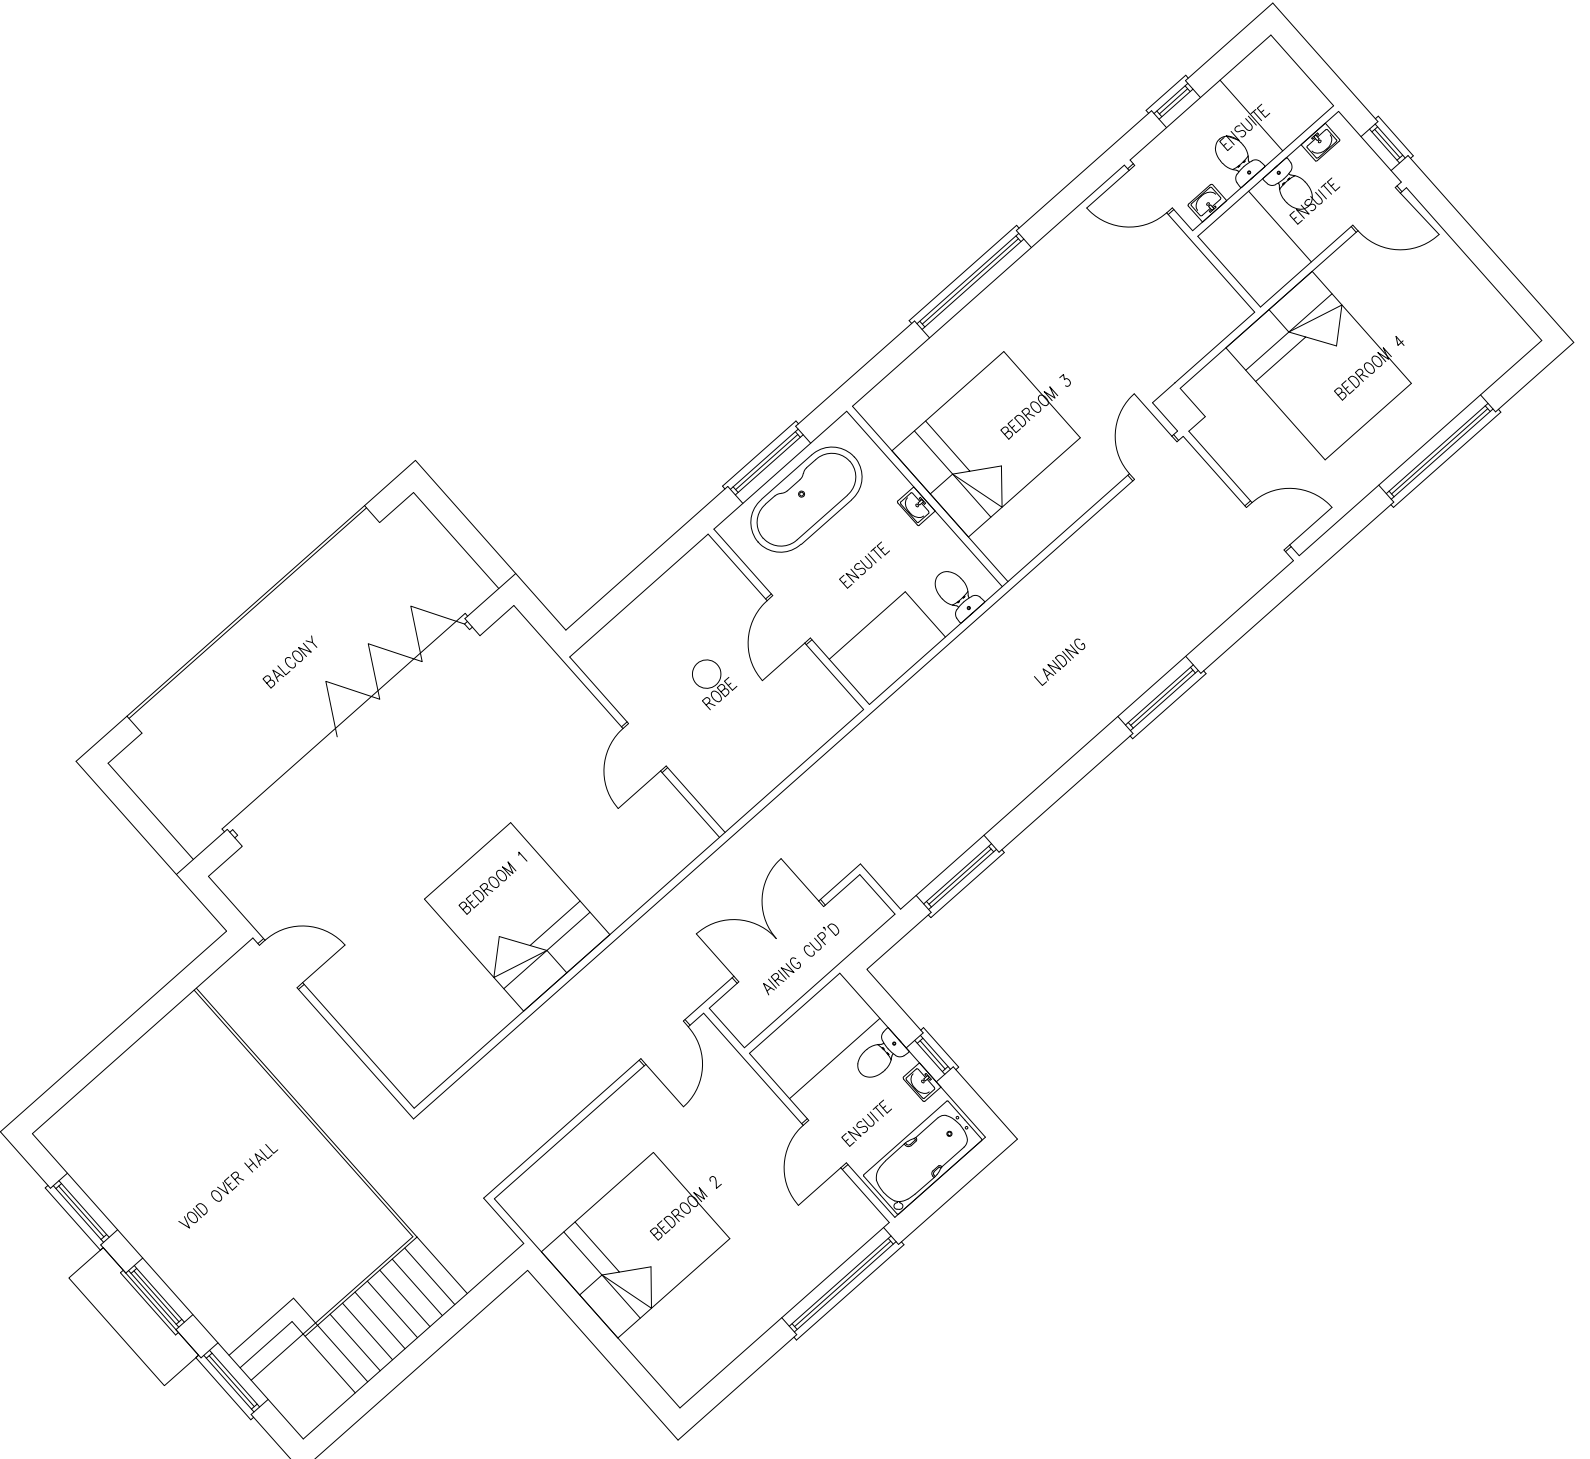

FIRST FLOOR PLAN  
124sqm

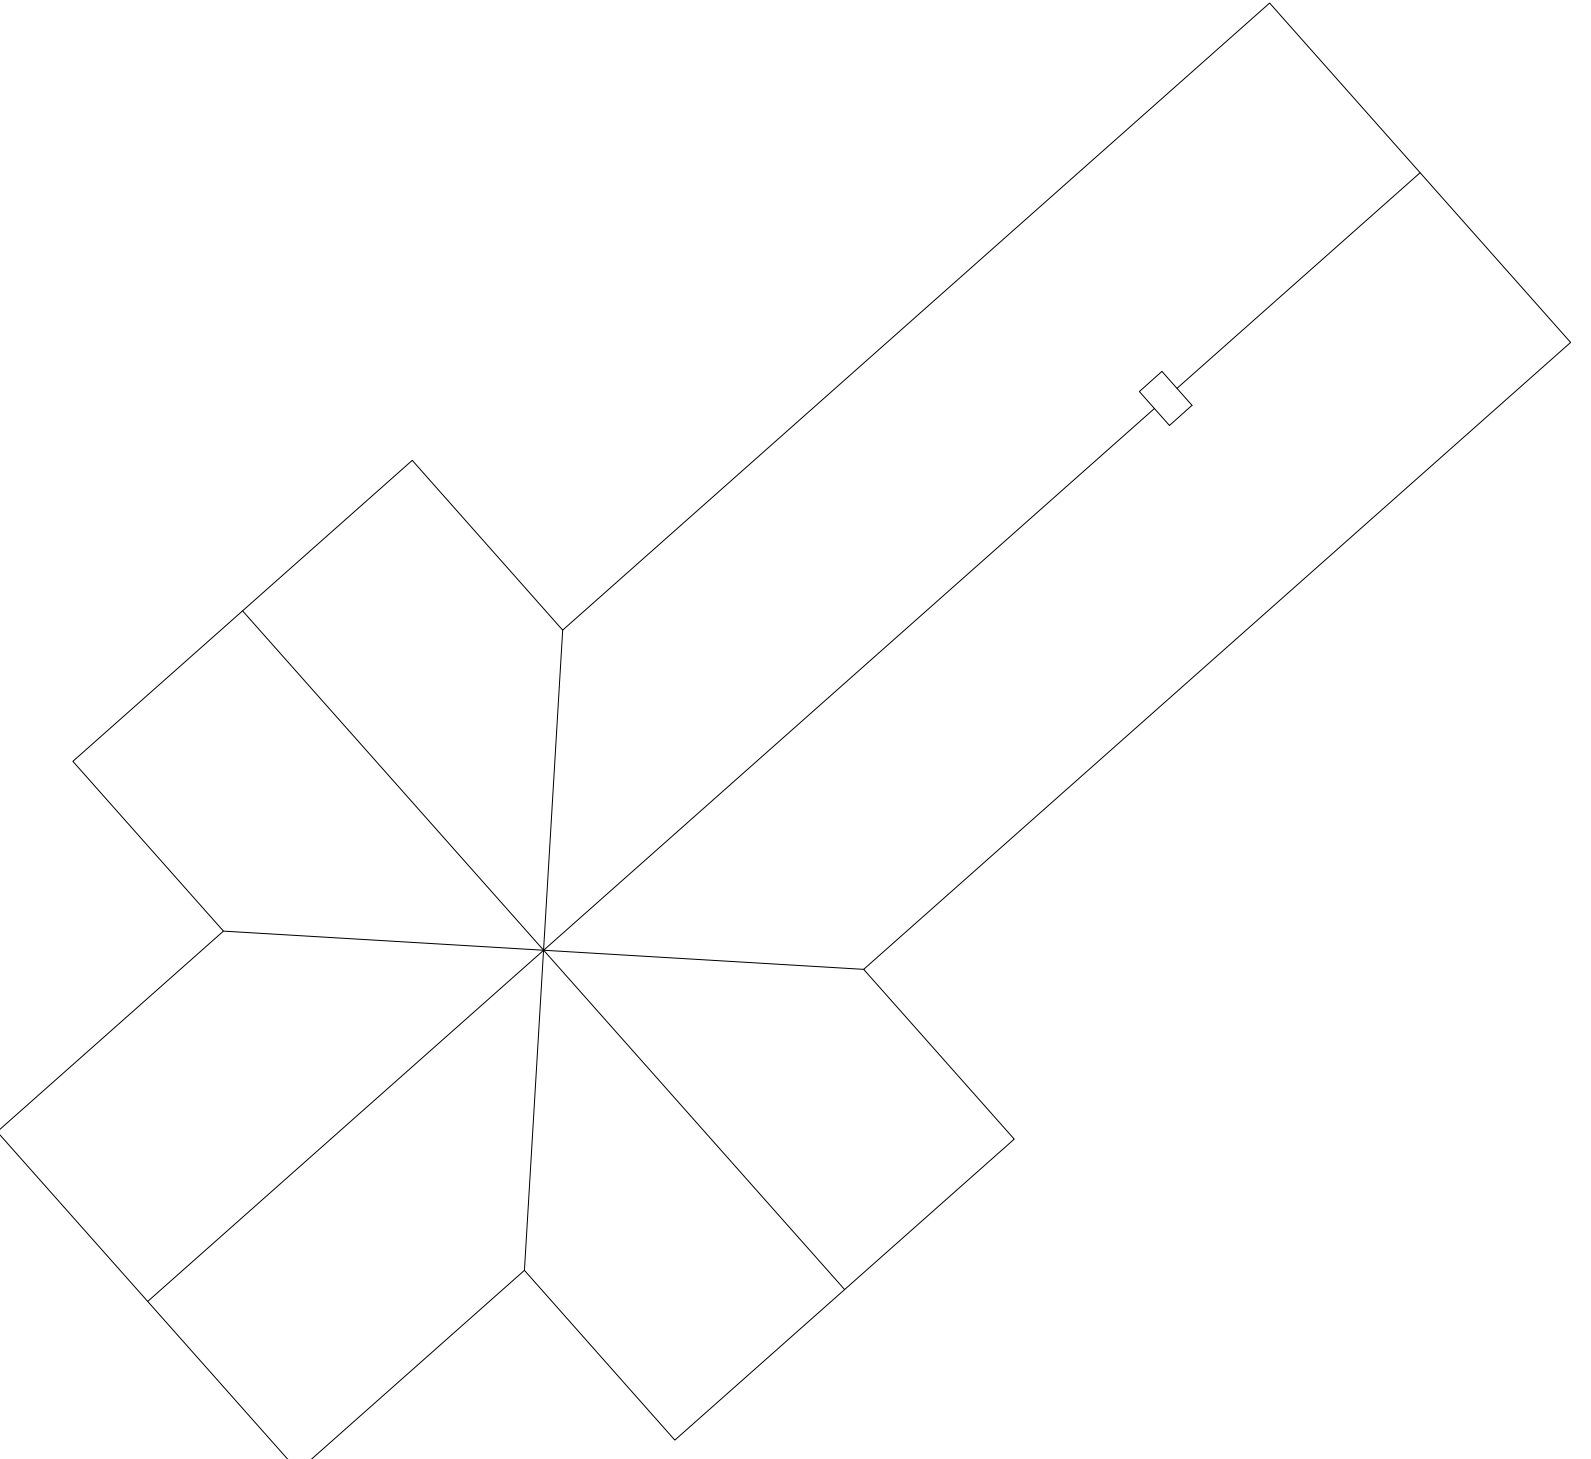

ROOF PLAN

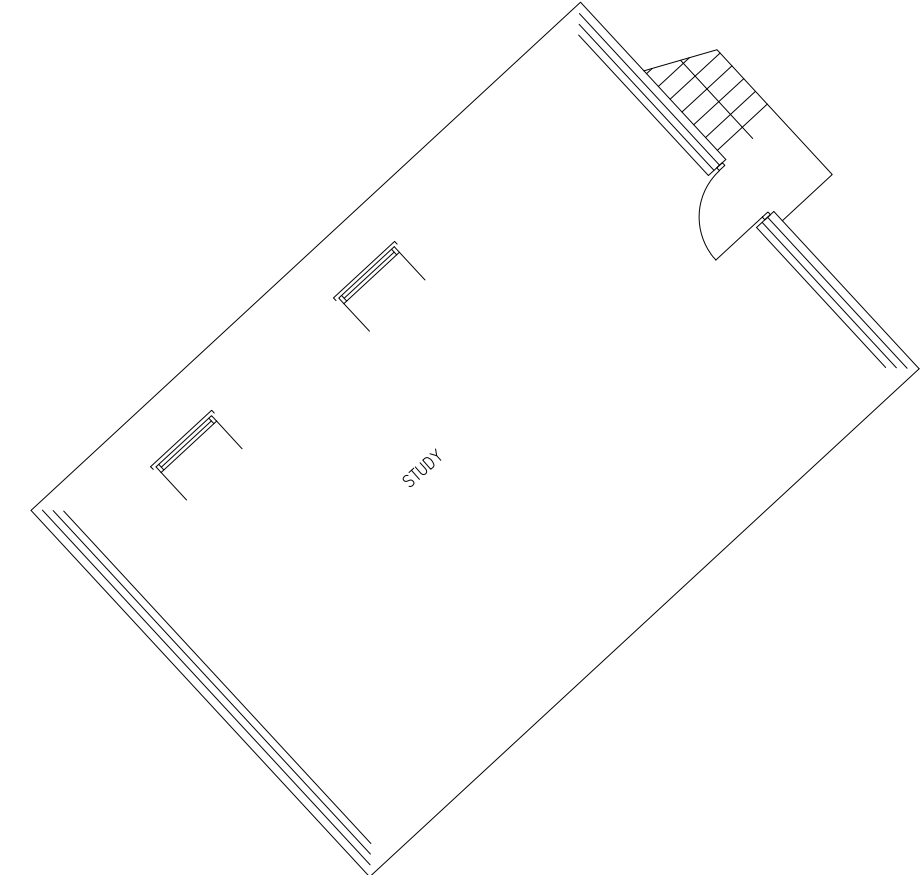

SECOND FLOOR PLAN  
124sqm



SCHEME FOR REPLACEMENT DWELLING  
KINGSBURY COTTAGE, BIRDBUSH  
LUDWELL, SALISBURY, WILTS, SP79HH  
FOR MR J McLEAN