




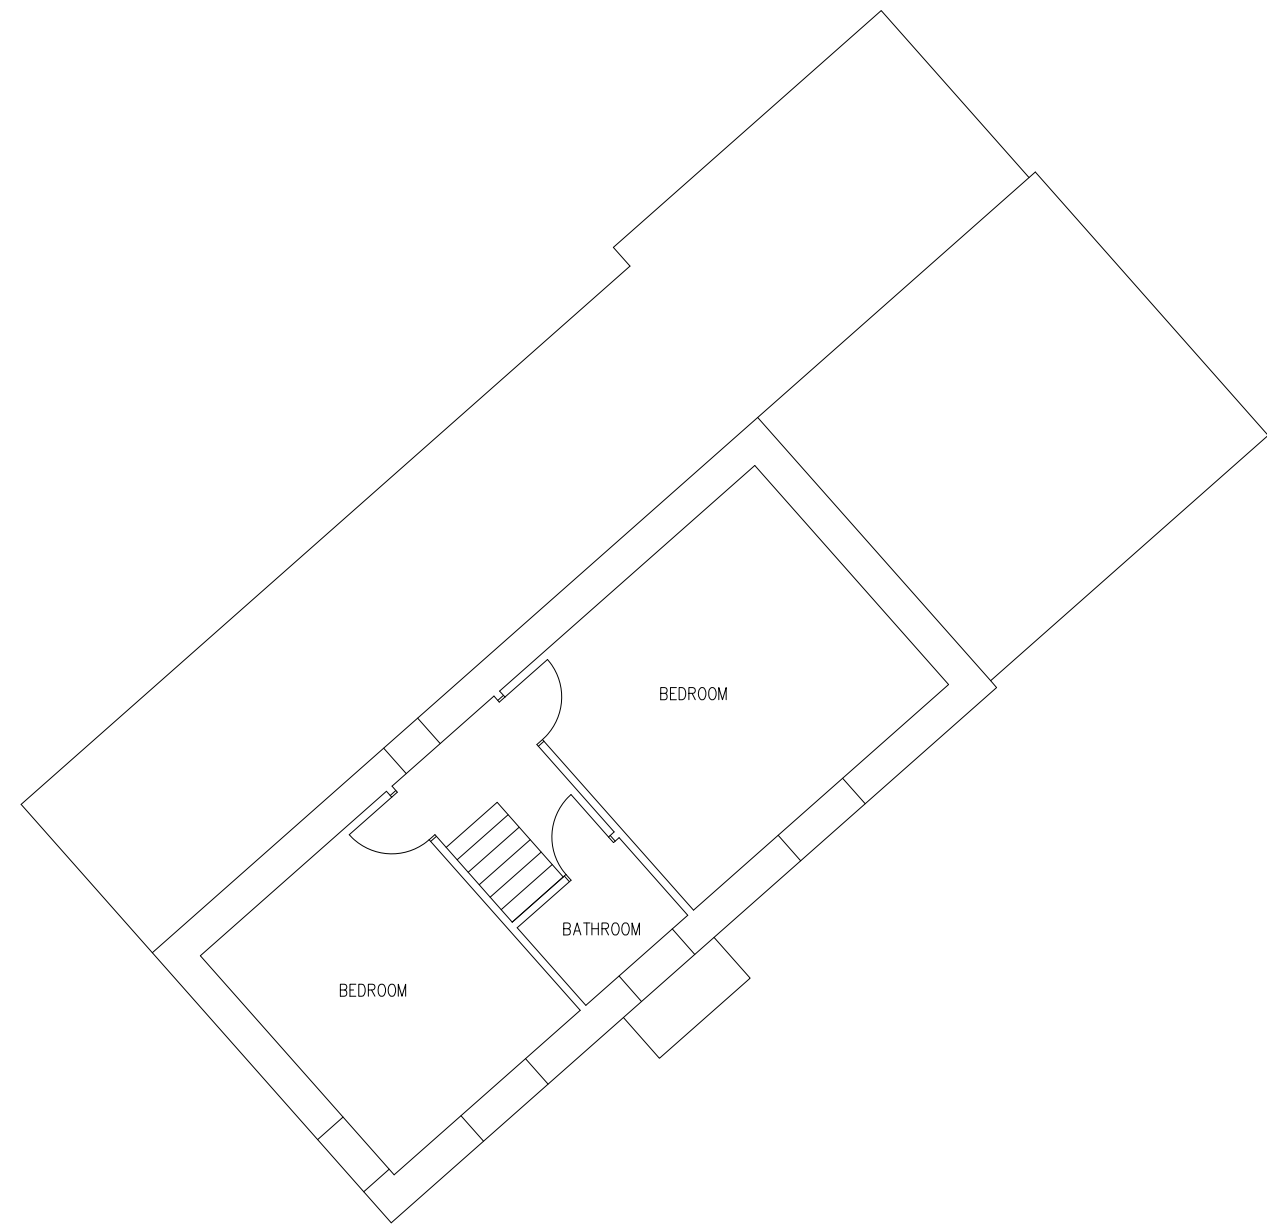

FIRST FLOOR PLAN

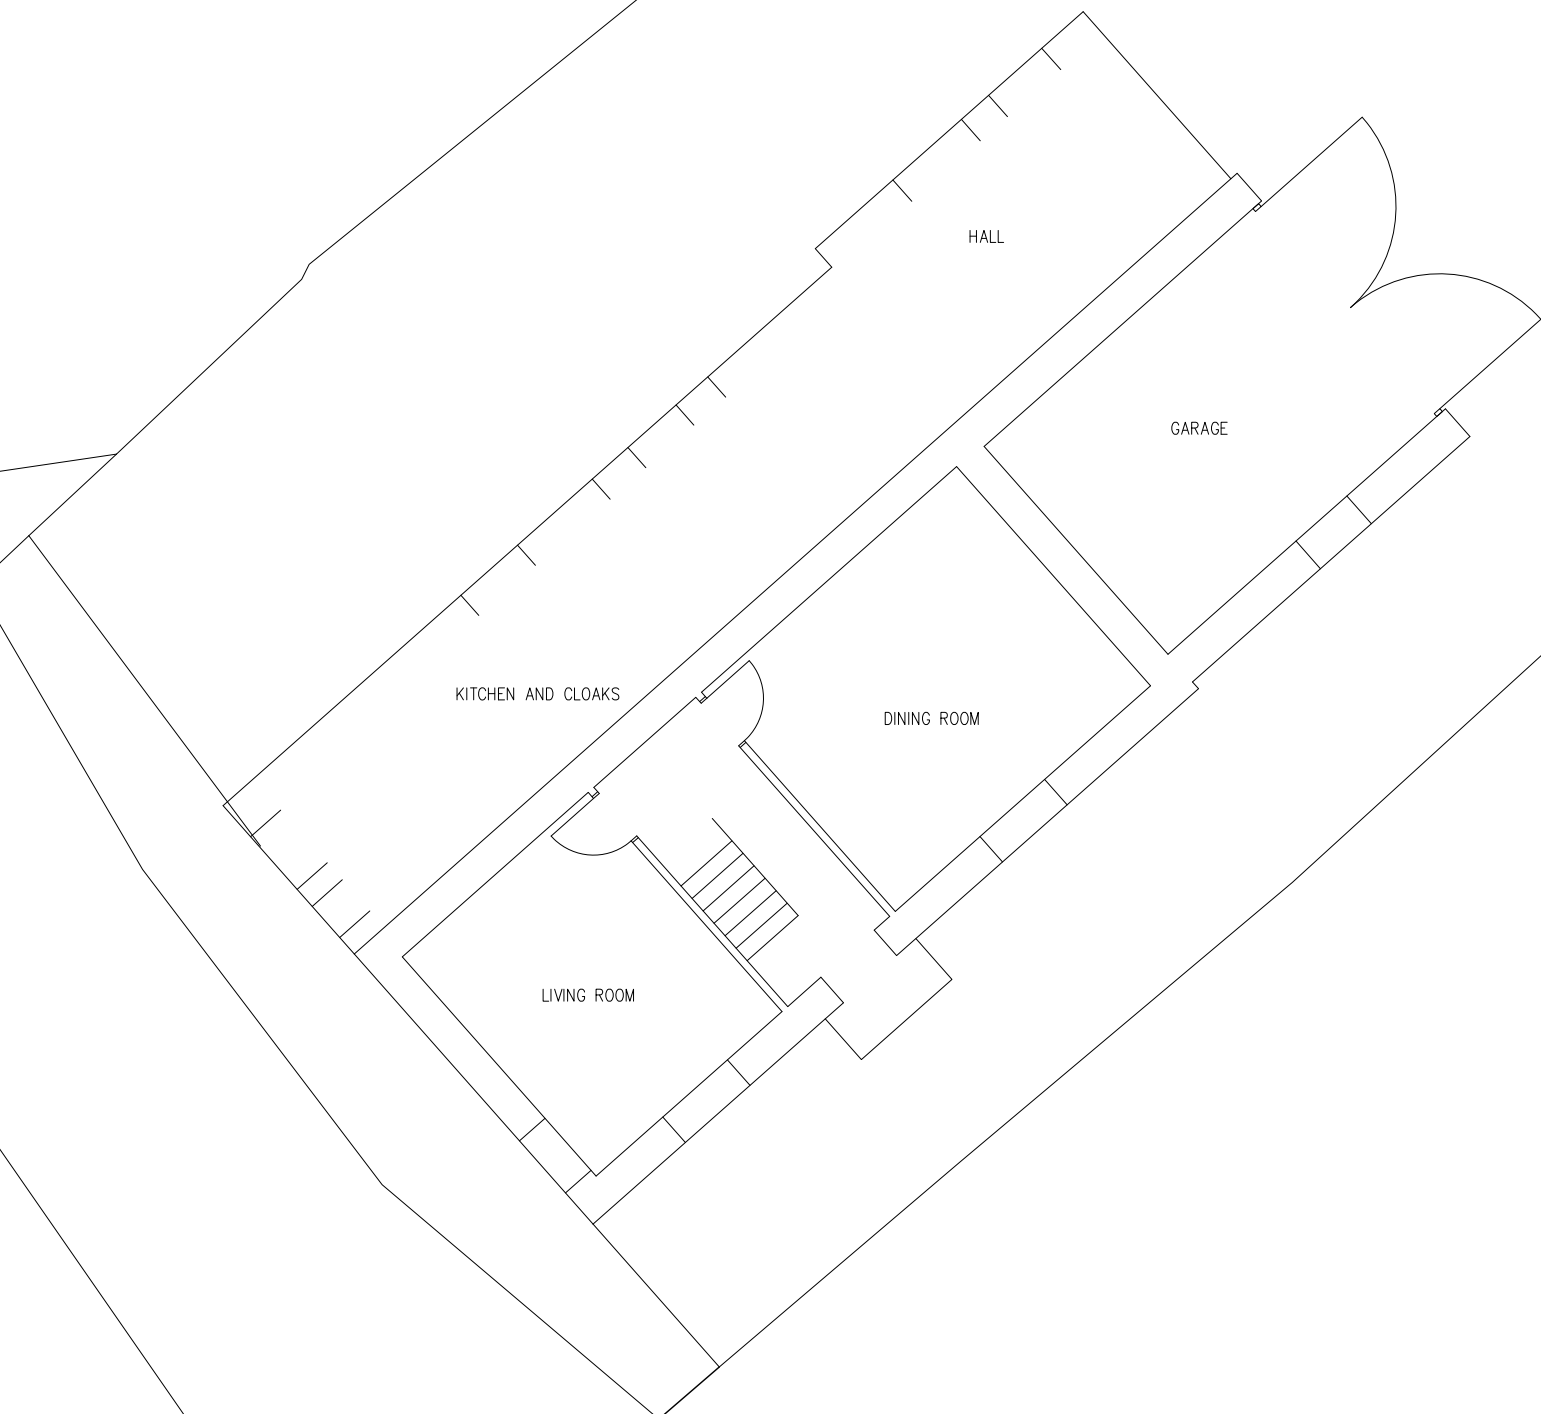

SITE/GROUND FLOOR PLAN 1:100

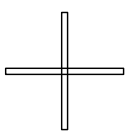

149.0M



SURVEY
KINGSBURY COTTAGE, BIRDBUSH
LUDWELL, SALISBURY, WILTS, SP79HH
FOR MR J McLEAN