




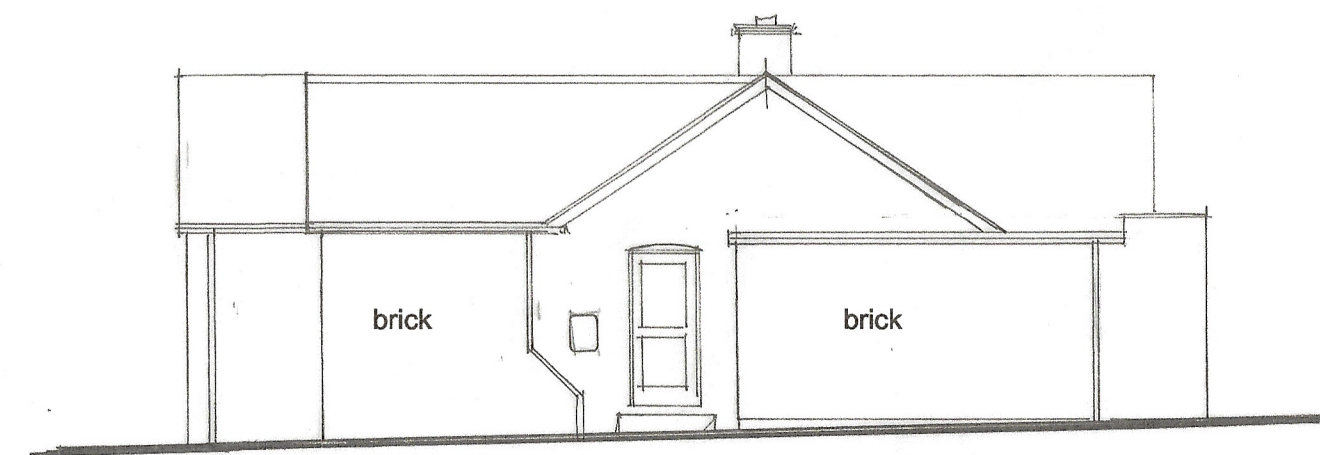


North West Elevation

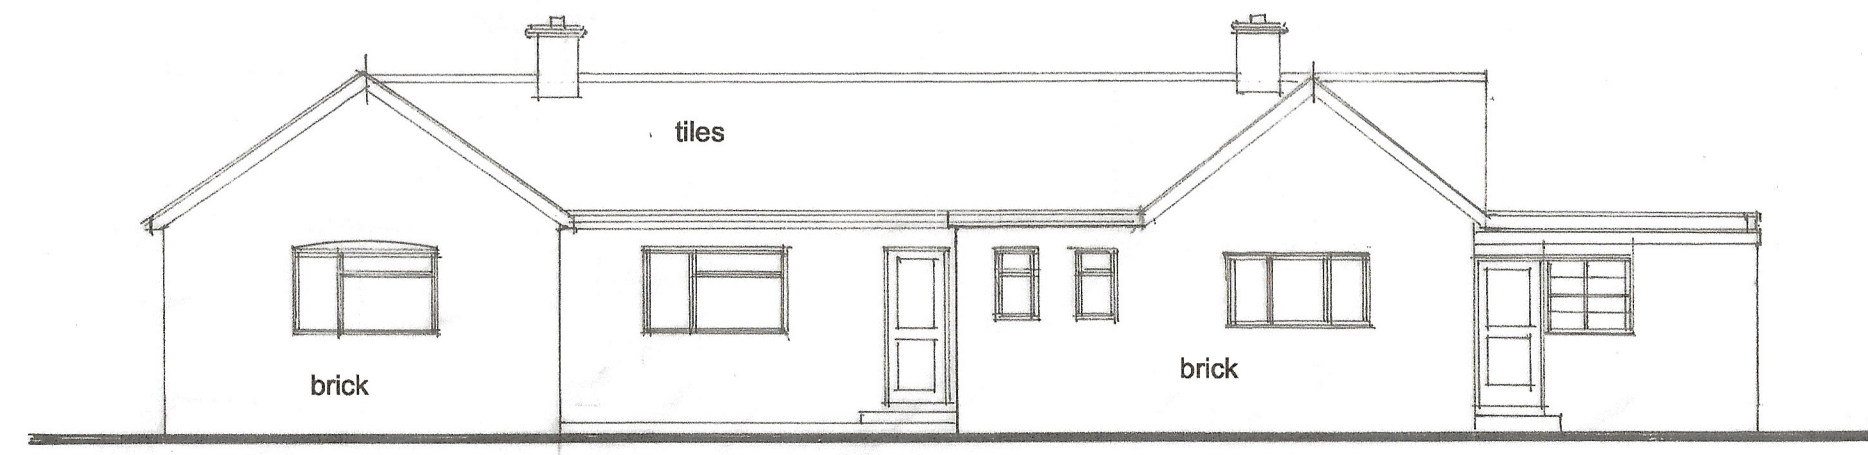

North East Elevation

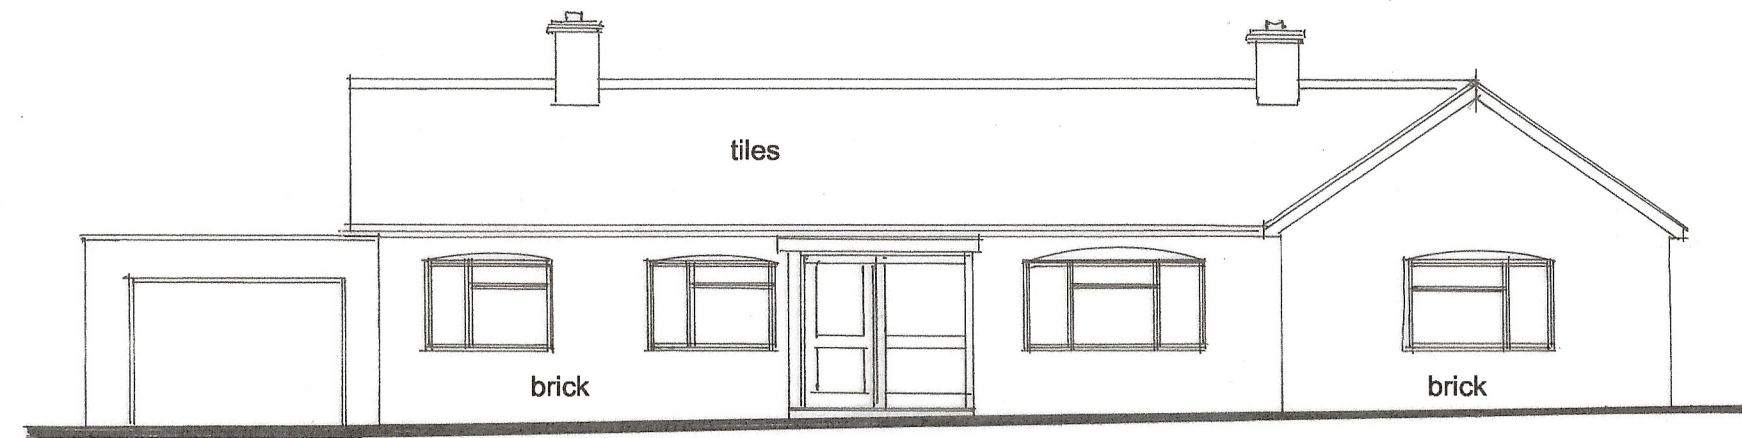

South West Elevation


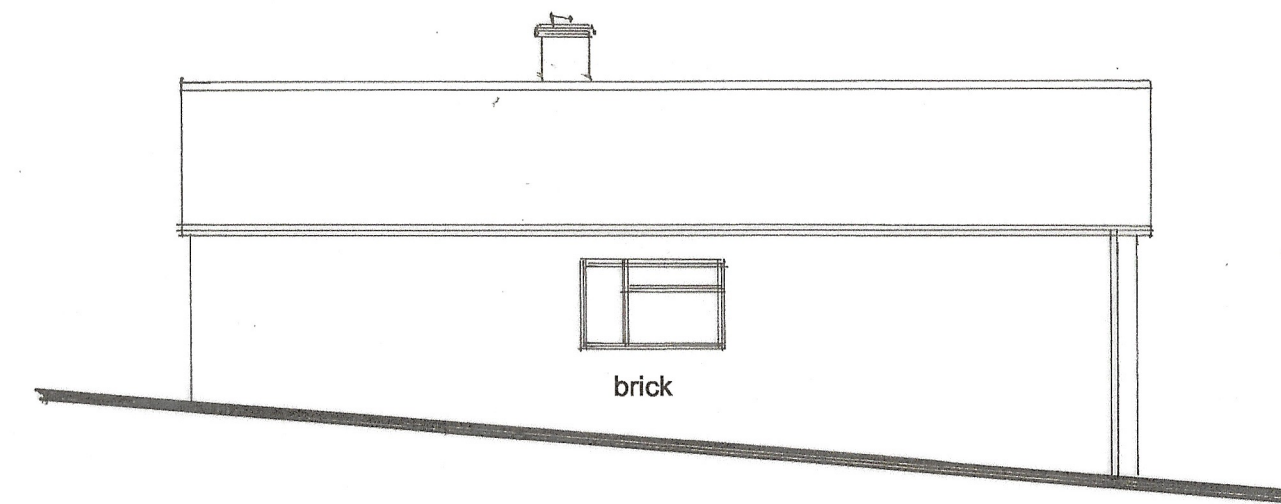


South East Elevation



Block Plan 1-500


1-500
0 10 20 m @A1

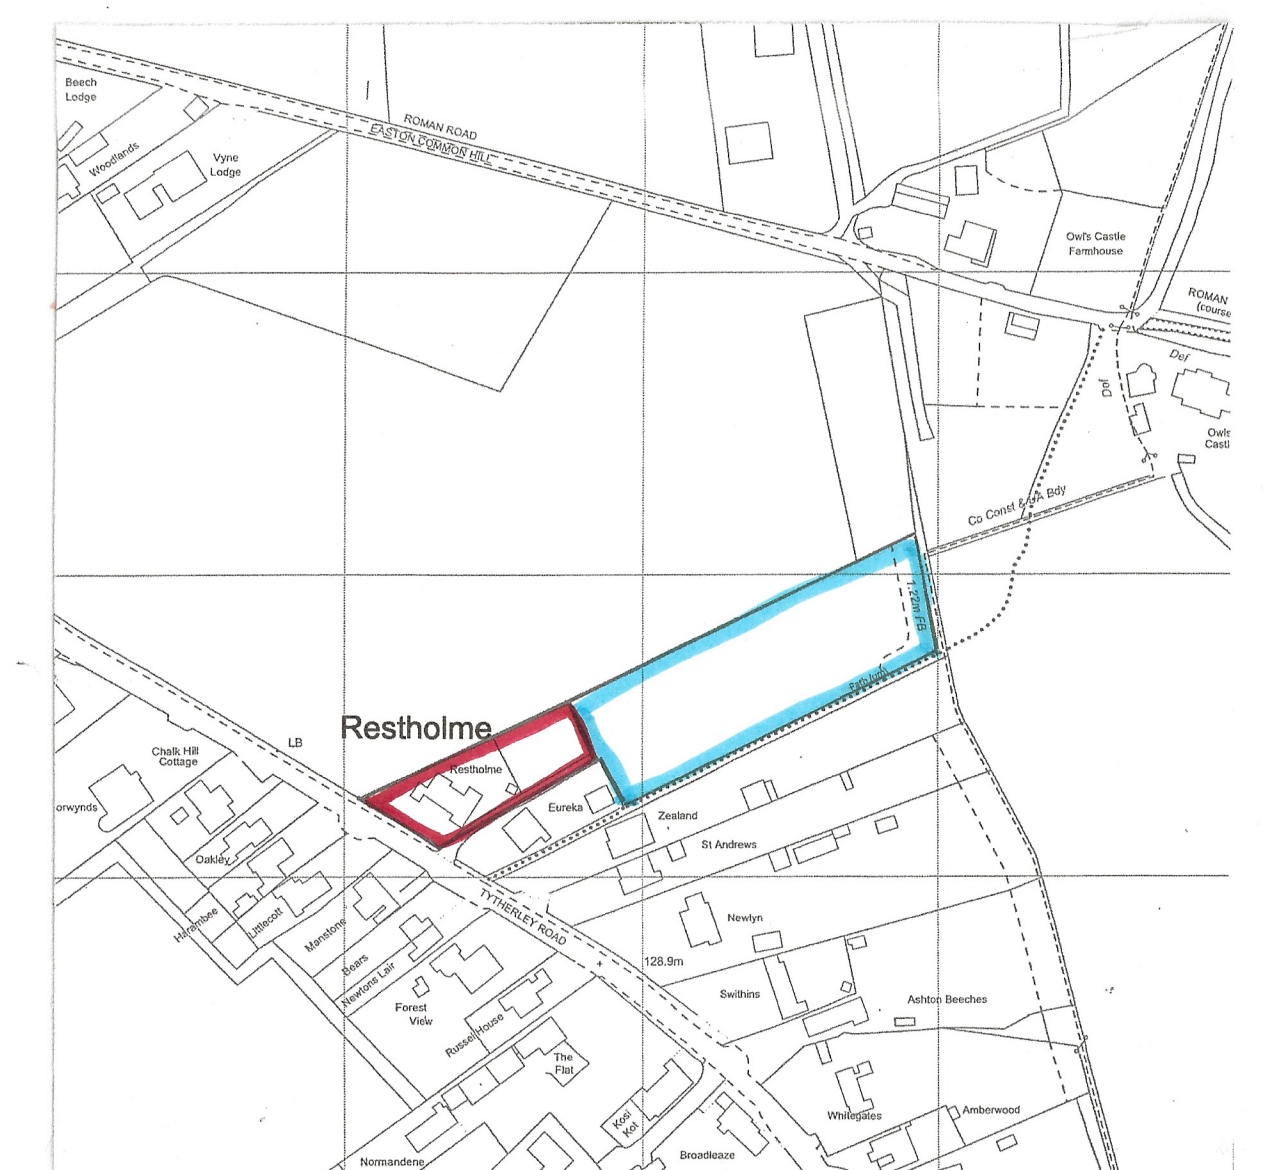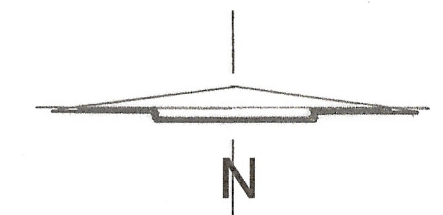


Location Plan 1-2500

Crown Copyright Reserved
Licence no 100007045

1-2500
0 40 80 m @A1

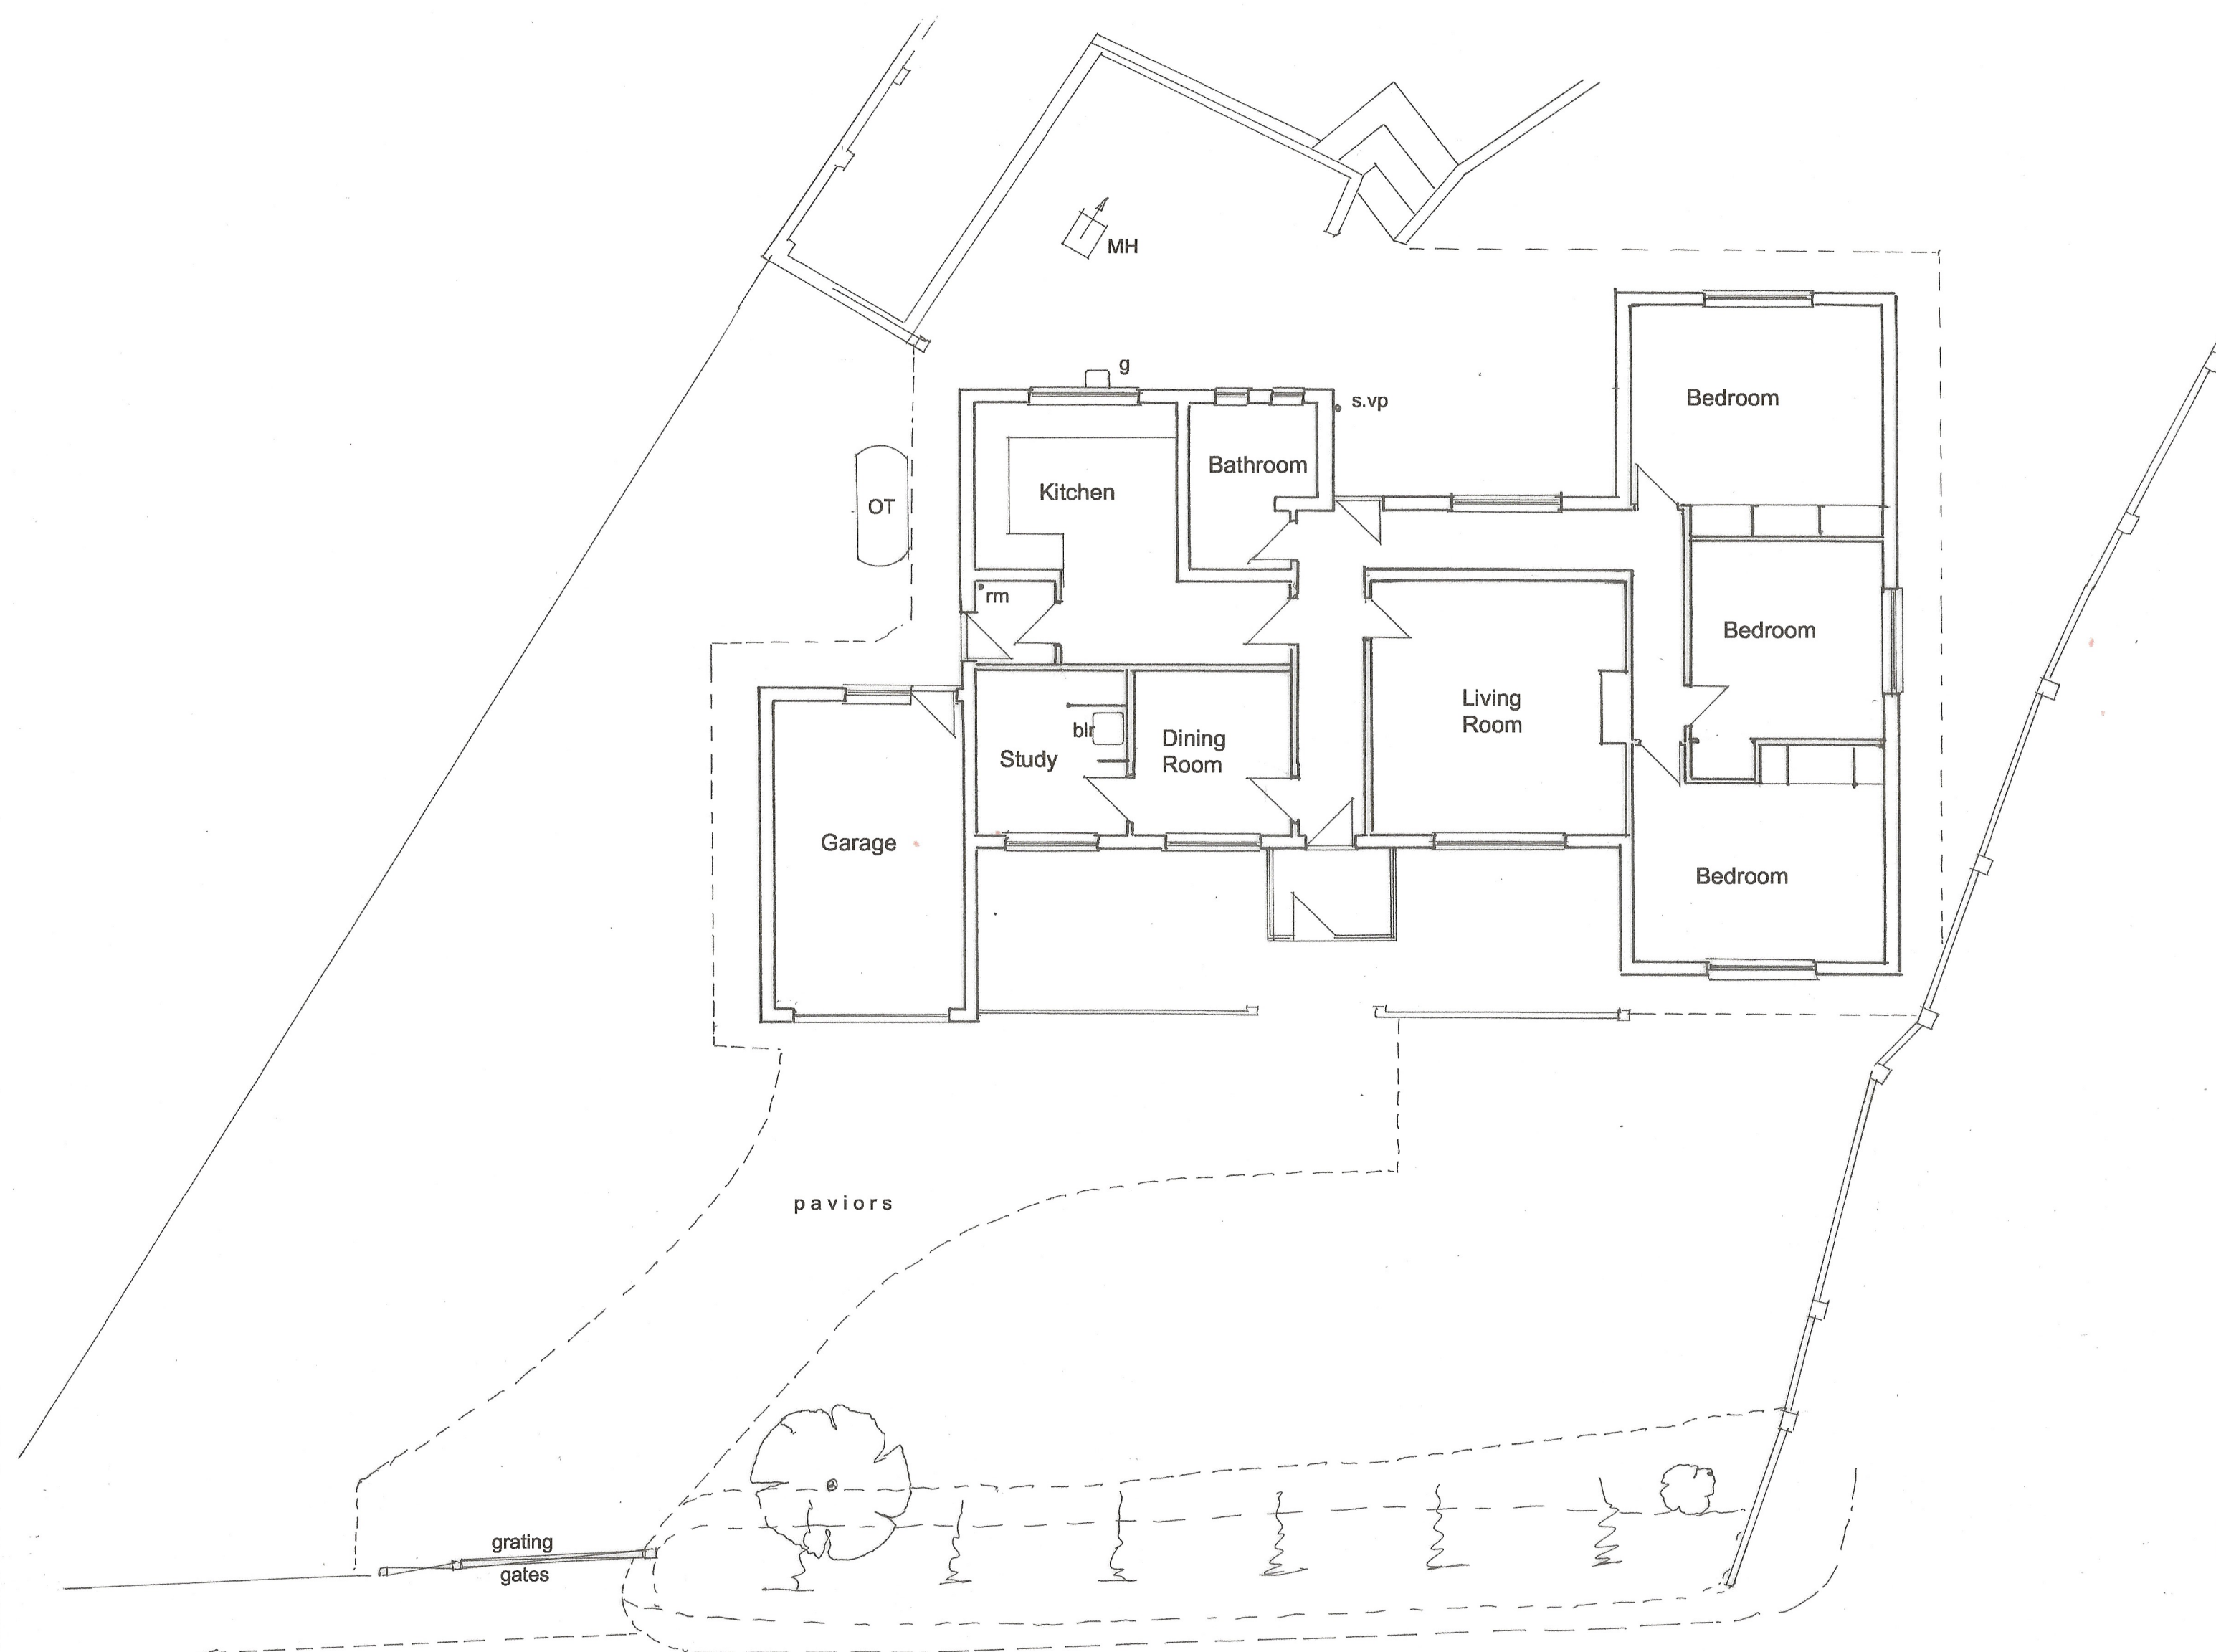

Floor Plan and Driveway Plans and elevations 1-100

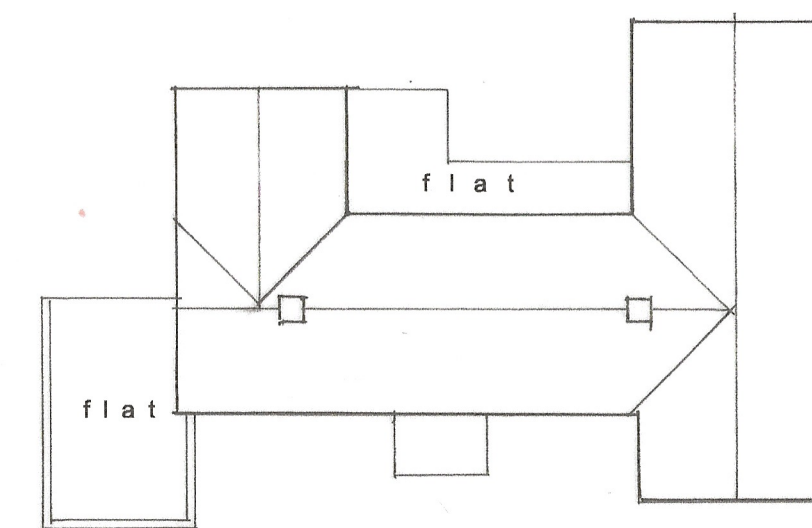

Roof Plan 1-200

1-200

For land survey with levels refer to
LDS drwg no LDS/21255 TP1

0 4 8 12 m 1-200@A1
0 2 4 6 m 1-100@A1

 Damen Associates Ltd Architectural Services	Kingsdown Studio Back Drove West Winterslow Salisbury, Wiltshire SP5 1SX Tel: 01980 863191 E-mail: burrows.damen@btconnect.com
Mr & Mrs I Dollin Restholme Tytherley Road Winterslow SP5 1PZ	
Plan & Elevations As Existing	Scale as stated Date September 2026
Drwg. no. 03726	1 Rev.
This plan is the Surveyors COPYRIGHT	
PN	