


Location Plan

Site Address: The Tynings, 32, Norton Bavant, Norton Bavant, BA12 7BQ

Date Produced: 14-Oct-2026

Scale: 1:2500 @A4

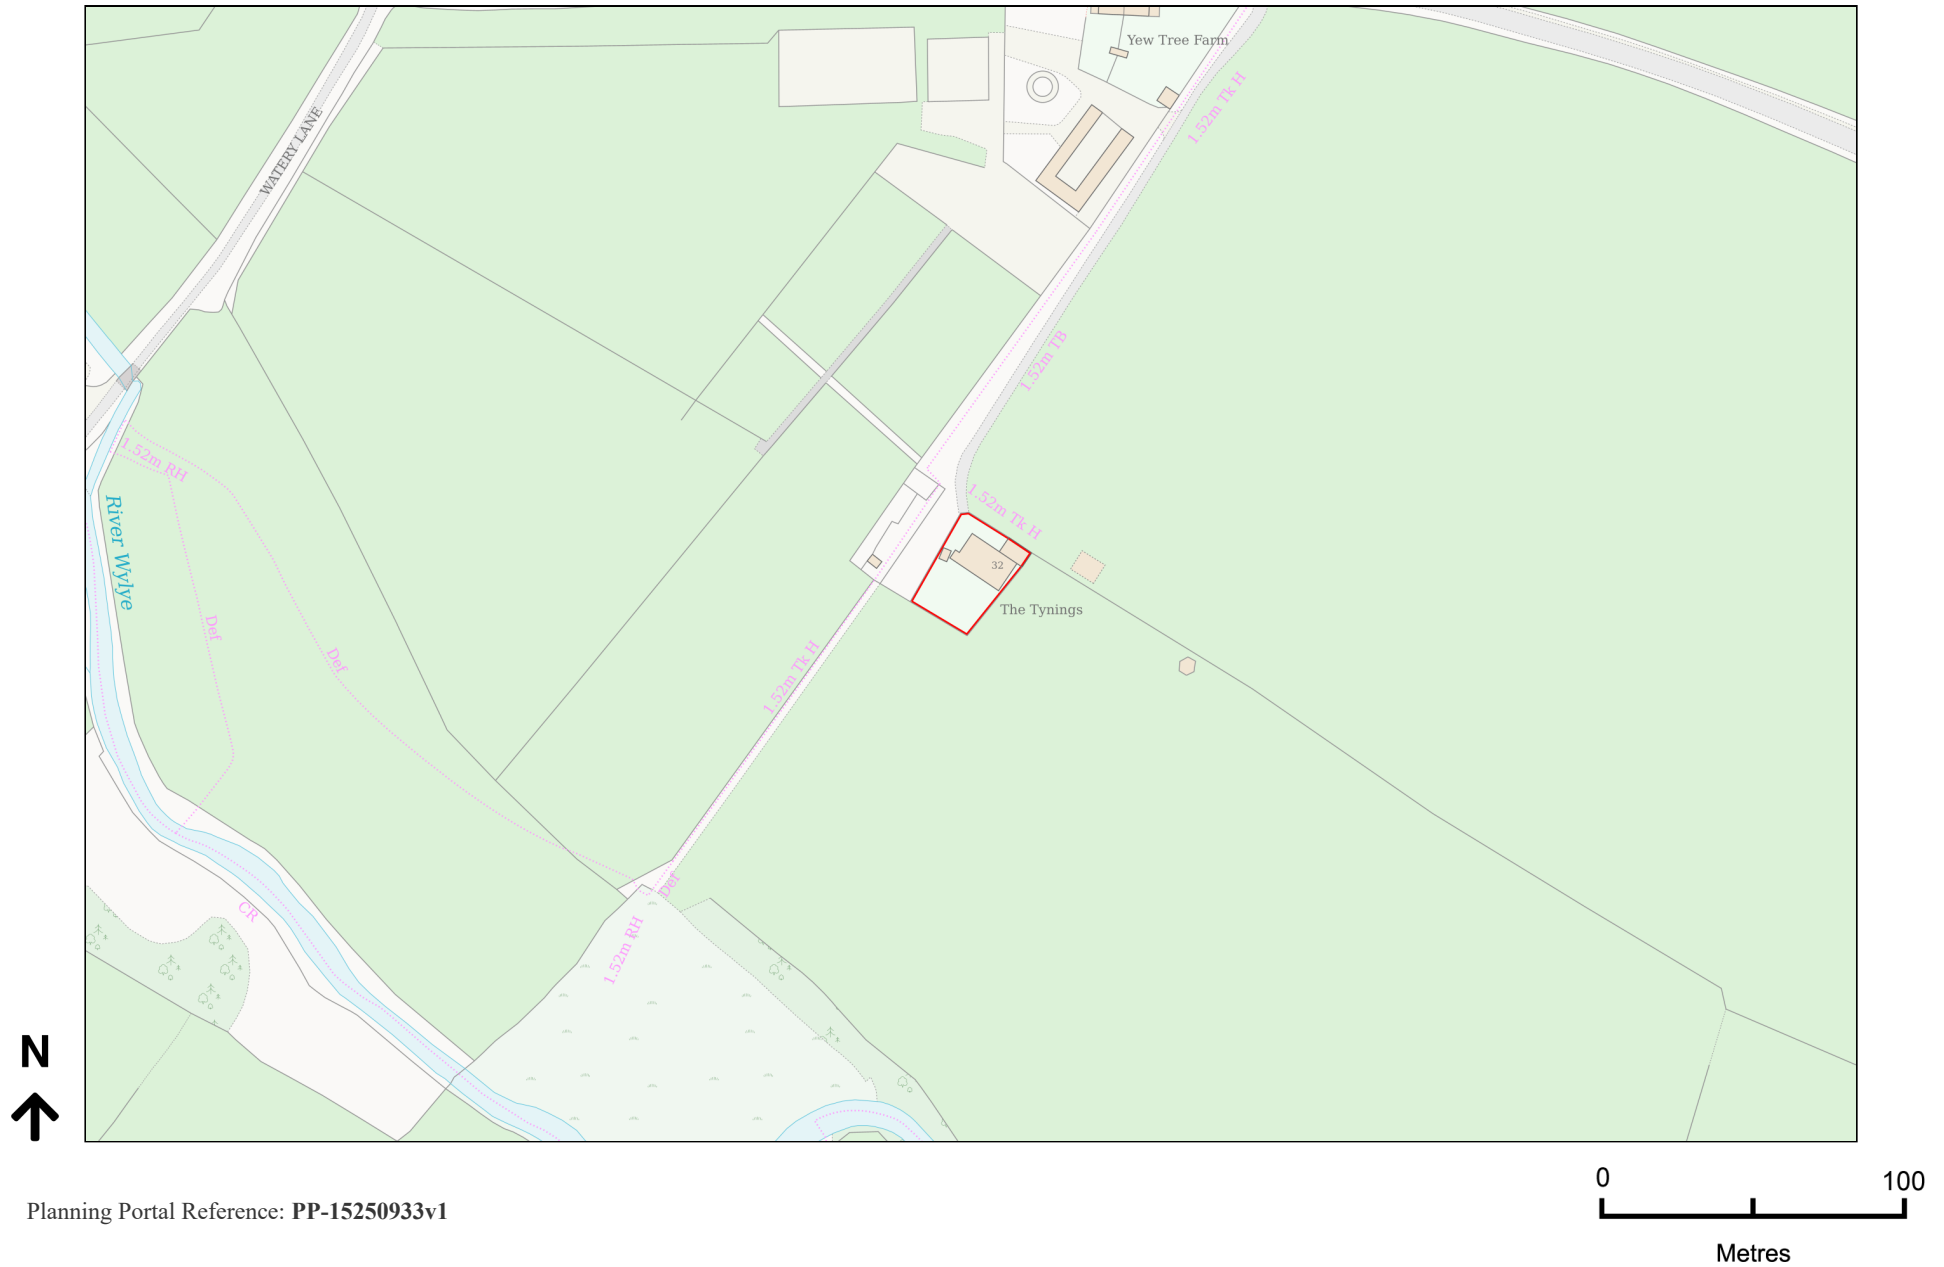

Planning Portal Reference: PP-15250933v1