




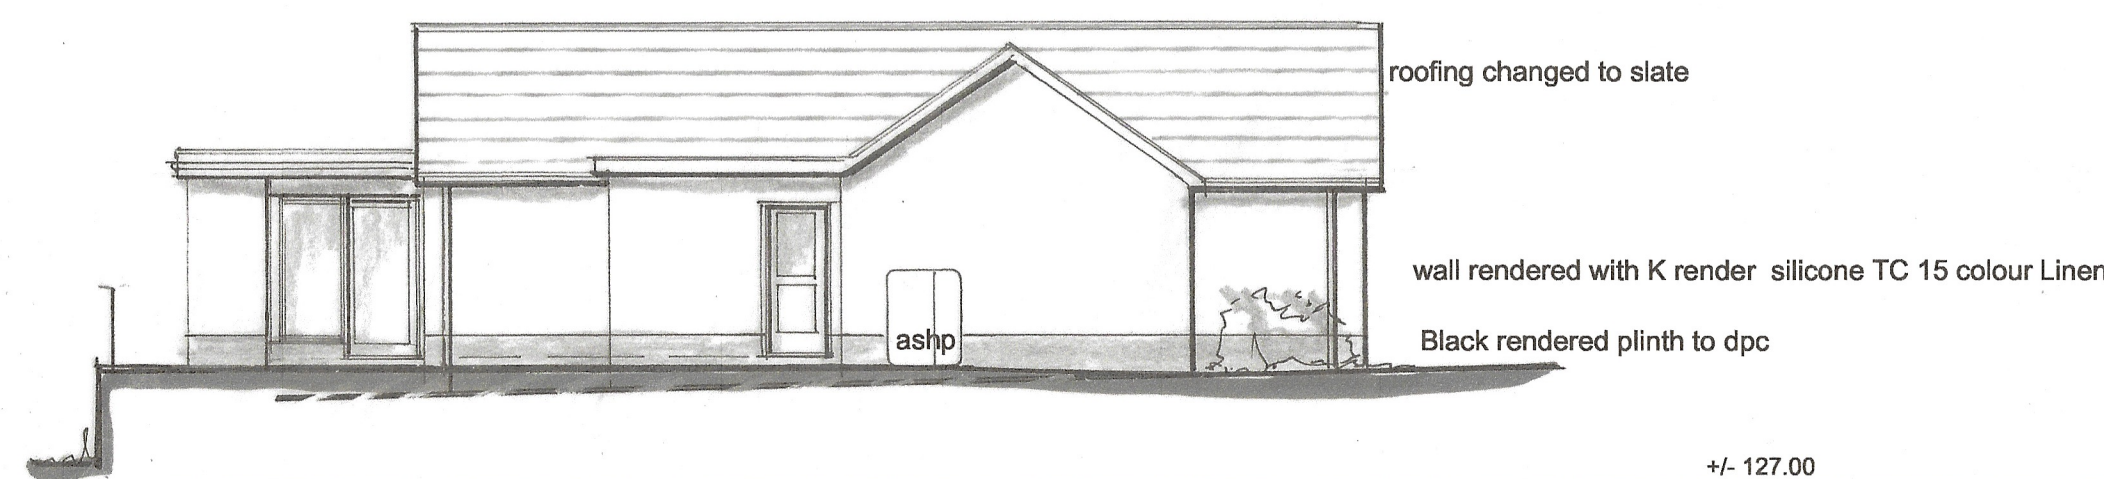


North West Elevation

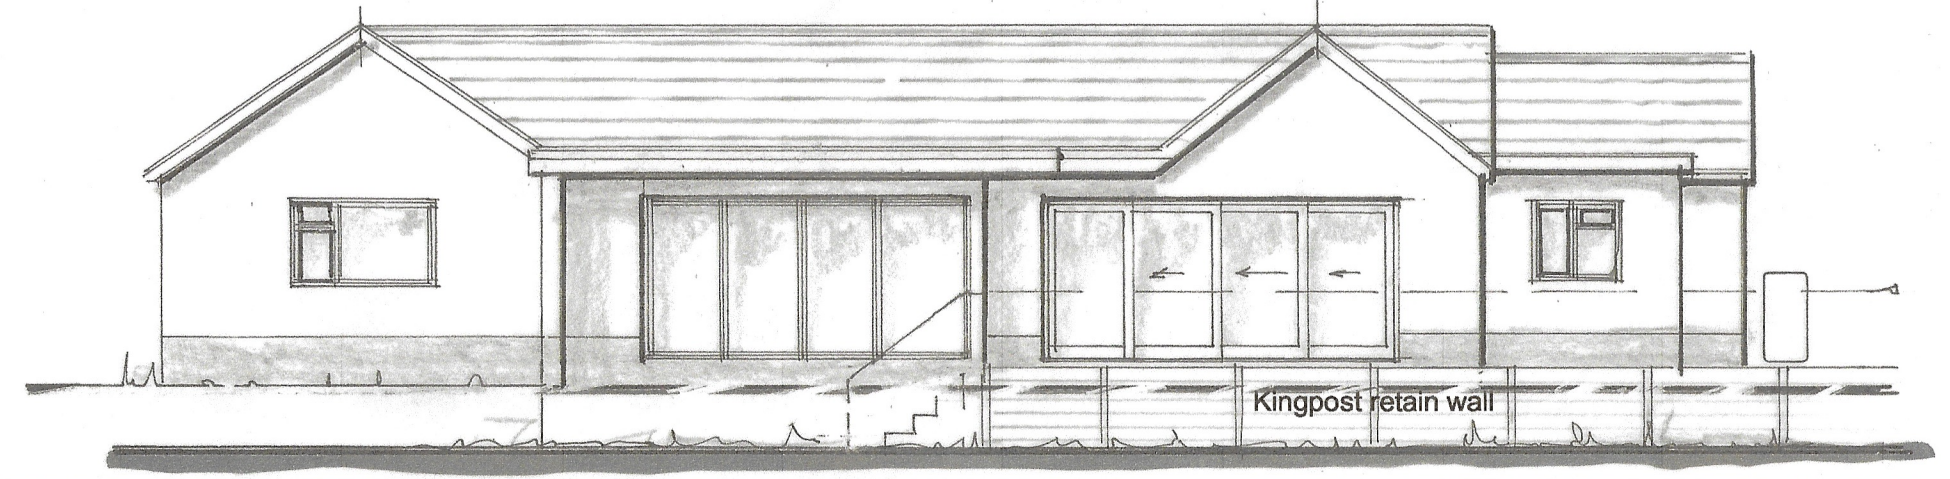


North East Elevation

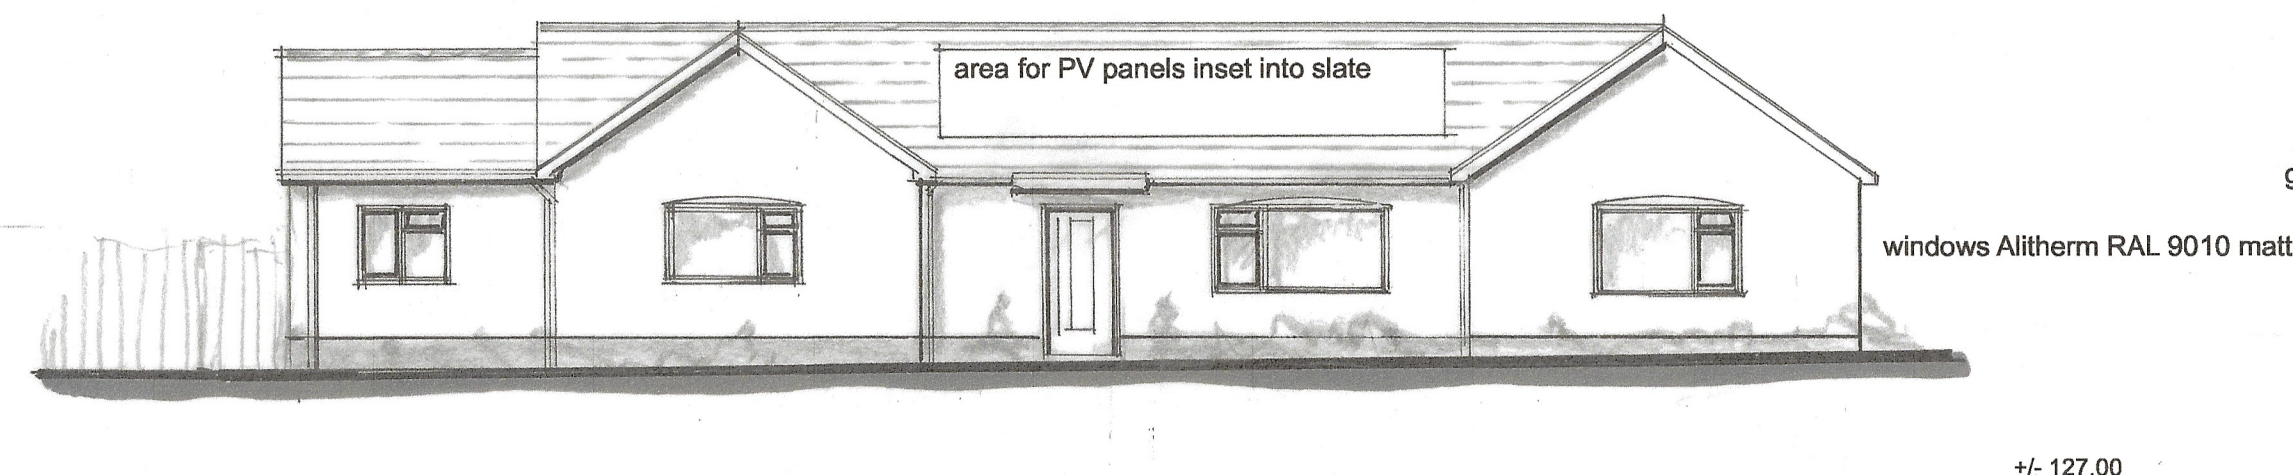


South West Elevation

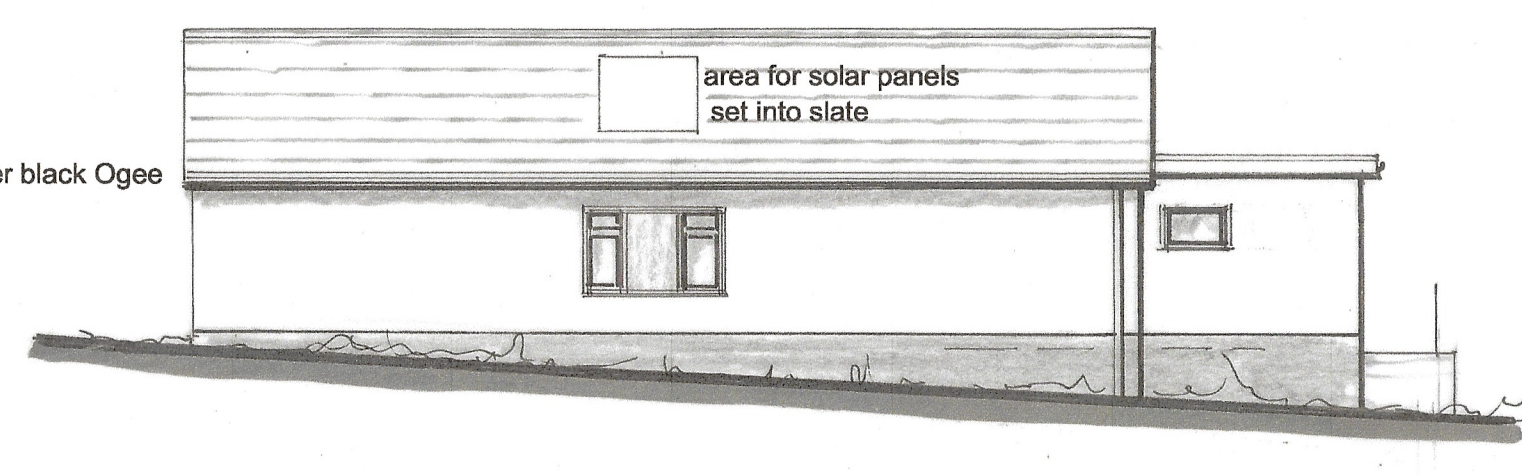

South East Elevation

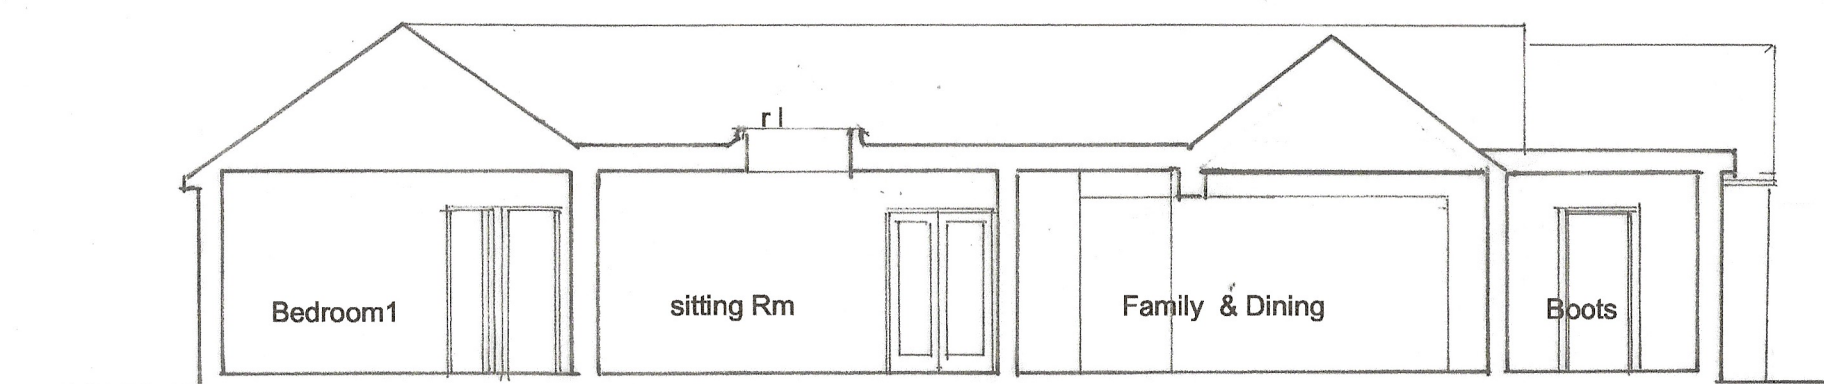


Section A--A

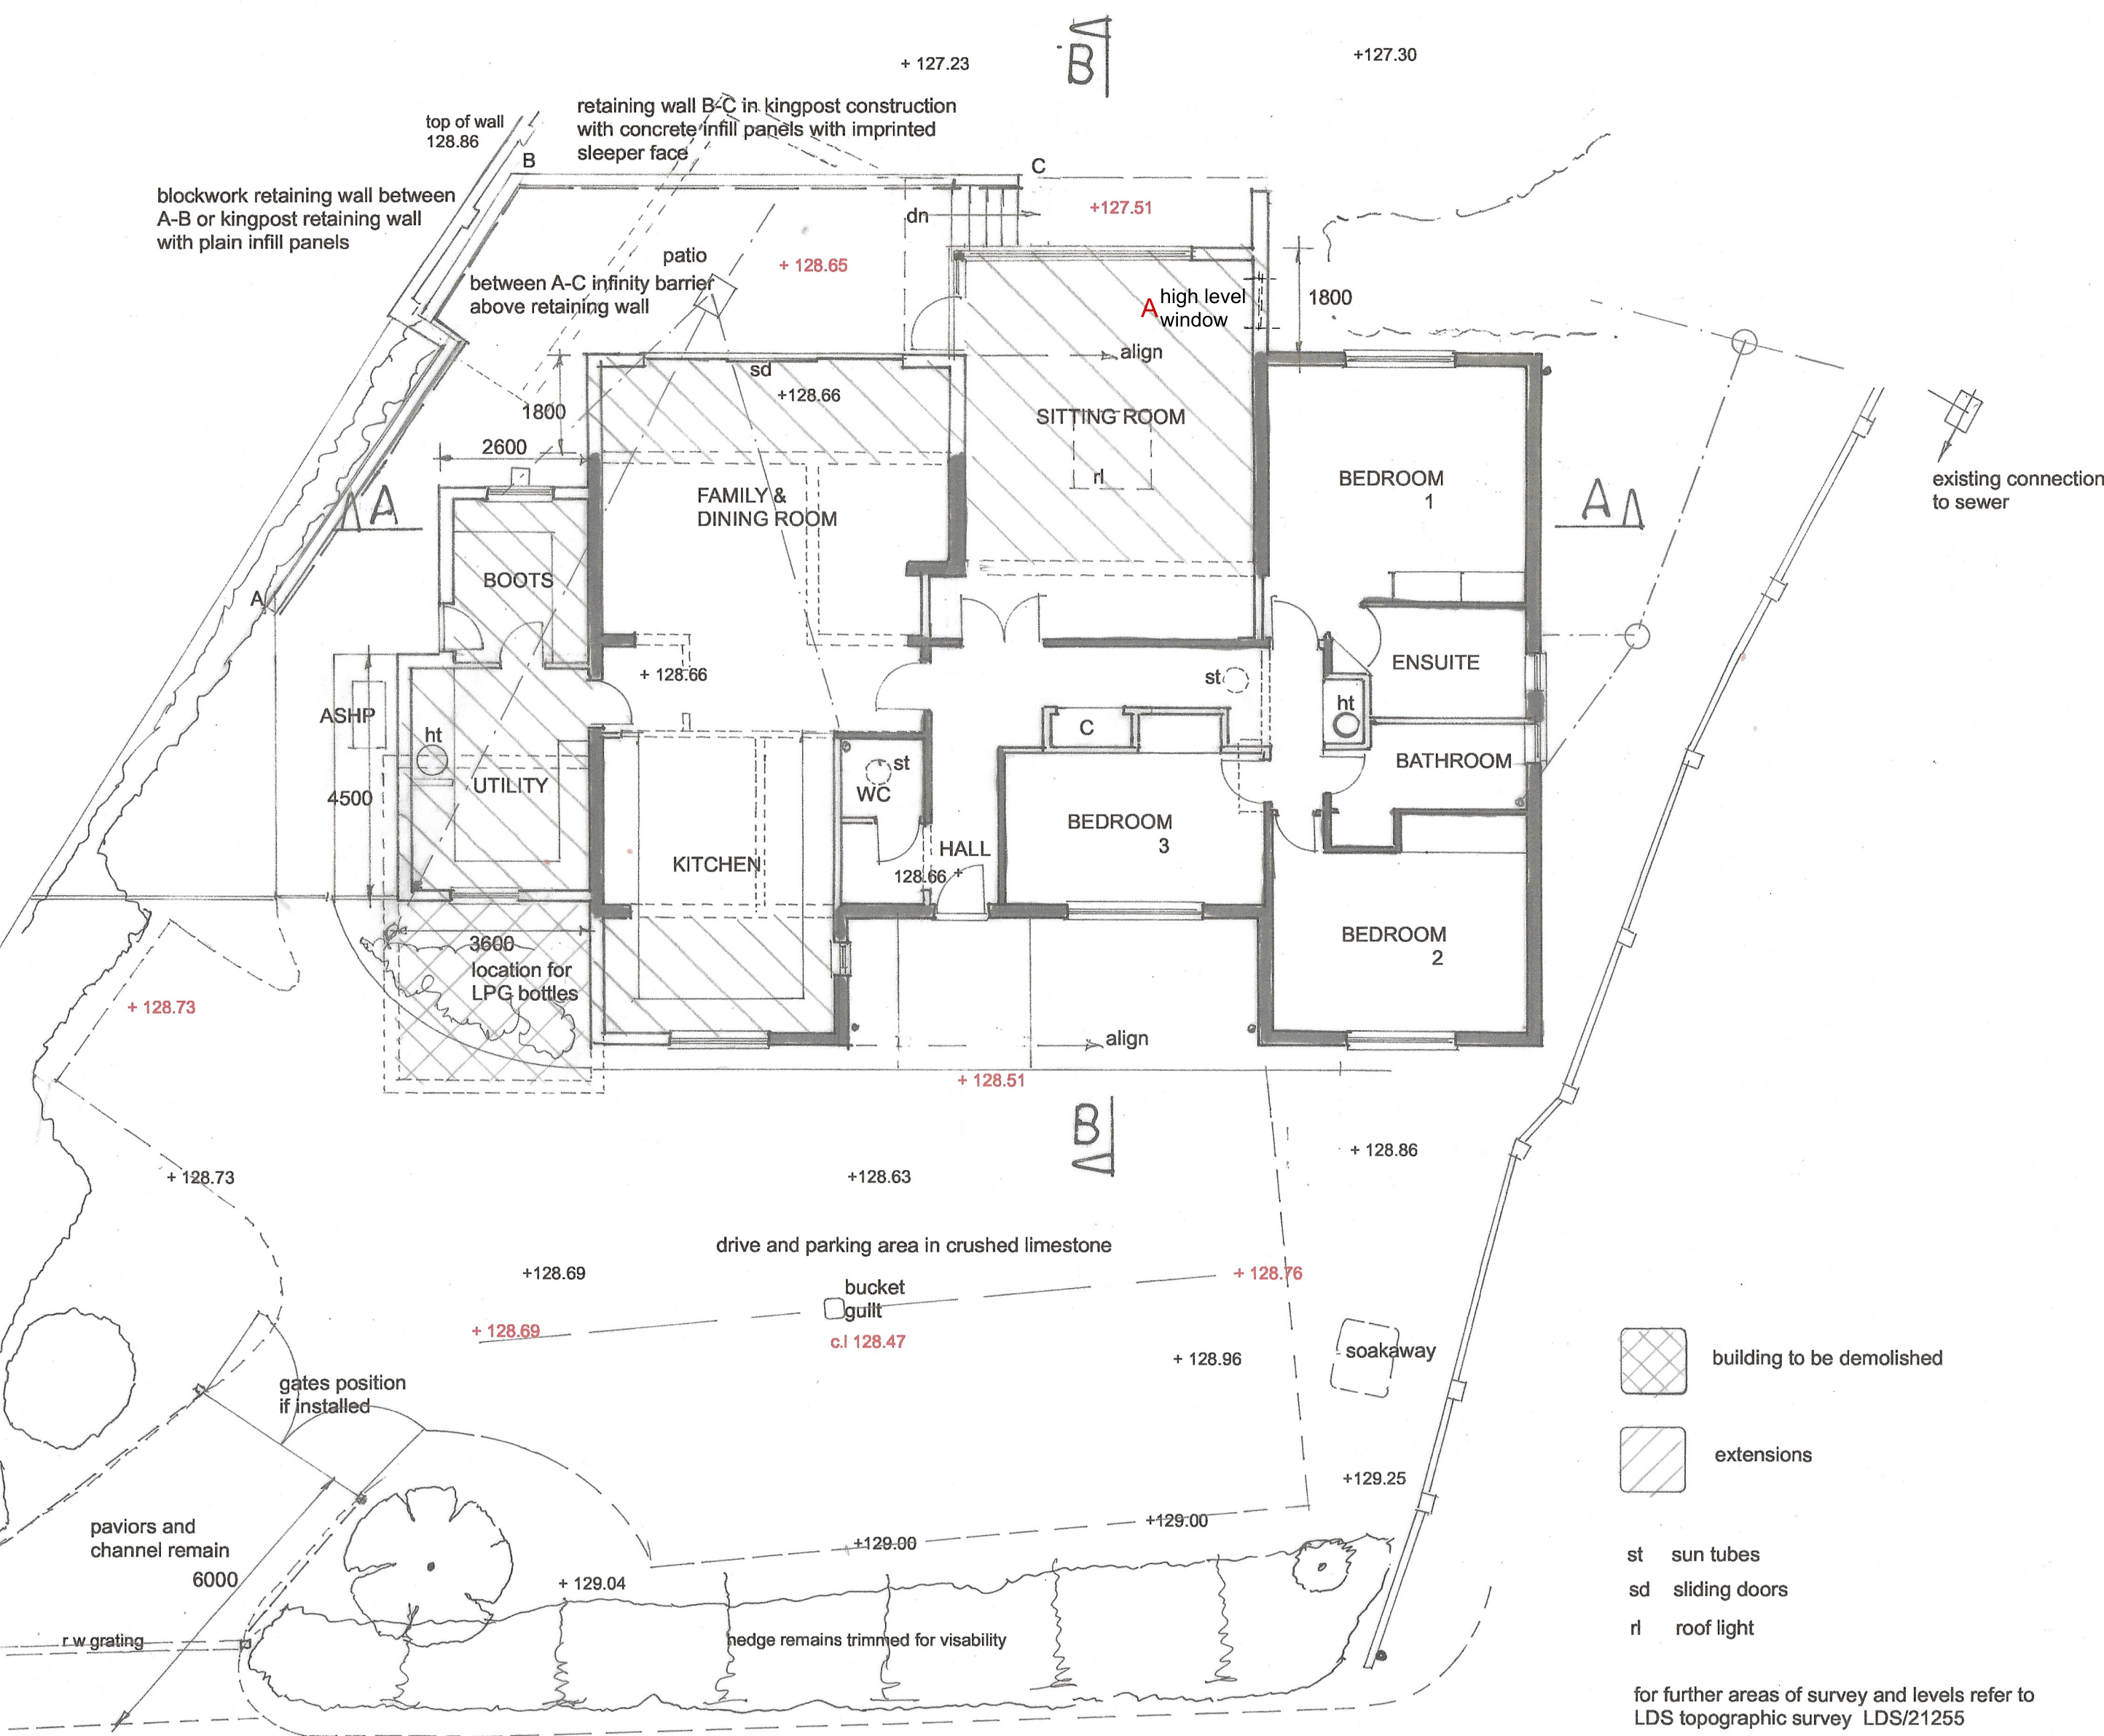


Ground Floor Plan and Parking Area

Plan, elevations and sections at 1-100

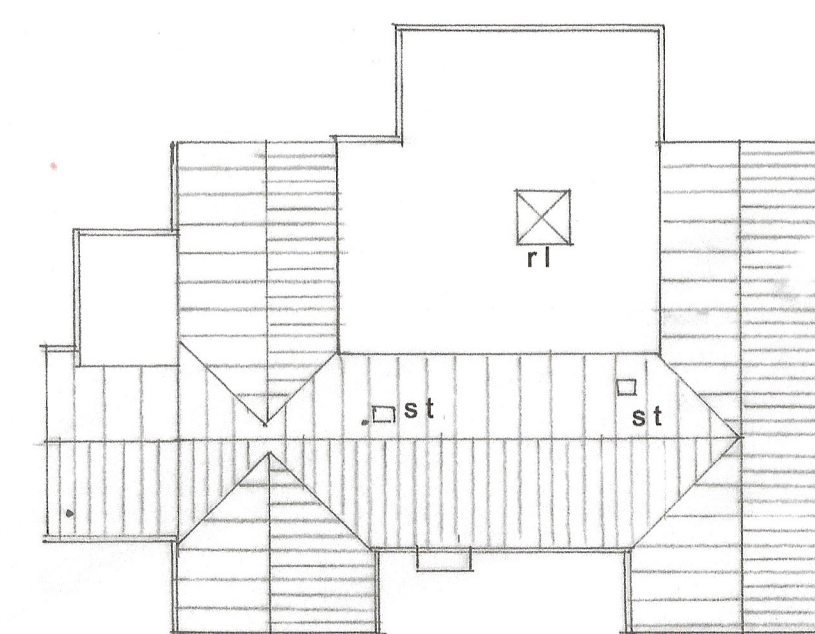

Roof Plan
1-200

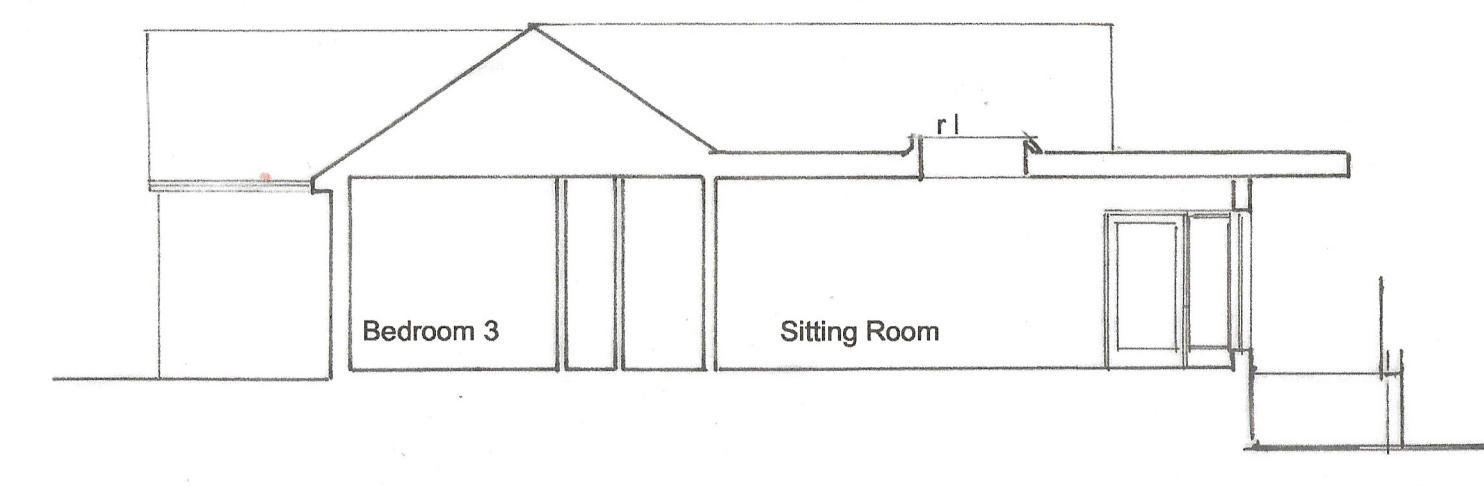

Section B--B

Damen Associates Ltd
Architectural Services

Kingsdown Studio
Back Drove
West Winterslow
Salisbury, Wiltshire SP5 1SX
Tel: 01980 863191
E-mail: burrows.damen@btconnect.com

Mr & Mrs I Dollin
Restholme
Tytherley Road
Winterslow SP5 1PZ

Proposed Alterations and
Extensions

Scale as stated
Date October 2026

Drwg. no. 03726

2 Rev A

This plan is the Surveyors
COPYRIGHT

PN