

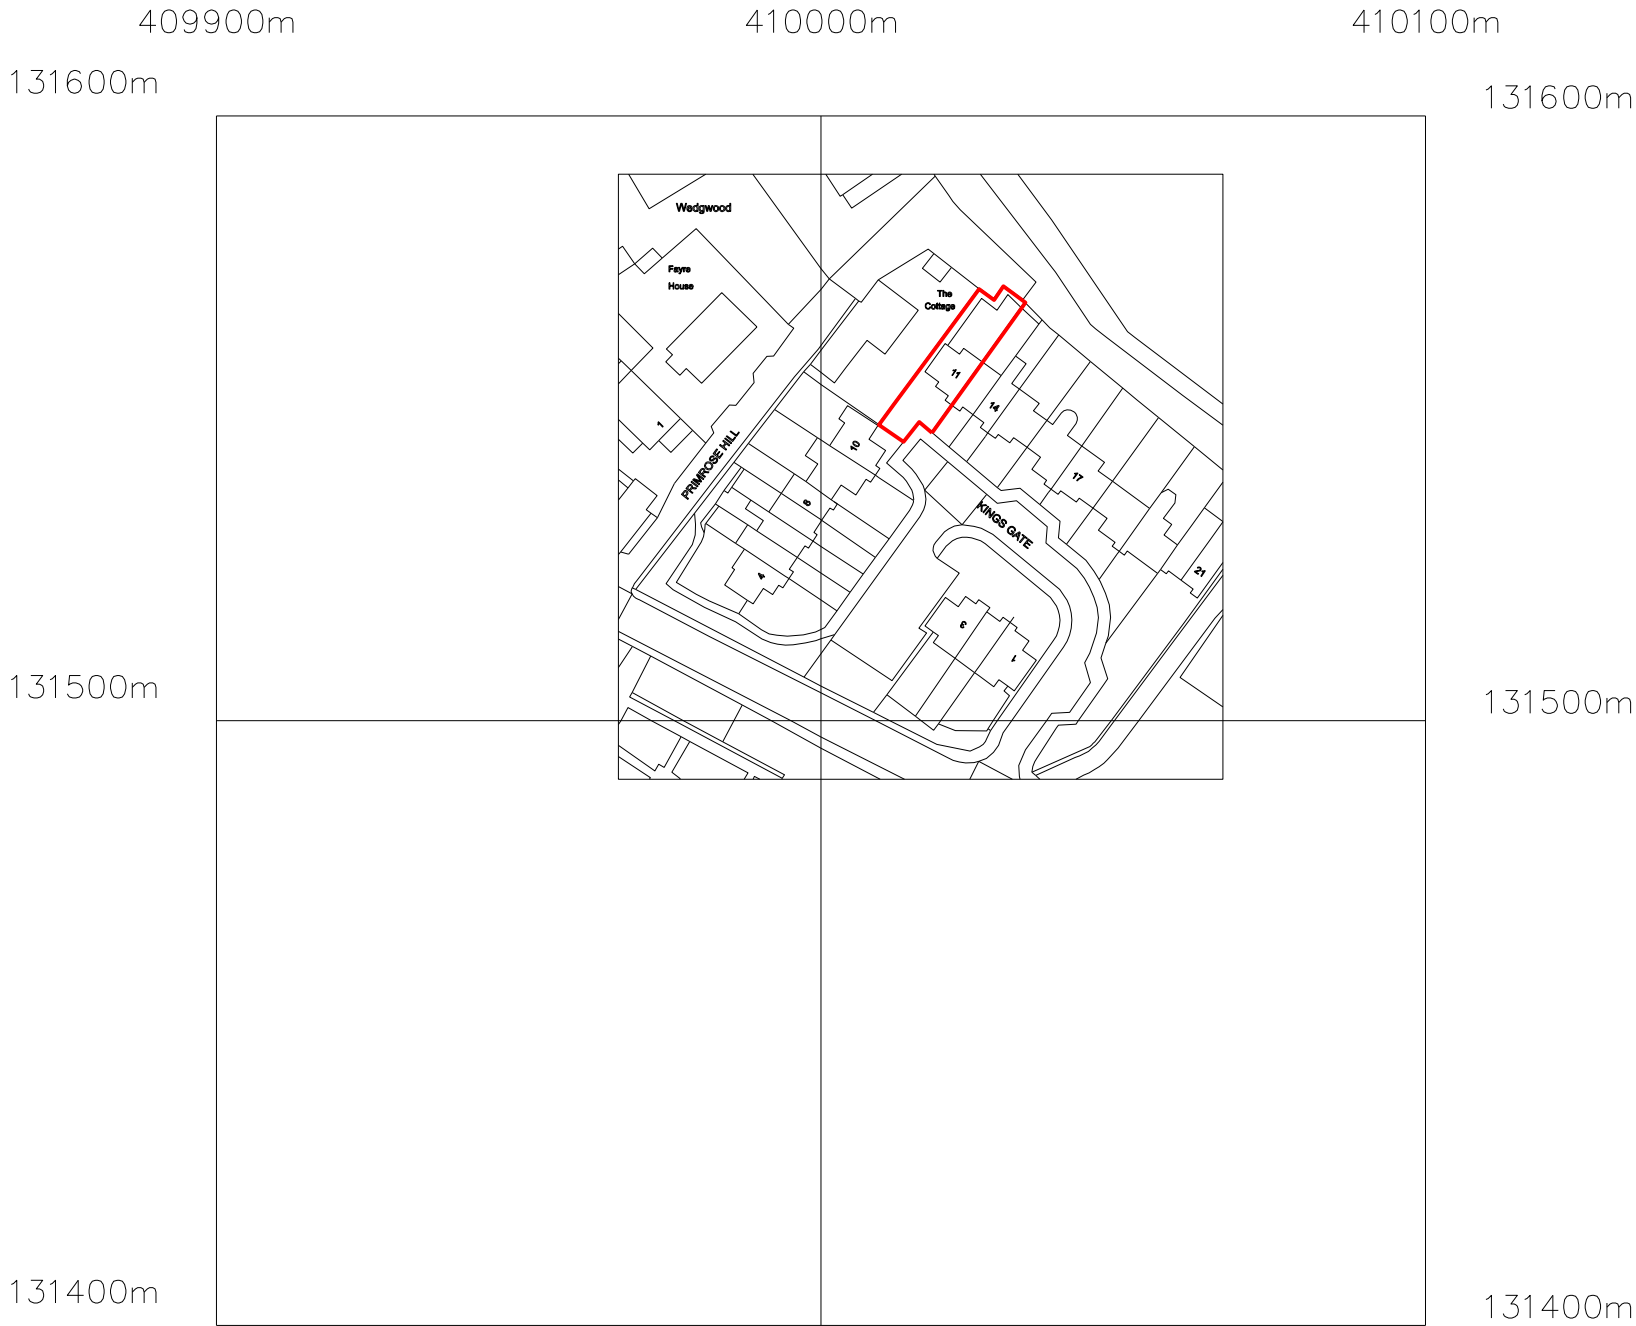


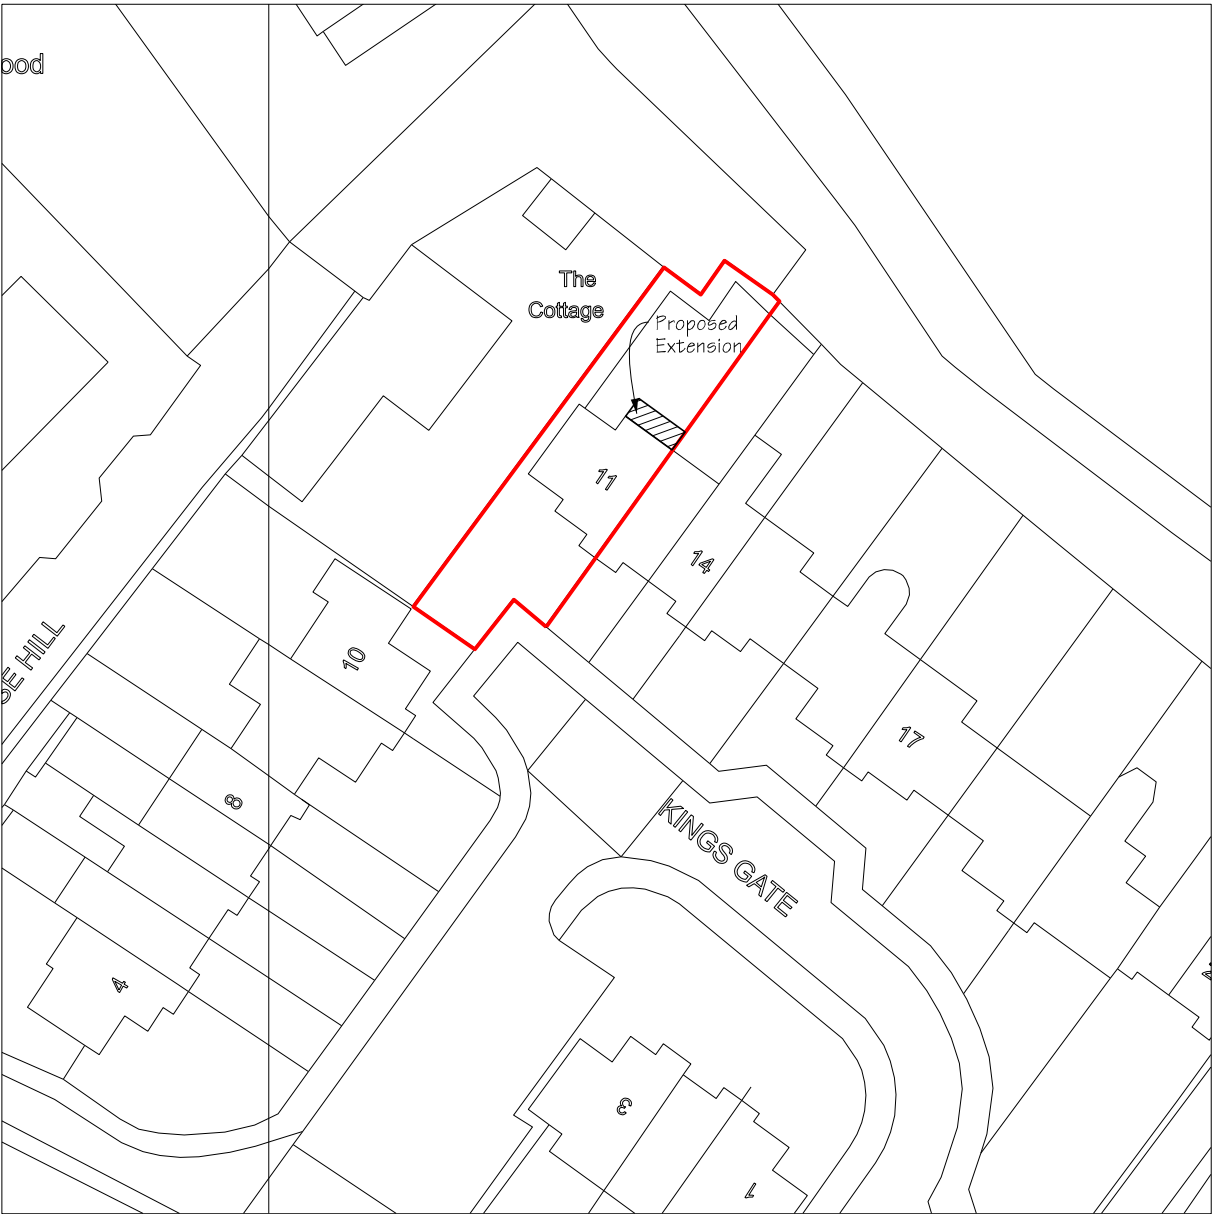

409900m 410000m 410100m

Crown Copyright and database rights 2026 OS Licence no. AC0000806982

LOCATION PLAN
1:1250

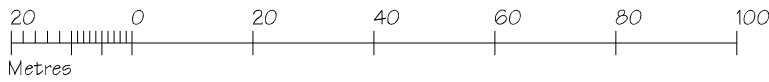

SITE PLAN
1:500

