



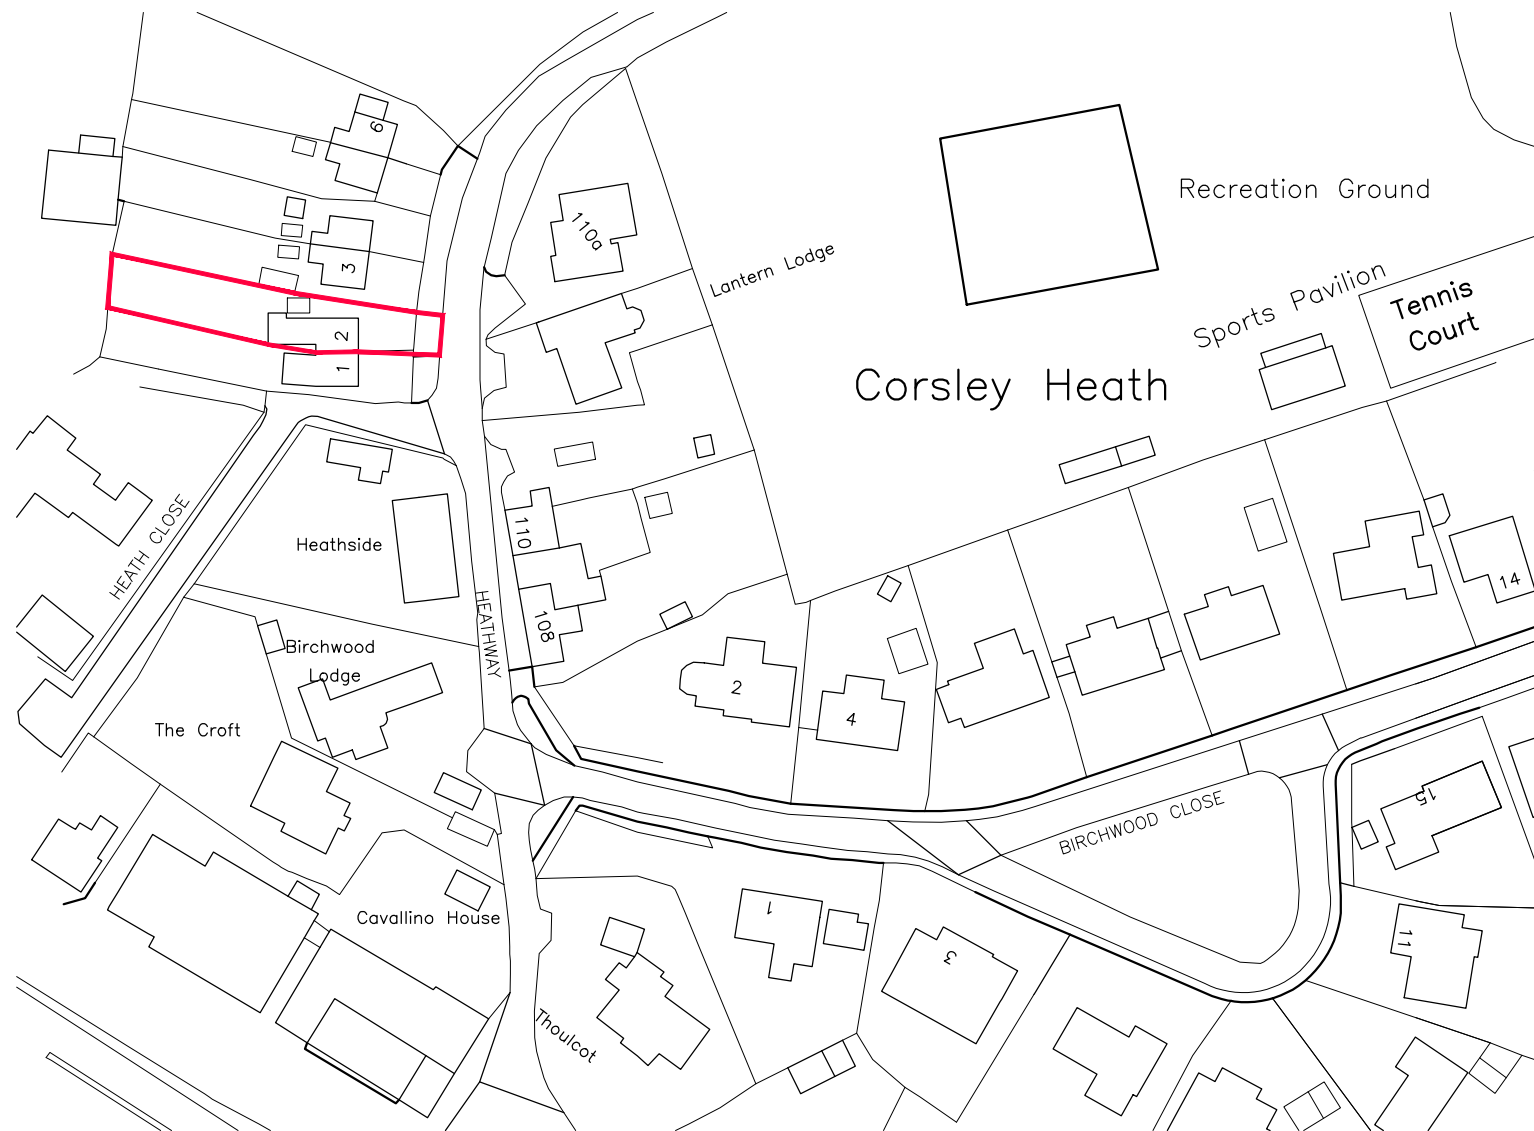

**SITE LOCATION PLAN**  
SCALE - 1:1250 @ A3

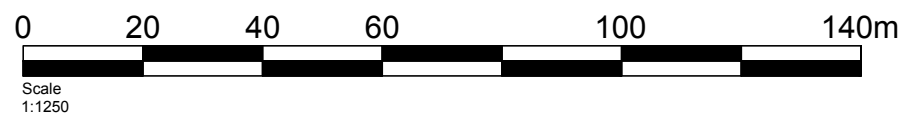

01

Copyright © 2026 INK Studio Architects Ltd. All rights reserved.

This drawing and all information contained herein are the property of the Architect and are protected by the Copyright, Designs and Patents Act 1988. No part of this document may be copied, reproduced, amended, or disclosed to any third party without the prior written consent of the Architect, except for the purpose for which it was originally issued.

This drawing has been prepared solely for the use of the named client in connection with the specific project and site identified. It must not be used for any other purpose or location. Any unauthorised use or reliance placed upon this drawing is at the user's own risk, and the Architect accepts no liability for such use.

The Contractor is responsible for checking all dimensions, levels, and site conditions prior to commencement of work and shall notify the Architect immediately of any discrepancies or omissions. **Do not scale from this drawing.** All work is to be carried out in accordance with current UK legislation, statutory requirements, and relevant British Standards.

Client Judith Selman

Project 2 Heathway, Corsley, Wilts, BA12 7PJ

Drawing Title Site Location Plan

Revision X

Drawing Number 0394 - 01

**INK** Architecture