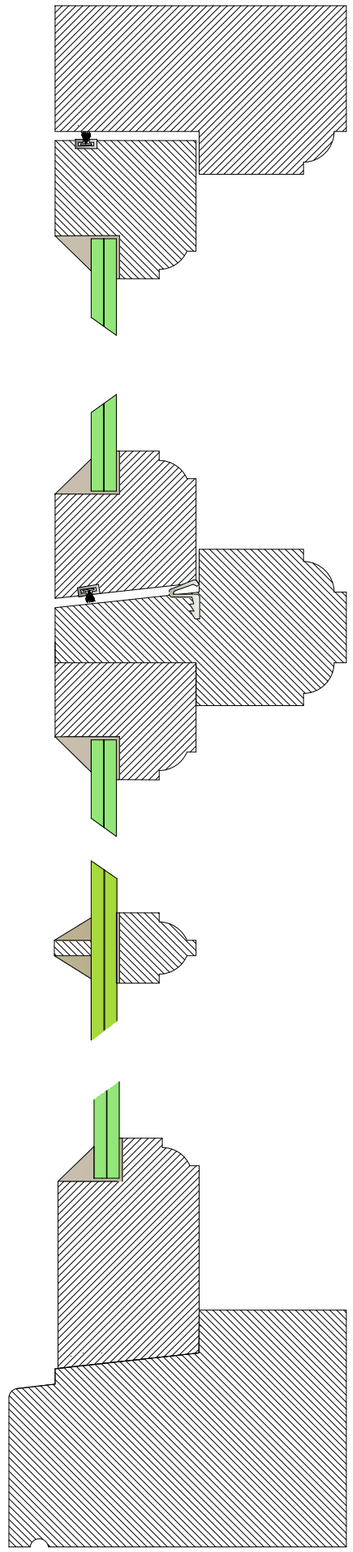

Horizontal Rails

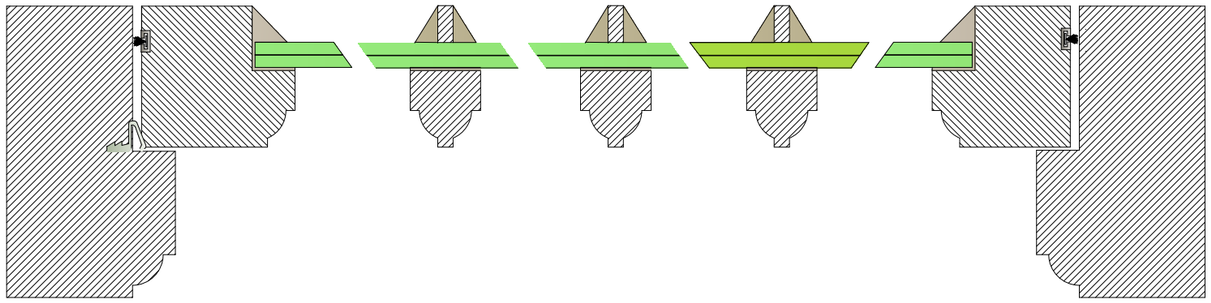

Vertical Siles and Jambs

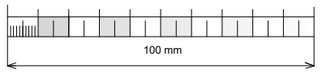

W 1-Flat 21

Ensuite window, top hung fanlight, fixed lower section

Proposed Window Sections

Client:	St Georges Court Managment Company
Address:	St Georges Court, Semington BA14 6GA
Project:	Replace Window W1 Flat 21 en-suite glazed with vacuum glass
Title:	Proposed Sections through horizontal and vertical
Drg No:	SGC1 Revision: 0 Drawn: P.Bale
Scale:	1:2 size: A3 Date: 26.08.26 ©

Timberglaze Ltd

Tel: 01761 470870 web: www.timberglaze.ltd
email: admin@timberglaze.ltd