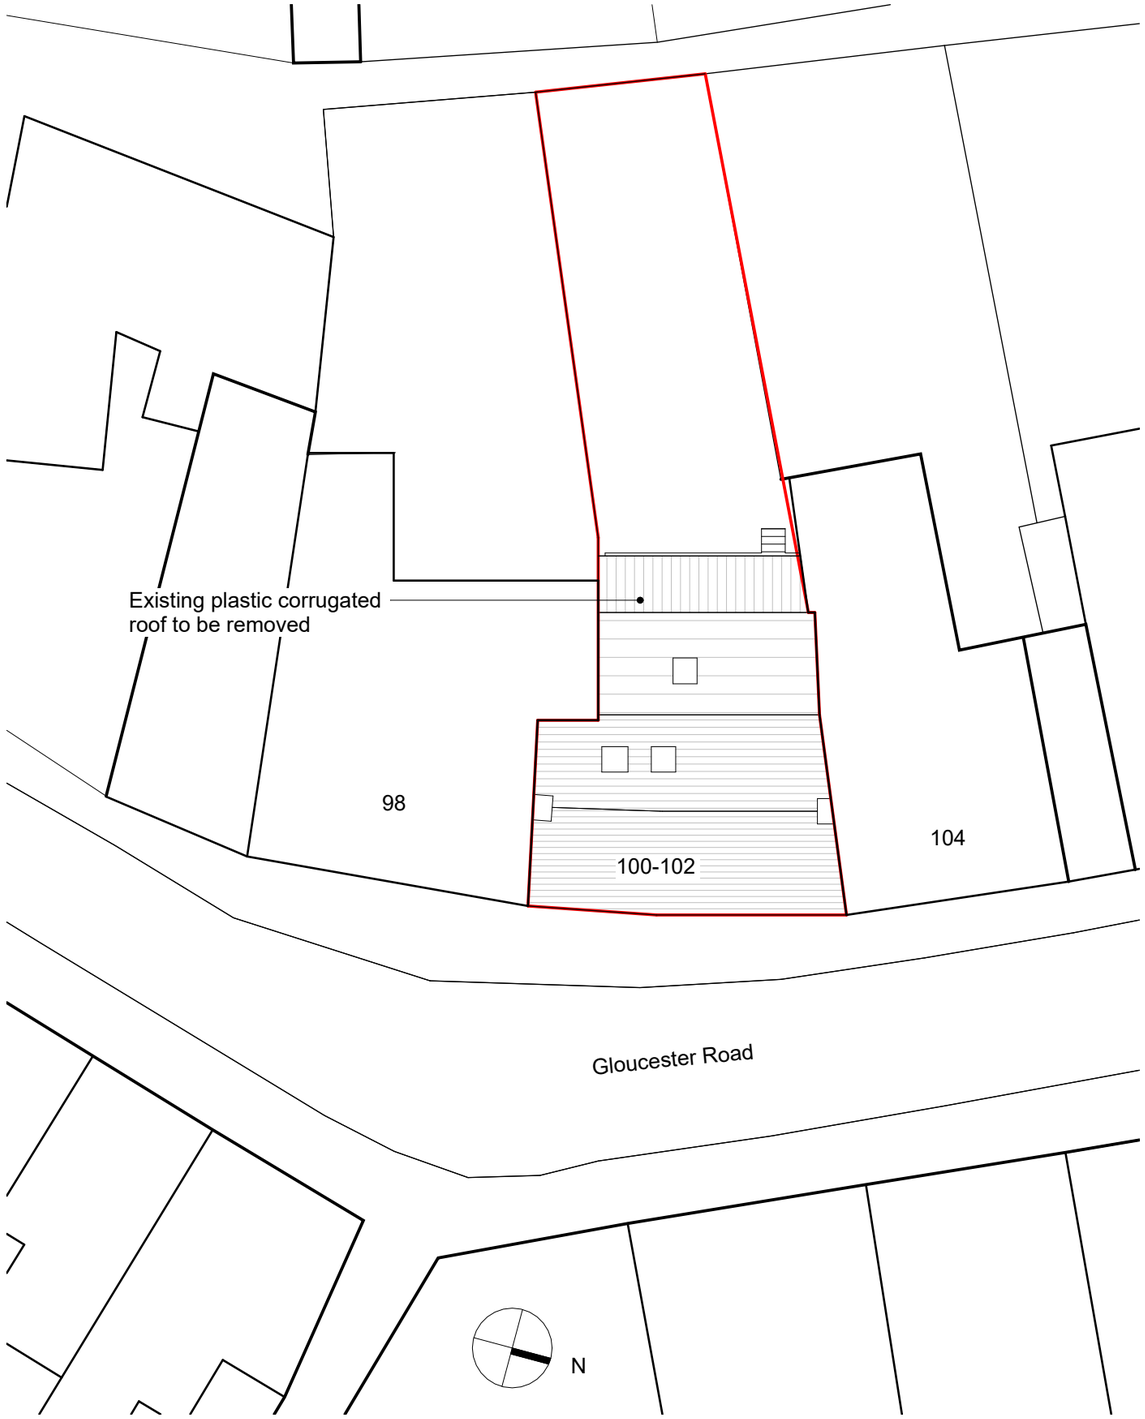

1 Existing Block Plan

1 : 200

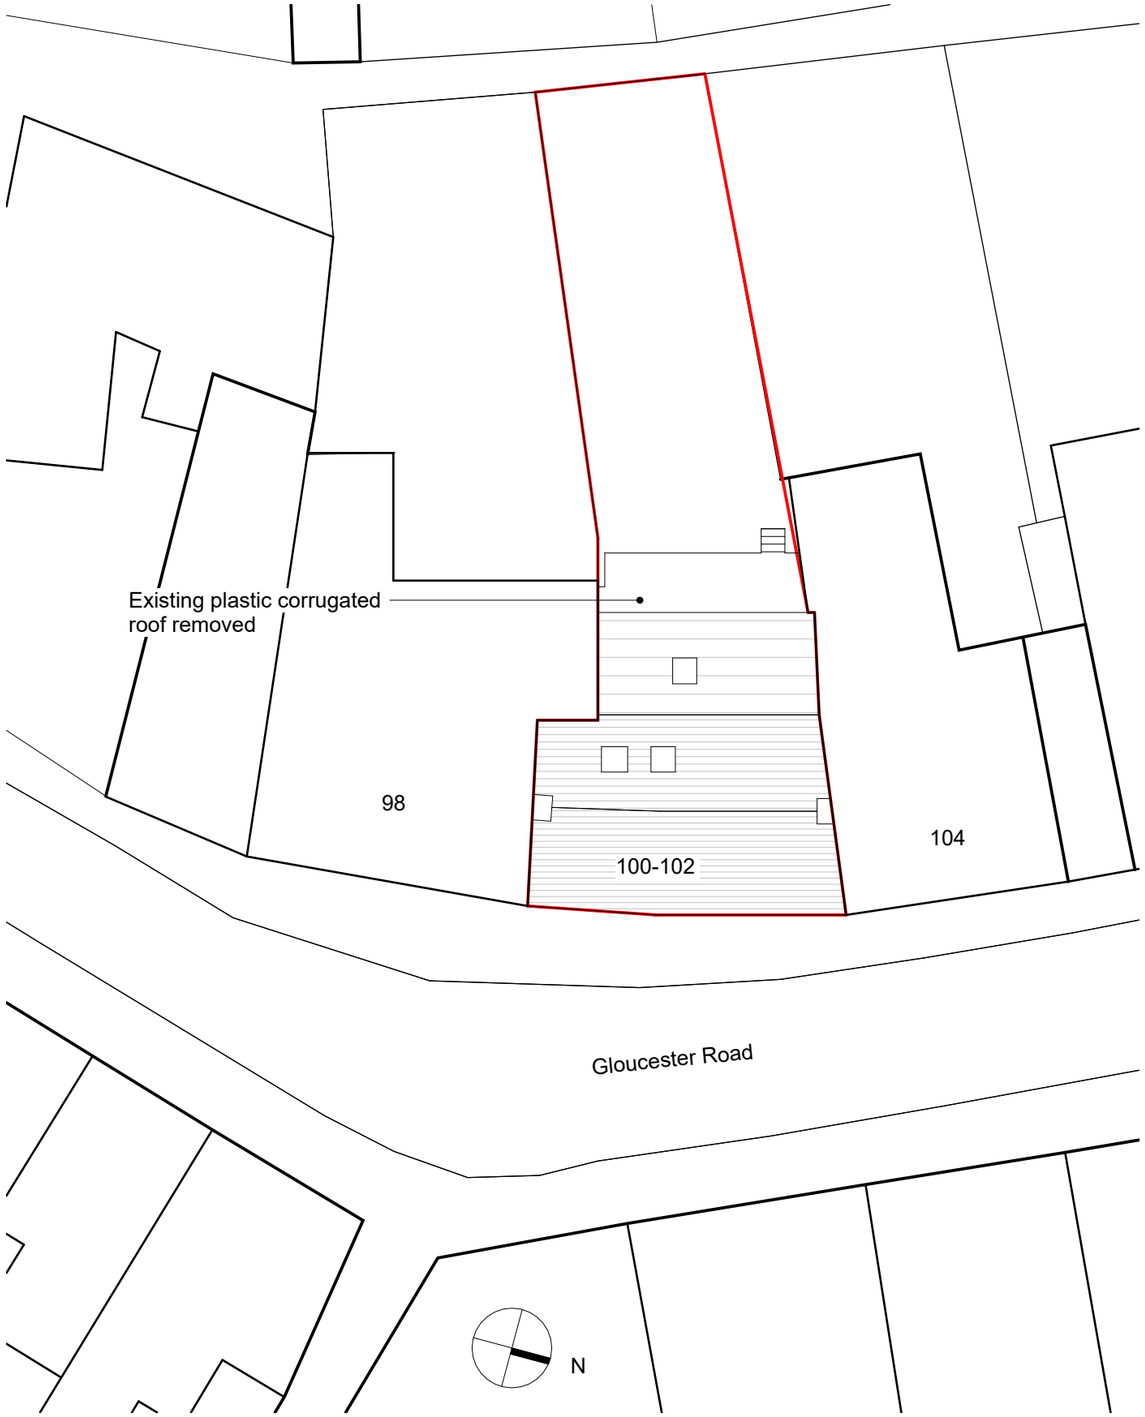

2 Proposed Block Plan

1 : 200

1:200 0 4 8 12 16 20m

Date	Rev.	Description
13.11.2026	1	First Isse

PROJECT	**100 - 102 Gloucester Road**	REF	**26014**	DRAWING	**1003**	REV	**1**
TITLE	**Existing and Proposed Block Plan**			SCALE @ A3	**1 : 200**		

AA alexisandreou@outlook.com