THIS DRAWING IS COPYRIGHT AND SHALL NOT BE REPRODUCED WITHOUT THE ARCHITECT'S CONSENT.
THIS DRAWING MAY BE SCALED FOR PLANNING PURPOSES ONLY
ANY DISCREPANCIES FROM THIS DRAWING SHOULD BE NOTIFIED TO THE ARCHITECT.– IF IN DOUBT ASK.



Existing Window W1 -
Existing Stone surround repaired and holes infilled to head, with steel casement replaced by new direct glazing.

Existing Window W2 -
Existing deteriorating/broken surround with timber mullion removed and new cut natural stone surround built in to existing opening, details to match existing W1 retained with direct glazing one side and steel opening casement to other all to match existing.

ELEVATION

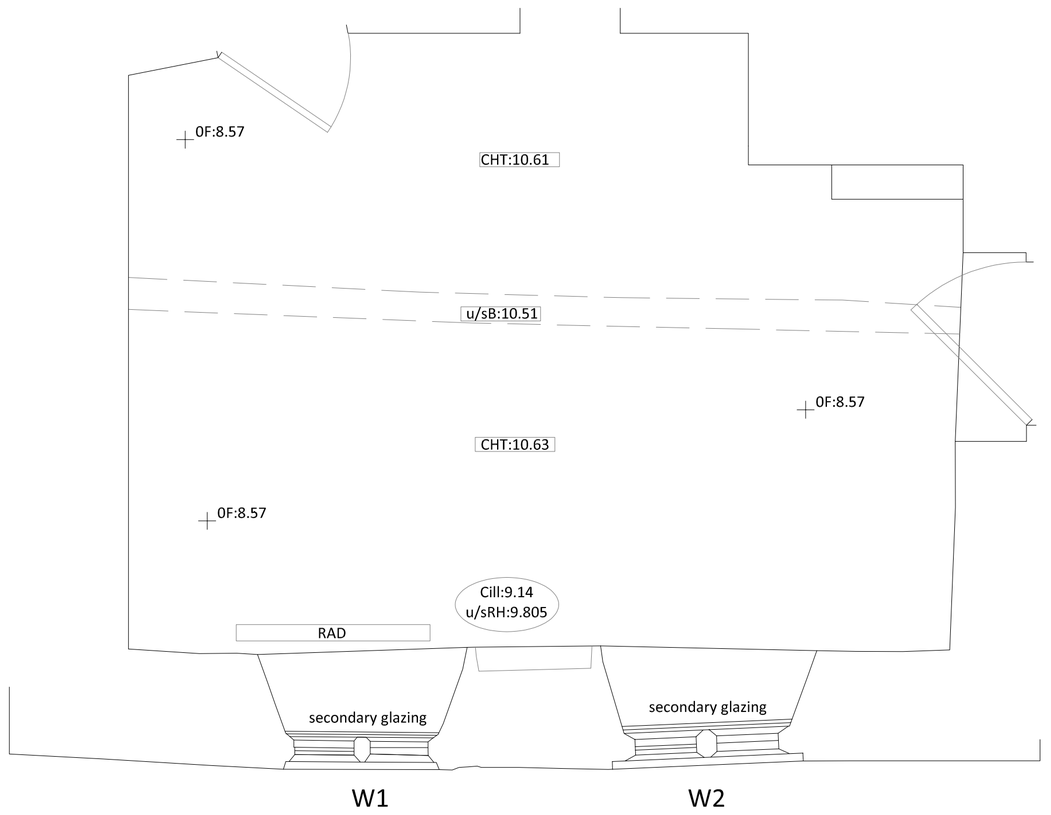

PLAN

0 1 2m
SCALE 1:25

REV	DATE	BY	AMENDMENT

CLIENT
MR AND MRS MCBRIDE

PROJECT
WORKS/REPLACEMENT TO EXISTING WINDOWS
GEORGE'S BARN
BRIXTON DEVERILL
WILTSHIRE

DRAWING TITLE
PLAN AND END ELEVATION
AS PROPOSED

SCALE	DATE	AUTHOR
1:25 at A2)	nov 2026	lb

JOB AND DRAWING NUMBER: 226002/03
REVISION:

bta architects
t: +44 (0) 1985 213171
w: www.bta-architects.co.uk