THIS DRAWING IS COPYRIGHT AND SHALL NOT BE REPRODUCED WITHOUT THE ARCHITECT'S CONSENT.
THIS DRAWING MAY BE SCALED FOR PLANNING PURPOSES ONLY
ANY DISCREPANCIES FROM THIS DRAWING SHOULD BE NOTIFIED TO THE ARCHITECT.– IF IN DOUBT ASK.

0 1 2m

SCALE 1:25



ELEVATION

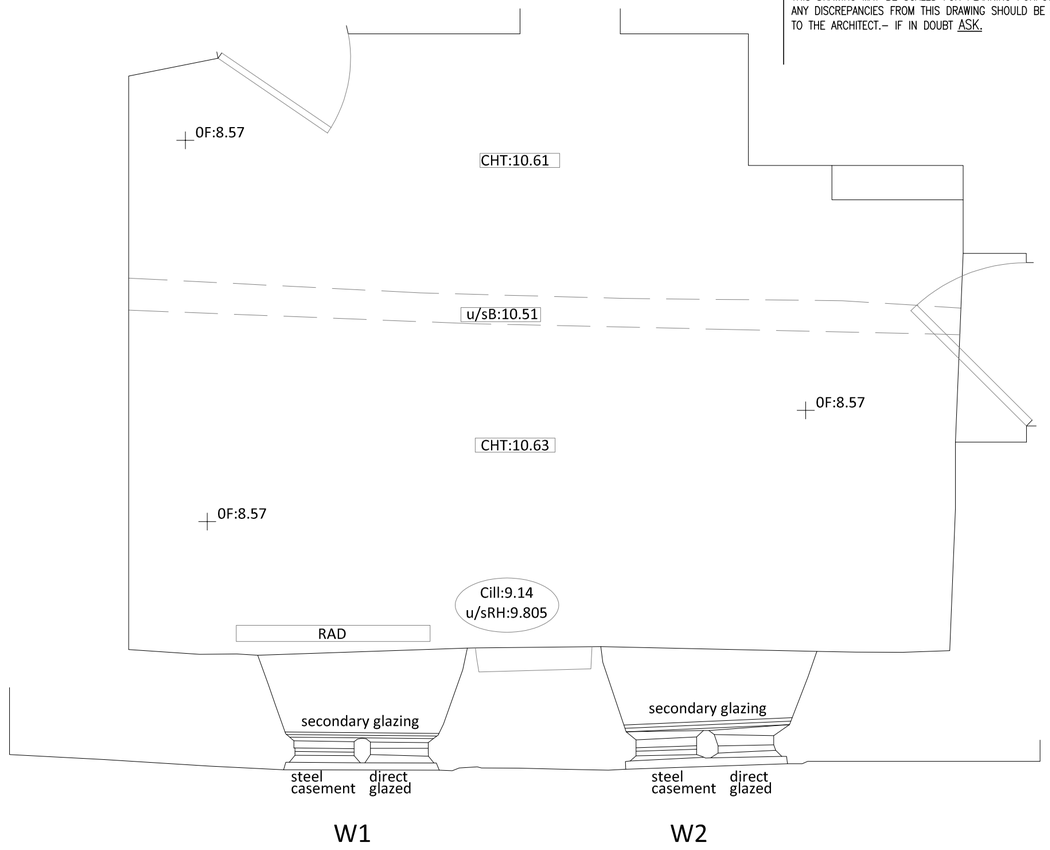

PLAN



PHOTO

REV	DATE	BY	AMENDMENT

CLIENT
MR AND MRS MCBRIDE

PROJECT
WORKS/REPLACEMENT TO EXISTING WINDOWS
GEORGE'S BARN
BRIXTON DEVERILL
WILTSHIRE

DRAWING TITLE
PLAN AND END ELEVATION
AS EXISTING

SCALE	DATE	AUTHOR
1:25 at A2)	nov 2026	ads

JOB AND DRAWING NUMBER
226002/02

REVISION

bta architects
t: +44 (0) 1985 213171
w: www.bta-architects.co.uk