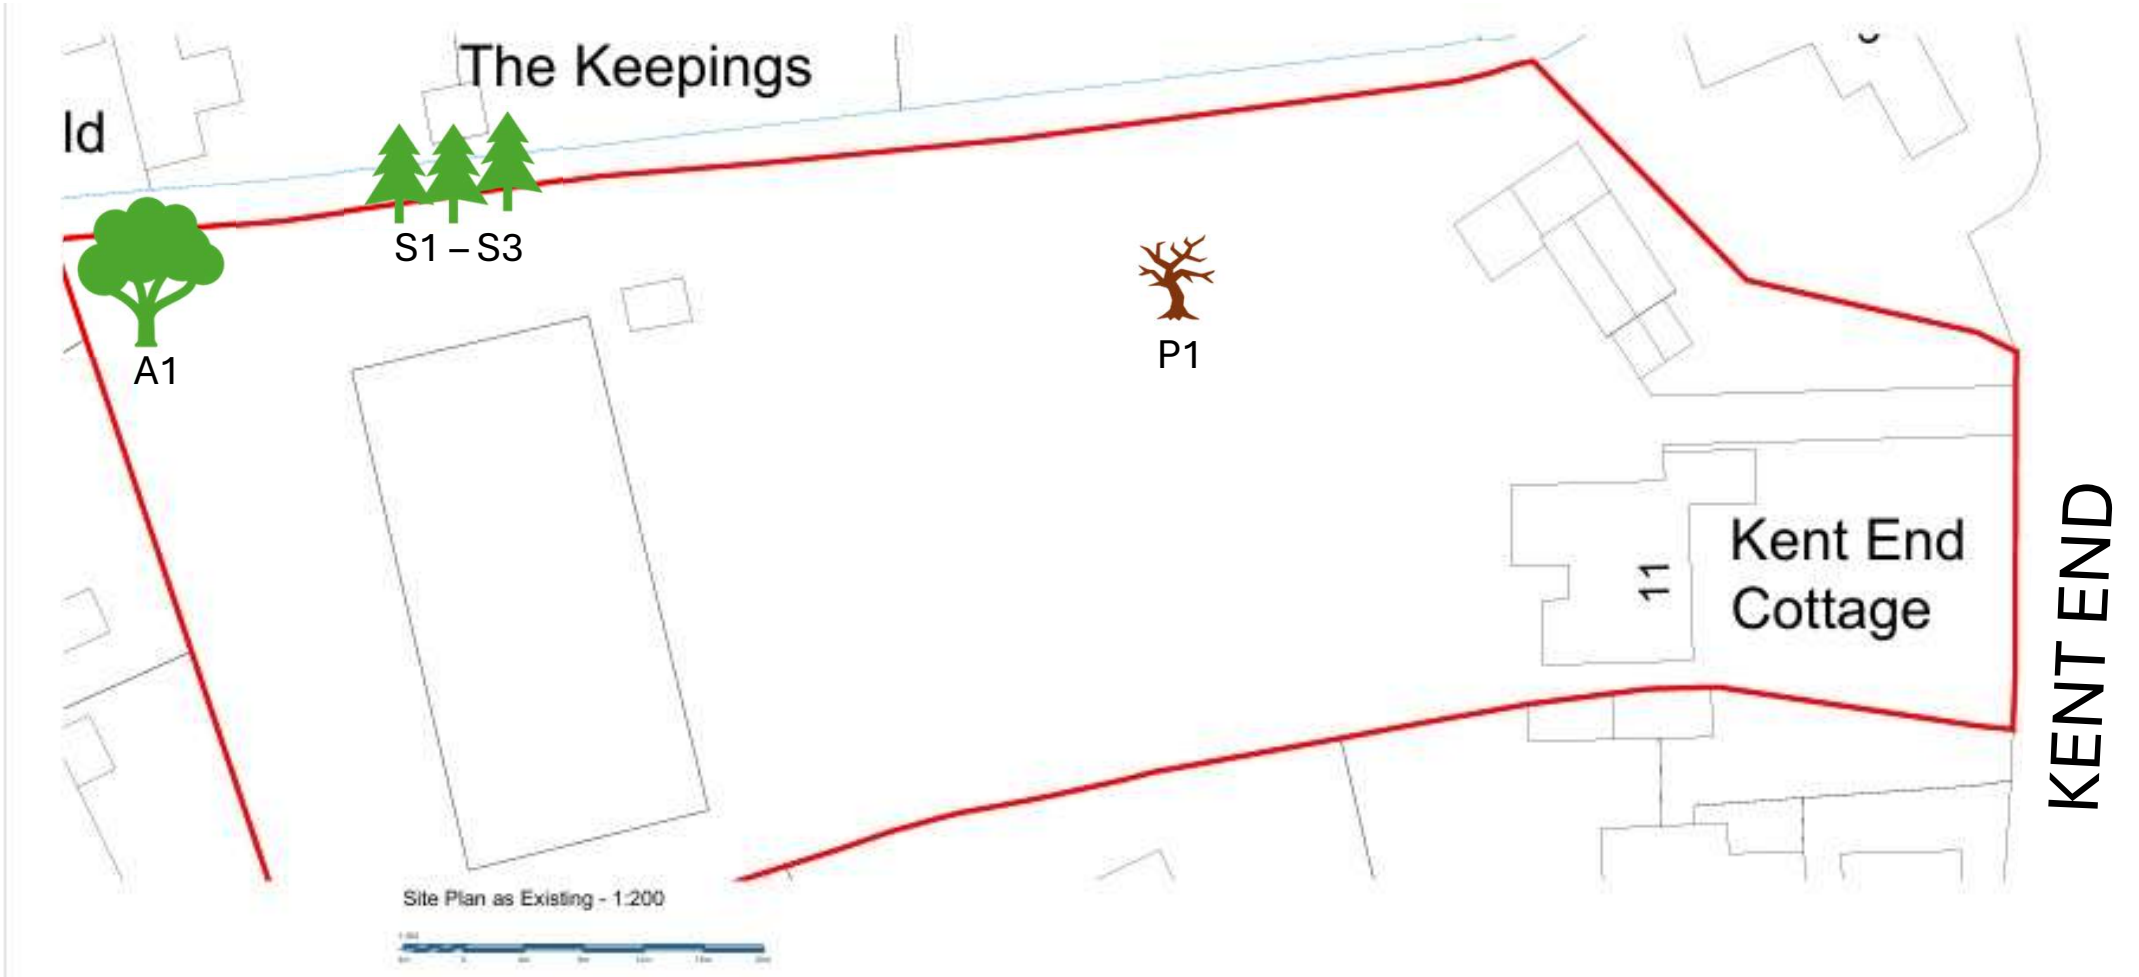
ld
The Keepings
S1 – S3
A1
P1
11
Kent End
Cottage
KENT END
Site Plan as Existing - 1:200