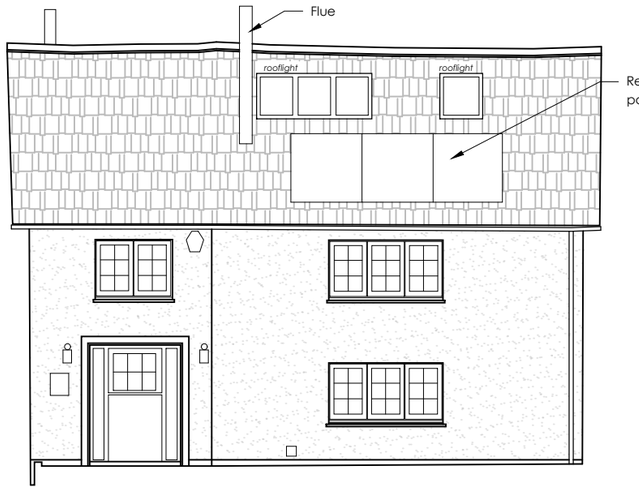

Front (NW) Elevation SCALE 1:100

All dimensions and levels to be checked on site



Side (NE) Elevation SCALE 1:100

All dimensions and levels to be checked on site

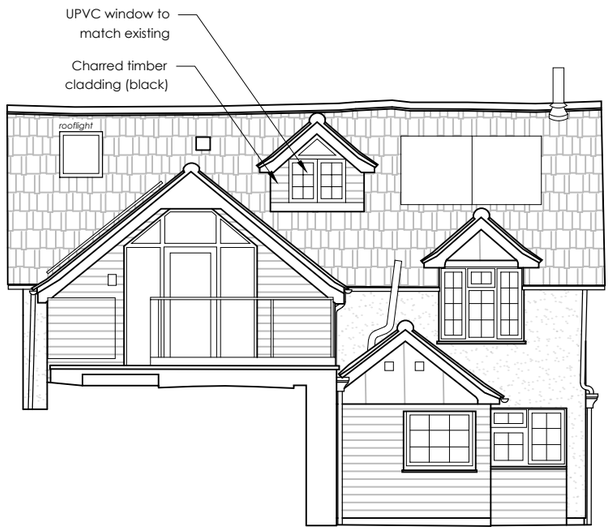

Rear (SE) Elevation SCALE 1:100

All dimensions and levels to be checked on site

0m 1m 2m 3m

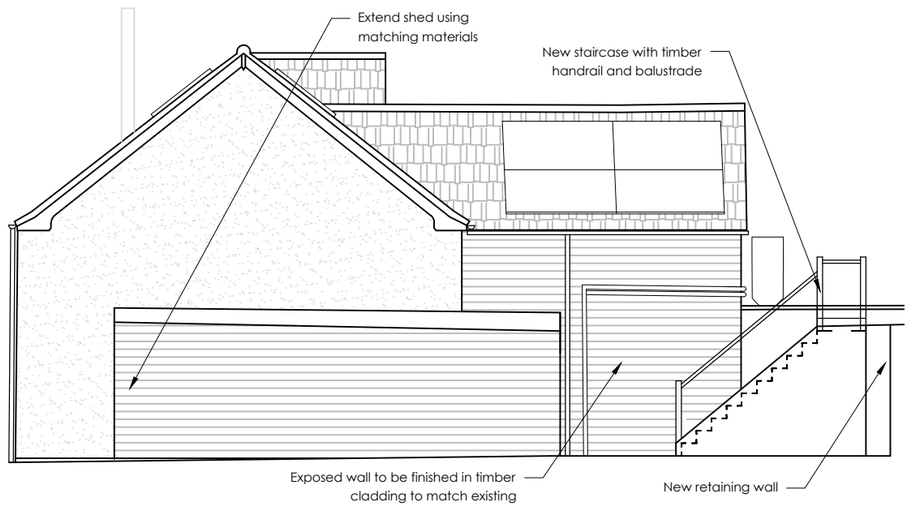

Side (SW) Elevation SCALE 1:100

All dimensions and levels to be checked on site

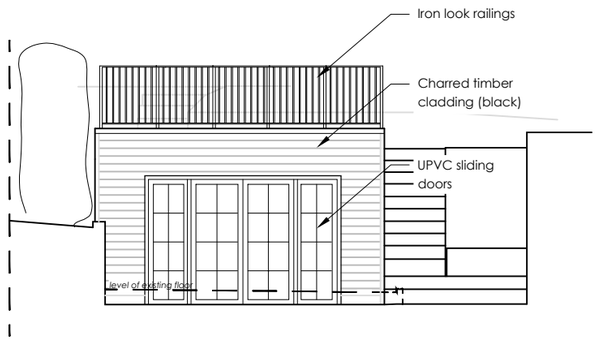

Front Car Port (NW) Elevation SCALE 1:100

All dimensions and levels to be checked on site

Chartered Institute of Architectural Technologists
Registered Practice

Party Wall Etc Act 1996
The works indicated on these drawings may be within the provisions of the Act. It is the building owner's responsibility to serve the requisite notice(s) to adjoining owners and otherwise comply with the Act.

Responsibility is not accepted for errors made by others scaling from this drawing. All discrepancies should be reported to Western Building Consultants

Copyright: 2025 Western Building Consultants.This document and the design are the copyright of Western Building Consultants. This drawing is not to be used or copied without written authorised consent

RICS

WBC Group
Western House
2 Rush Hill, Bath
BA2 2QH
01225 789 307
enquiries@westernbuildingconsultants.co.uk

PROJECT:
36 Westbury Road, Edington, BA13 4QF

Date : 30/10/2026
Scale: 1:100 @ A3 Job No : 1260204
Drawn By: KF

DRAWING:
Proposed Elevations

DRAWING NO:
(3)008

REVISION: C