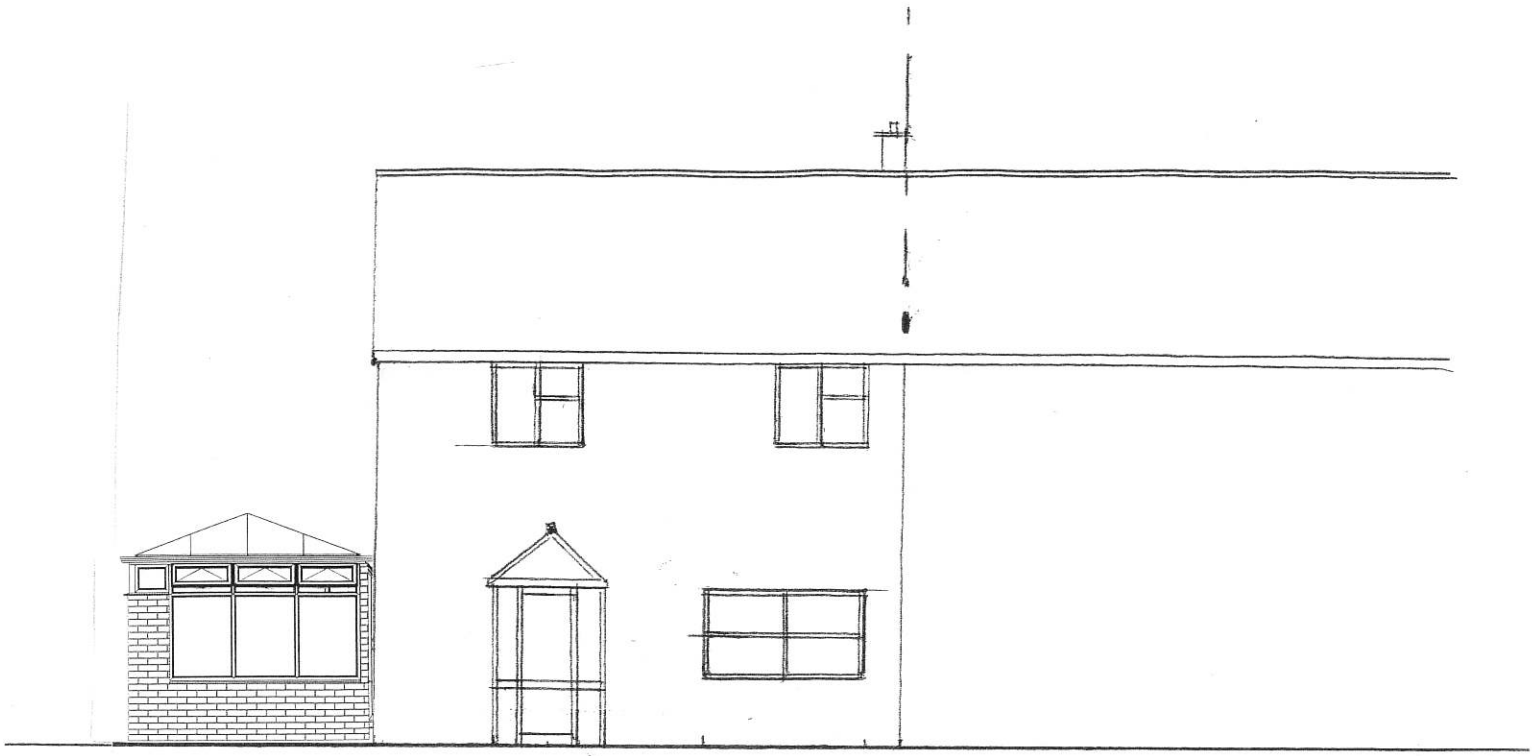

PROPOSED

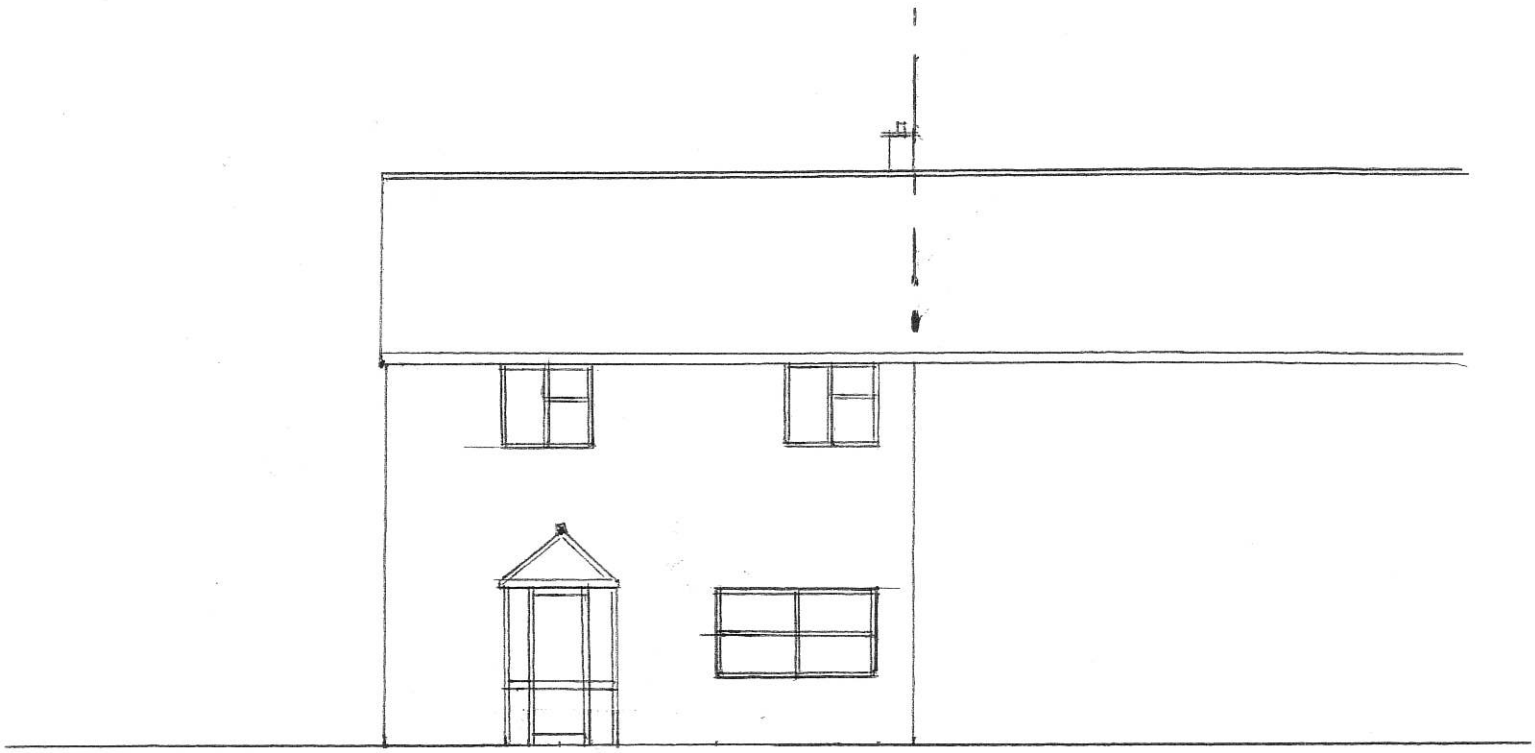

EXISTING

0 1 2 3 4 5 METRES

20 KINGSFIELD

EXISTING FRONT ELEVATION

PROPOSED FRONT ELEVATION

SCALE 1:100