Grange Farm House_SN10 3RQ

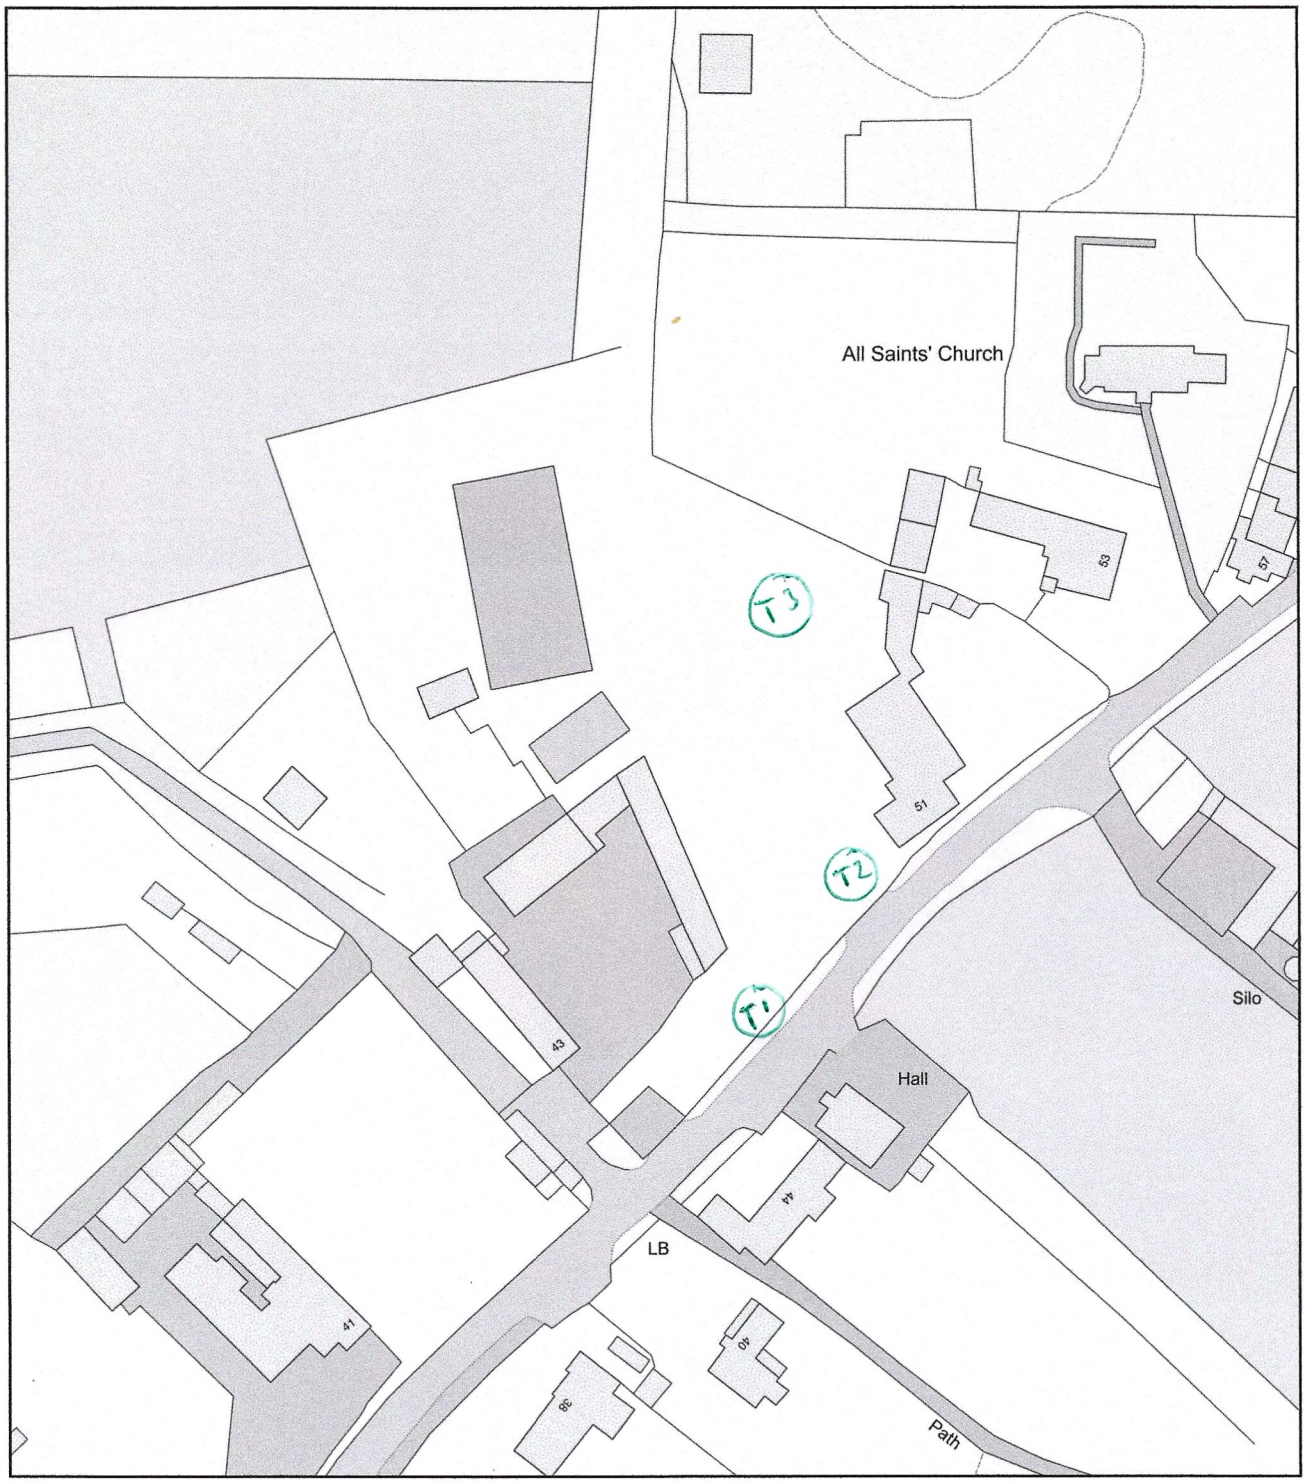

0 50
Metres

N

ReQuestaPlan

Plan Produced for: Green Farm Tree Care

Date Produced: 19 Nov 2026

Plan Reference Number: TQRQM26323134047847

Scale: 1:1250 @ A4

© Crown copyright and database rights 2025 OS 100042766