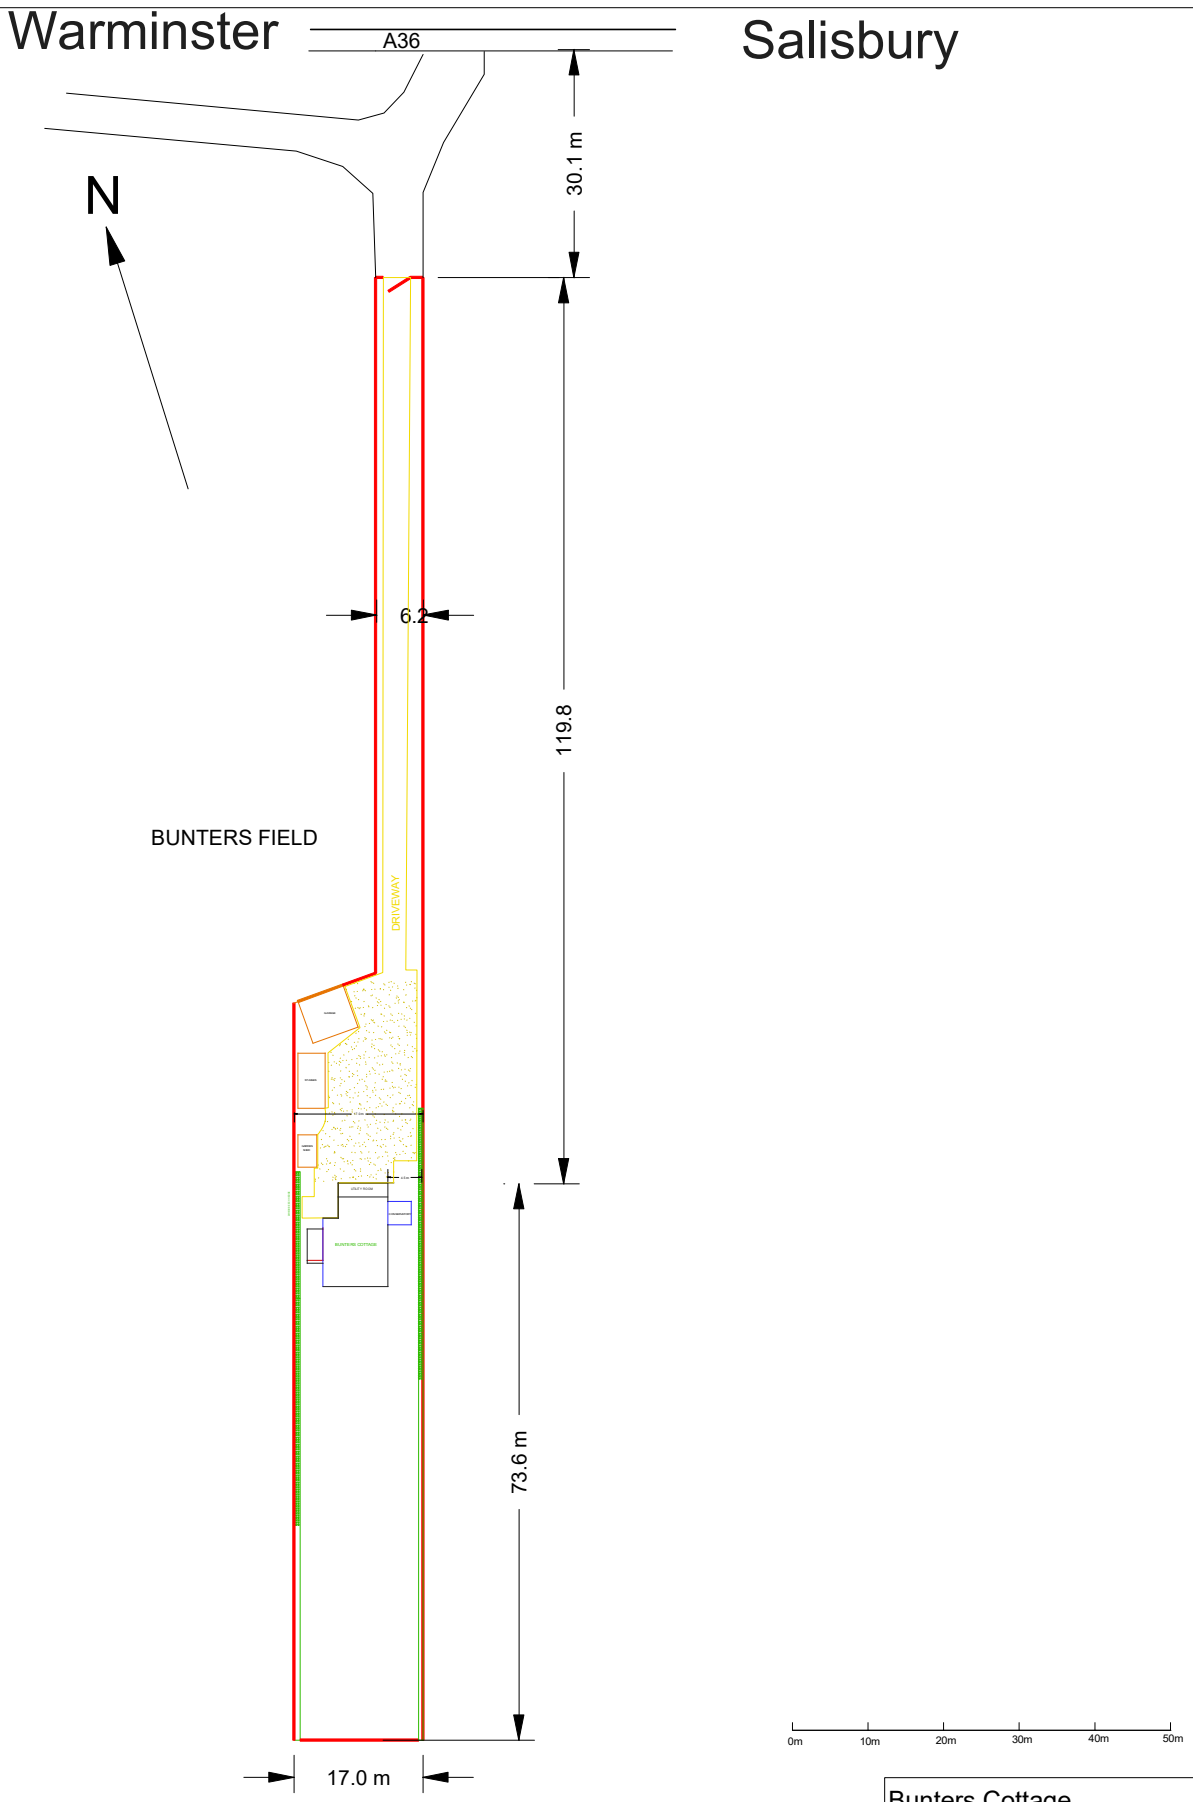

Bunters Cottage	
Site Plan Proposed Extensin	
L026 Scale 1:1000	Sht Size A
Date 24/11/2026	Rev B