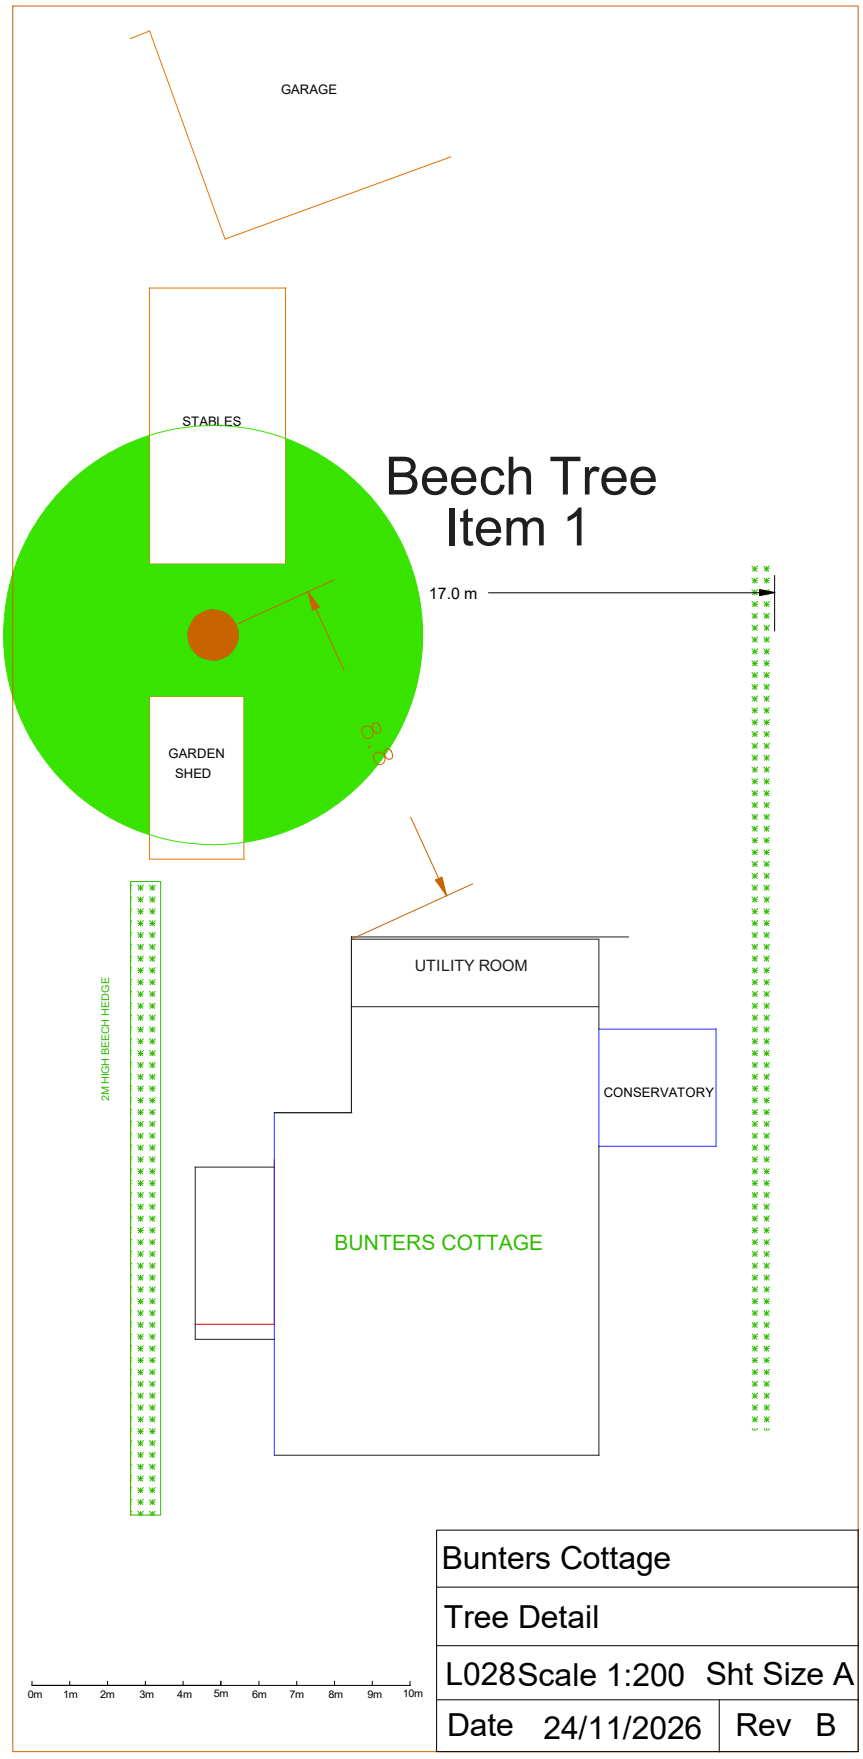
GARAGE
STABLES
Beech Tree
Item 1
17.0 m
GARDEN
SHED
2M HIGH BEECH HEDGE
UTILITY ROOM
CONSERVATORY
BUNTERS COTTAGE
0m 1m 2m 3m 4m 5m 6m 7m 8m 9m 10m
Bunters Cottage
Tree Detail
L028 Scale 1:200 Sht Size A
Date 24/11/2026 Rev B