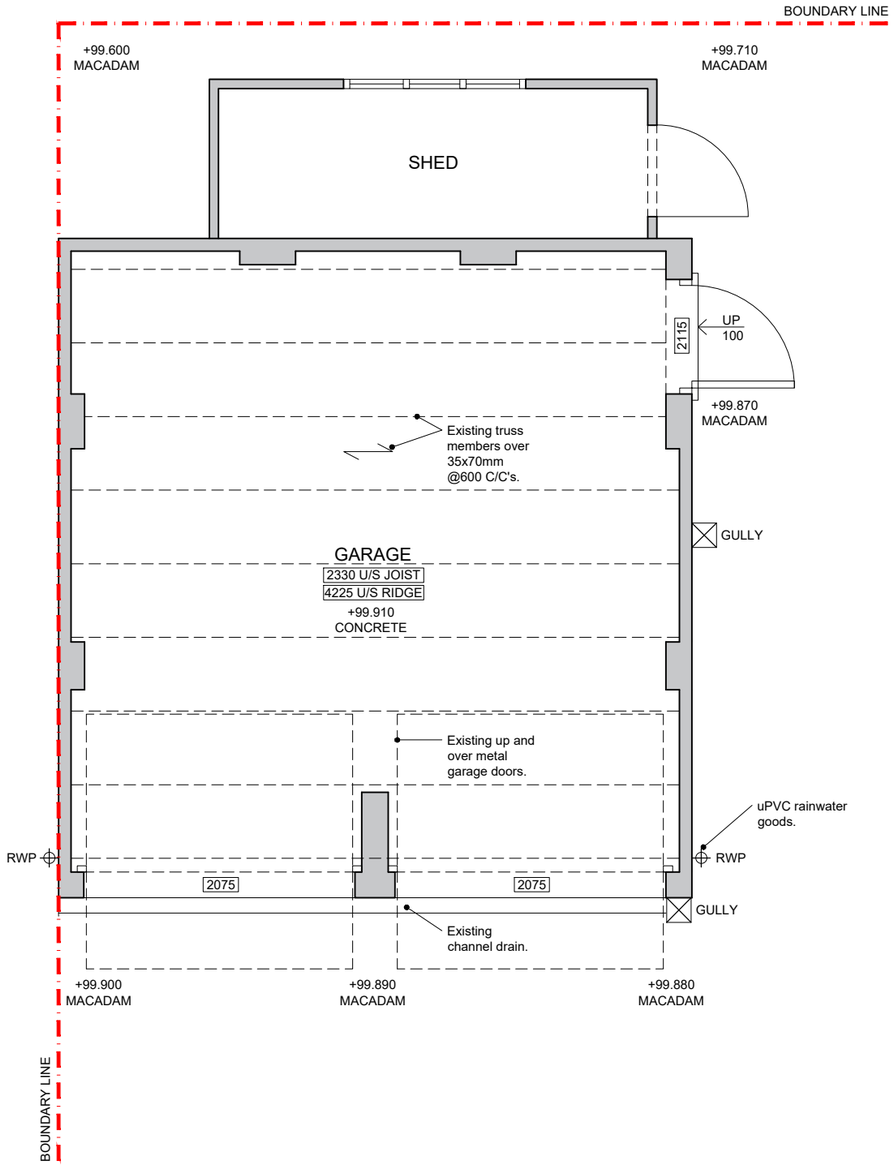

Existing Ground Floor Plan

1:25 @ A1 (1:50 @ A3)

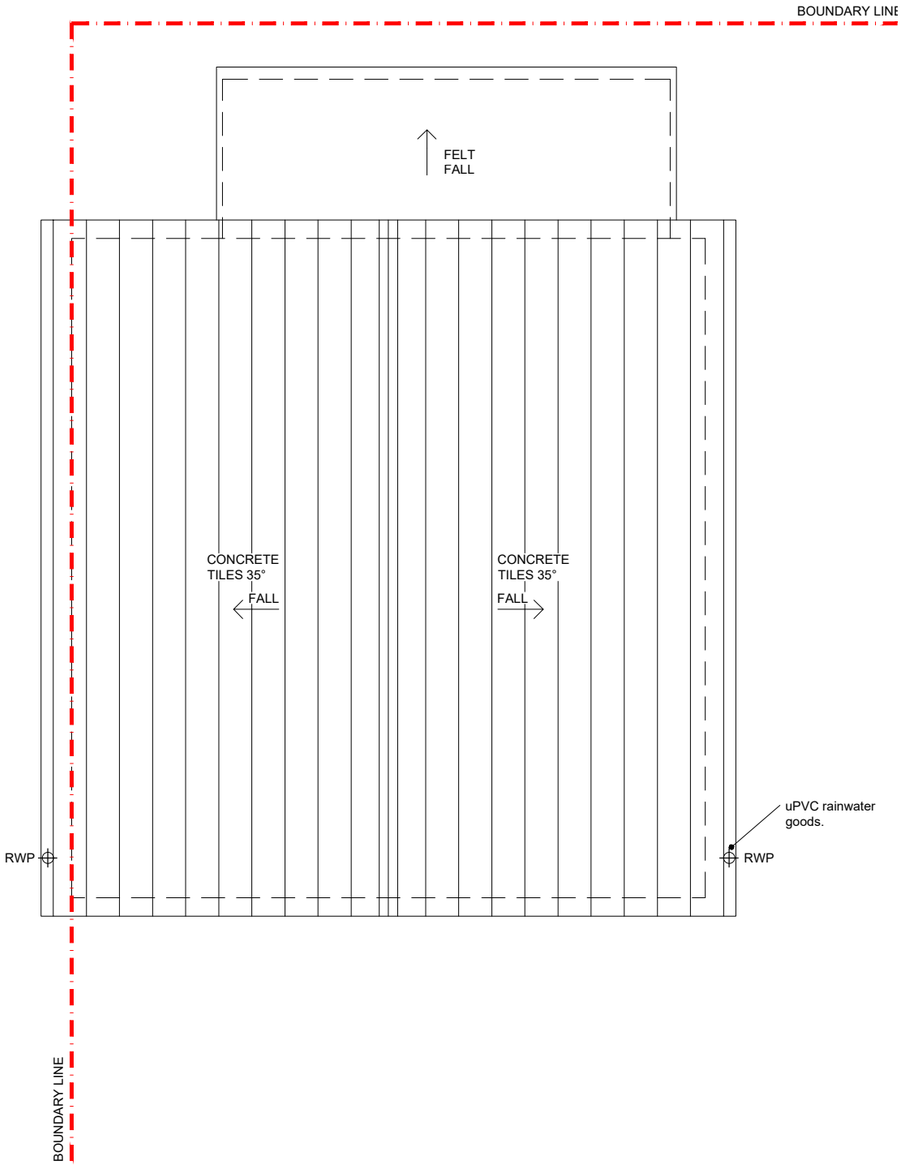

Existing Roof Plan

1:25 @ A1 (1:50 @ A3)

NOTES:
This drawing is copyright of the Architectural Designer and must not be used without their permission. All dimensions to be checked on site. Discrepancies and omissions to be reported immediately to the Architectural Designer.

0 0.5 1.0 1.5 2.0 2.5 3m

Scale 1:25 @ A1 - 1:50 @ A3

DRAWING LEGEND

	Existing
	Above/Below
⊕ SVP	Soil & Vent Pipe
⊕ AAV	Air Admittance Valve
⌖ RWP	Rainwater Pipe
⊠ G	Gully
+100.000	Existing Levels
2380	Existing Ceiling Level
	Radiator
	Boundary Line

SURVEYED ON: 17 / 11 / 26

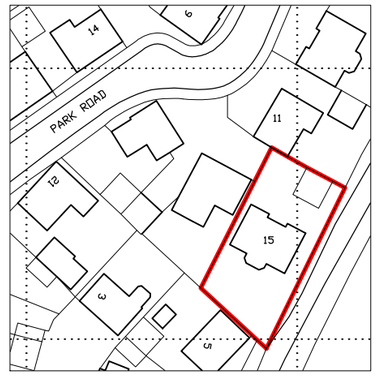

Rev	Revision	Date
-	-	-

MADD MACEY'S
ARCHITECTURAL DESIGN & DEVELOPMENT
Macey's Architectural Design & Development Ltd
15 Craybourne Road, Melksham, Wiltshire, SN12 7DH
Email: benmacey@maddltd.co.uk Tel: 07867417112

Title: Existing Garage Plans
Garage Conversion

Project: 15 Park Road, Bowerhill,
Melksham, SN12 6WG

Client: Mrs Caron Nosek
Drawing Scale: 1:25 @ A1 (1:50 @ A3)
Drawing Date: November 2026

Drawing Number: 26/1158/101