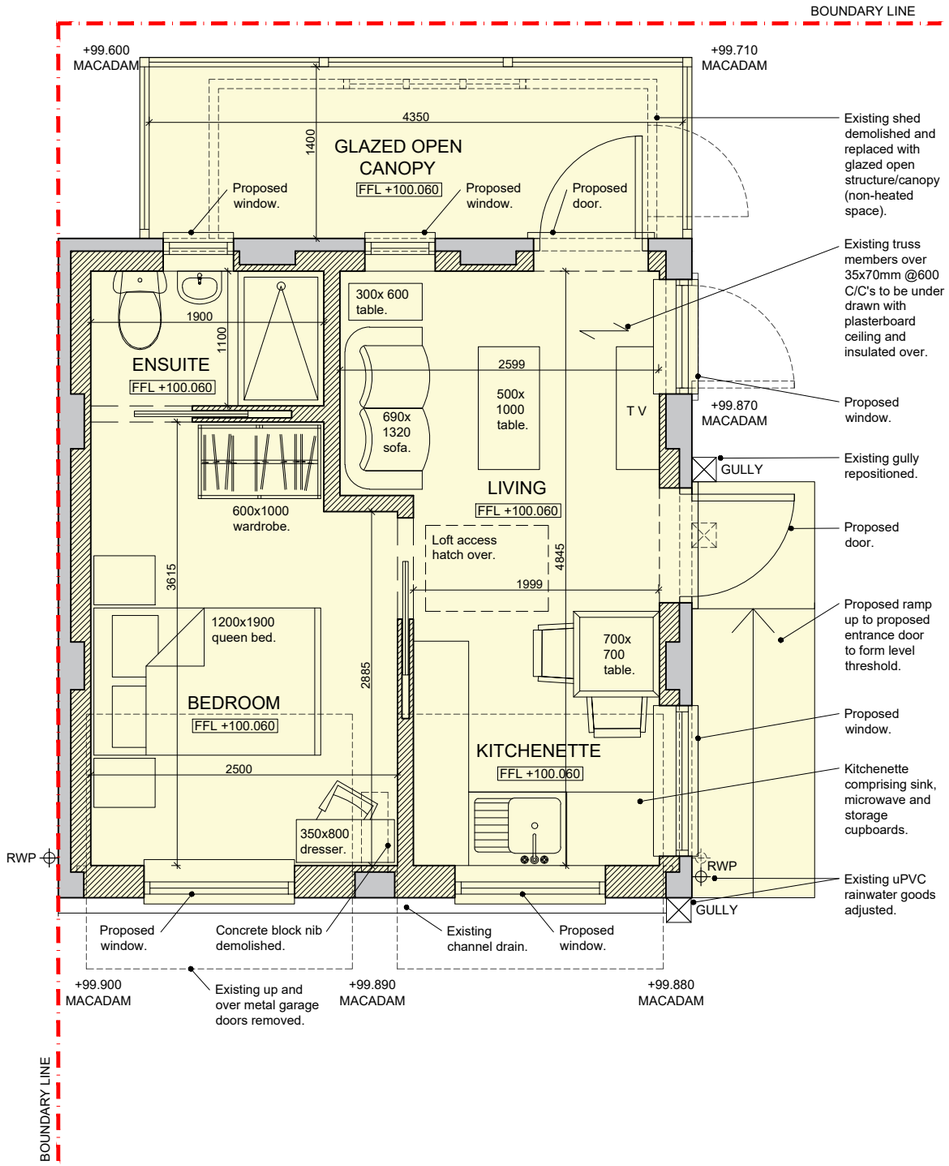

Proposed Ground Floor Plan

1:25 @ A1 (1:50 @ A3)

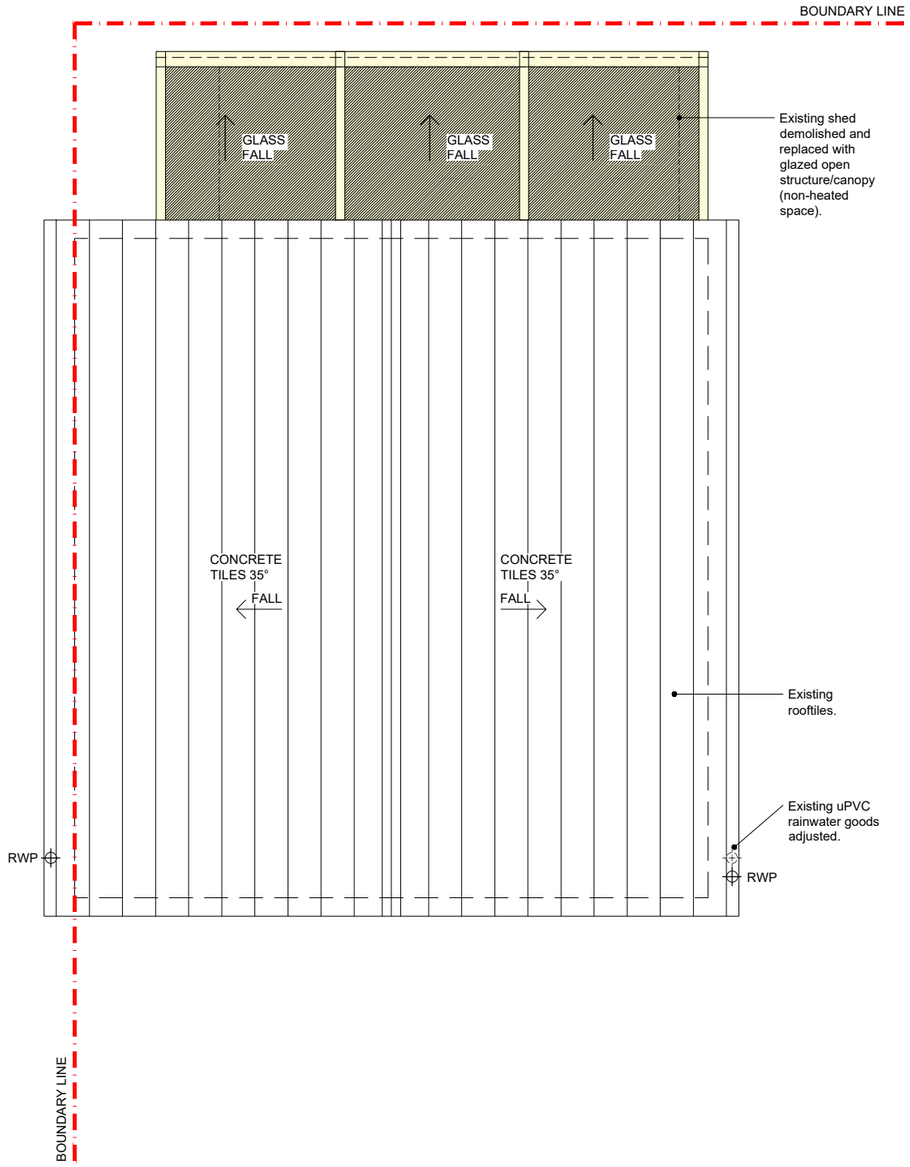

Proposed Roof Plan

1:25 @ A1 (1:50 @ A3)

NOTES:
This drawing is copyright of the Architectural Designer and must not be used without their permission. All dimensions to be checked on site. Discrepancies and omissions to be reported immediately to the Architectural Designer.

0 0.5 1.0 1.5 2.0 2.5 3m

Scale 1:25 @ A1 - 1:50 @ A3

DRAWING LEGEND

- Existing
- Proposed
- Demolished/Removed
- Above/Below
- + 42.52 — Existing Levels
- FFL +00.000 — Proposed Levels
- Boundary Line

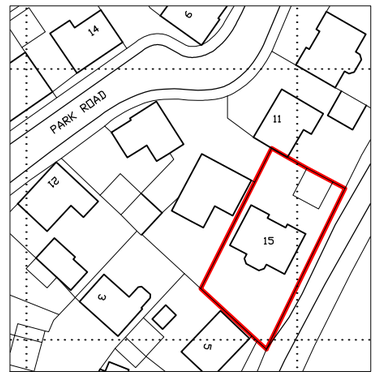

NB: ALL FLOORS, WALLS AND ROOFS WILL BE THERMALLY ENHANCED/ UPGRADED TO MEET CURRENT BUILDING REGULATIONS.

PLANNING APPLICATION

Rev	Revision	Date
-	-	-

MADD MACEY'S ARCHITECTURAL DESIGN & DEVELOPMENT
Macey's Architectural Design & Development Ltd
15 Craybourne Road, Melksham, Wiltshire, SN12 7DH
Email: benmacey@maddltd.co.uk Tel: 07867417112

Title: Proposed Garage Plans Garage Conversion
Project: 15 Park Road, Bowerhill, Melksham, SN12 6WG
Client: Mrs Caron Nosek
Drawing Scale: 1:25 @ A1 (1:50 @ A3)
Drawing Date: November 2026

Drawing Number: 26/1158/201