PROPOSED PLANS AND ELEVATIONS

CROSS KEYS, FOVANT, SP3 5JH



0 0.5M 1M 1.5M 2M

SCALE: 1CM=50CM @ A3

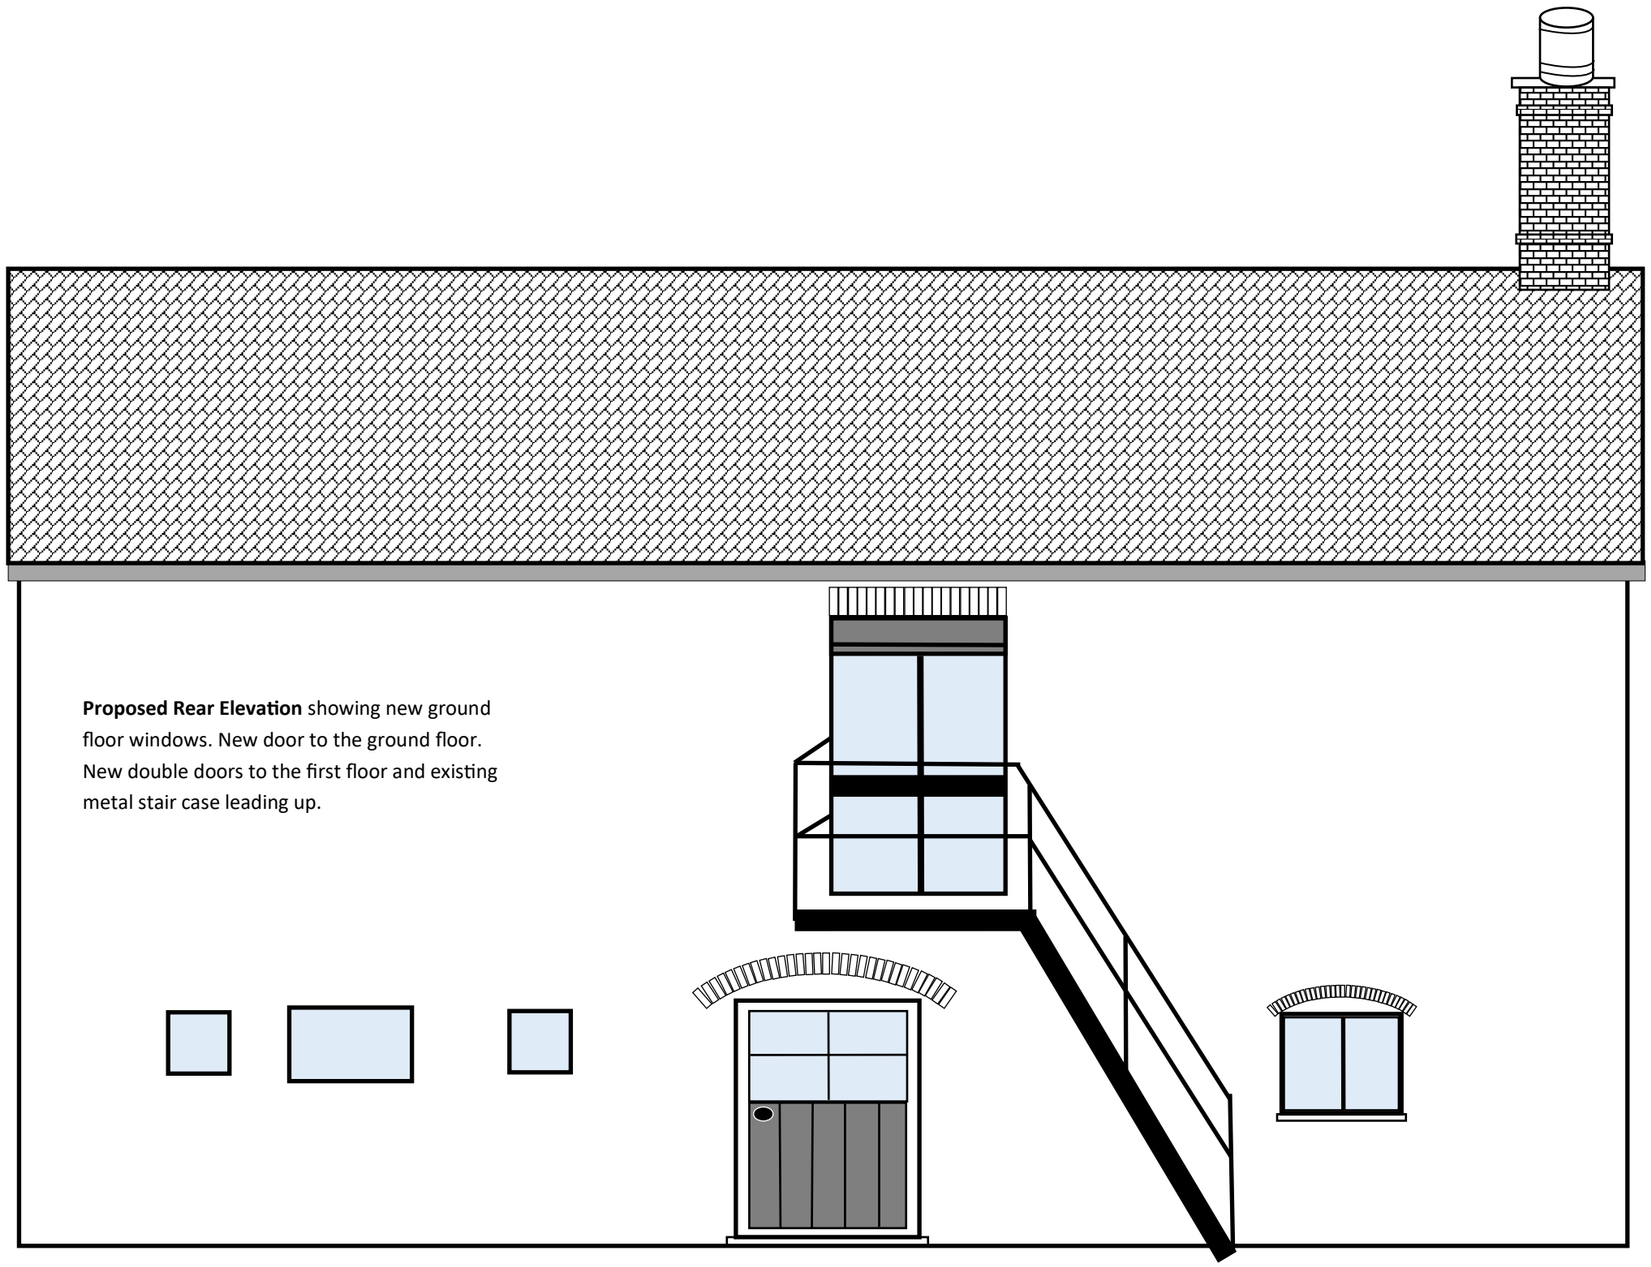

Proposed Rear Elevation showing new ground floor windows. New door to the ground floor. New double doors to the first floor and existing metal stair case leading up.

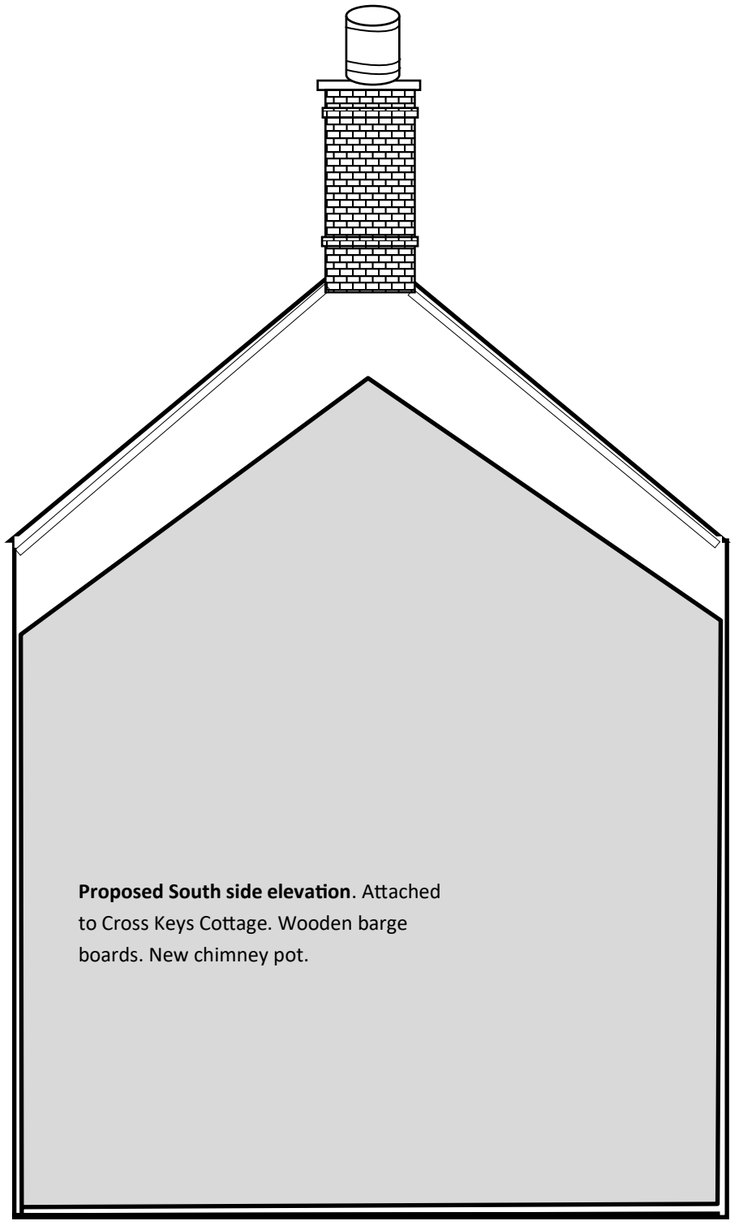

Proposed South side elevation. Attached to Cross Keys Cottage. Wooden barge boards. New chimney pot.