PROPOSED PLANS AND ELEVATIONS

CROSS KEYS, FOVANT, SP3 5JH

SCALE—1:50

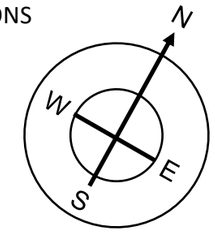



0 0.5M 1M 1.5M 2M

SCALE: 1CM=50CM @ A3

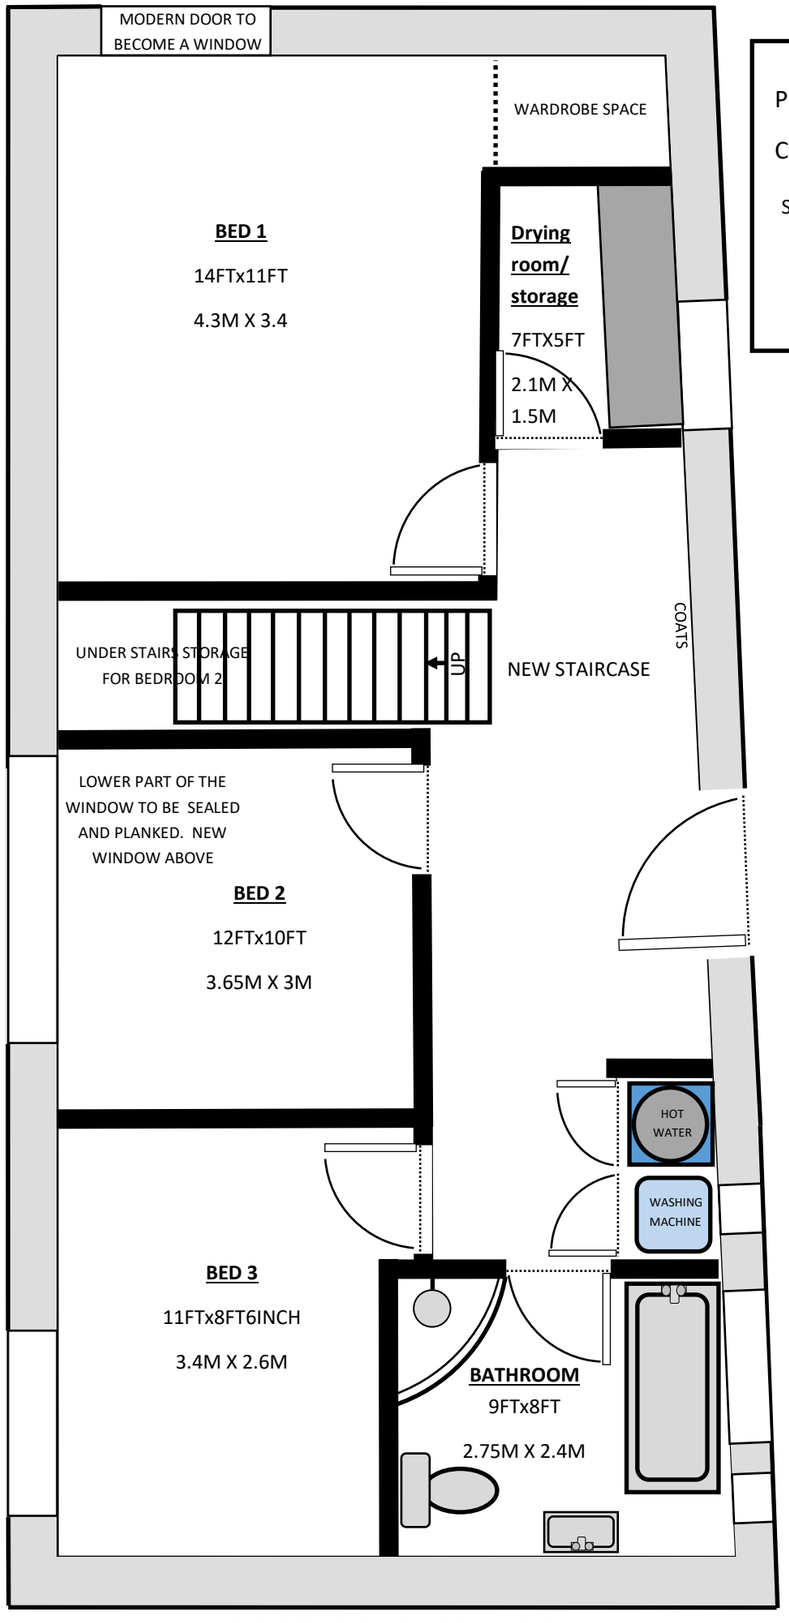

PROPOSED GROUND FLOOR LAYOUT

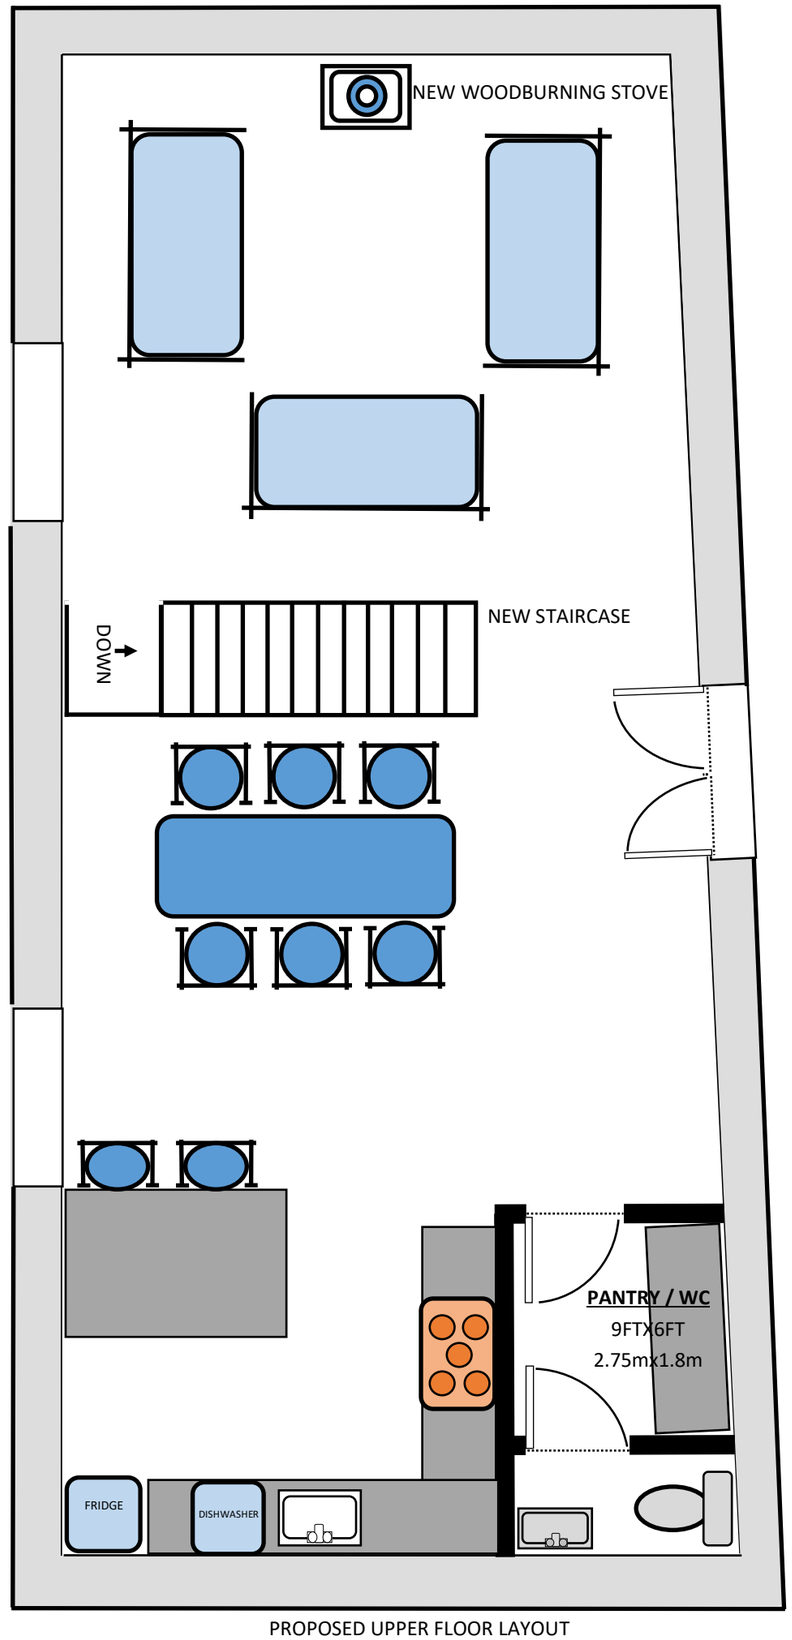

PROPOSED UPPER FLOOR LAYOUT