PROPOSED PLANS AND ELEVATIONS

CROSS KEYS, FOVANT, SP3 5JH

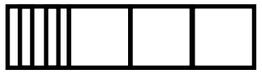

SCALE: 1CM=50CM @ A3

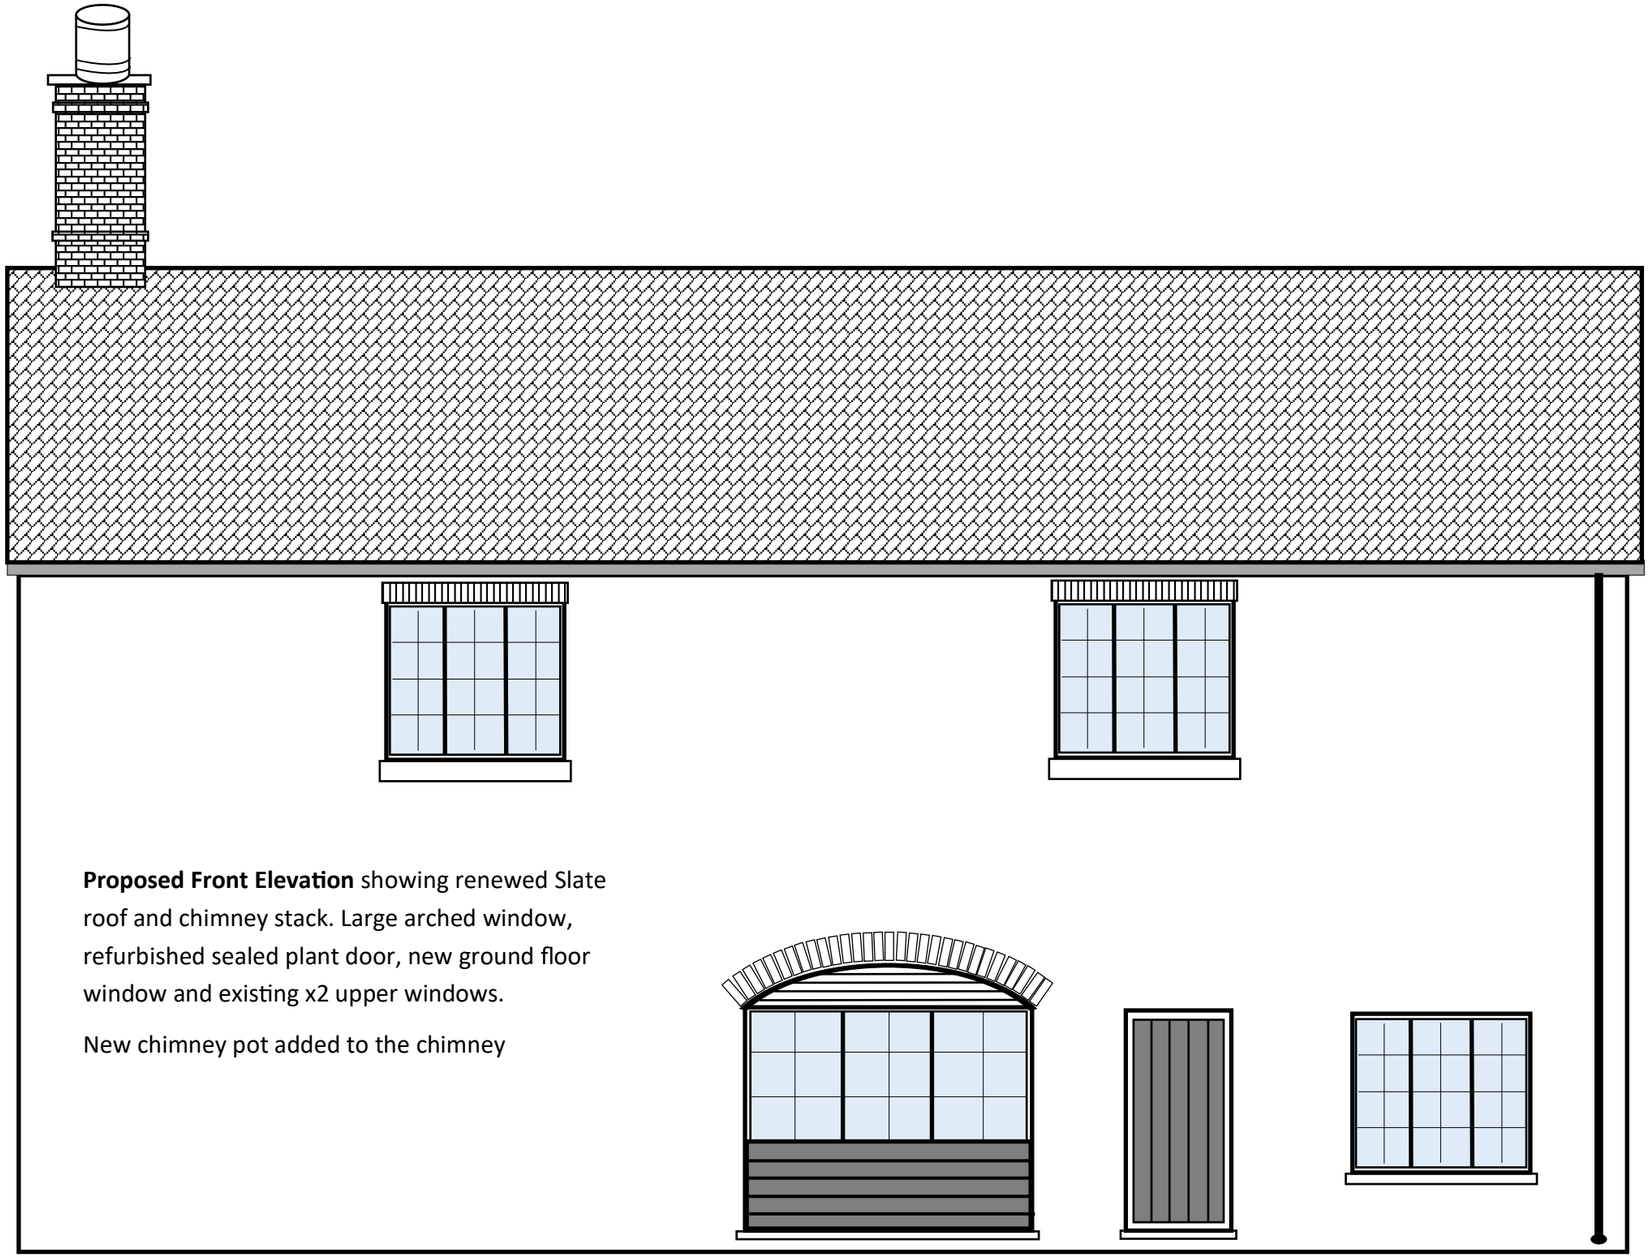

Proposed Front Elevation showing renewed Slate roof and chimney stack. Large arched window, refurbished sealed plant door, new ground floor window and existing x2 upper windows.

New chimney pot added to the chimney

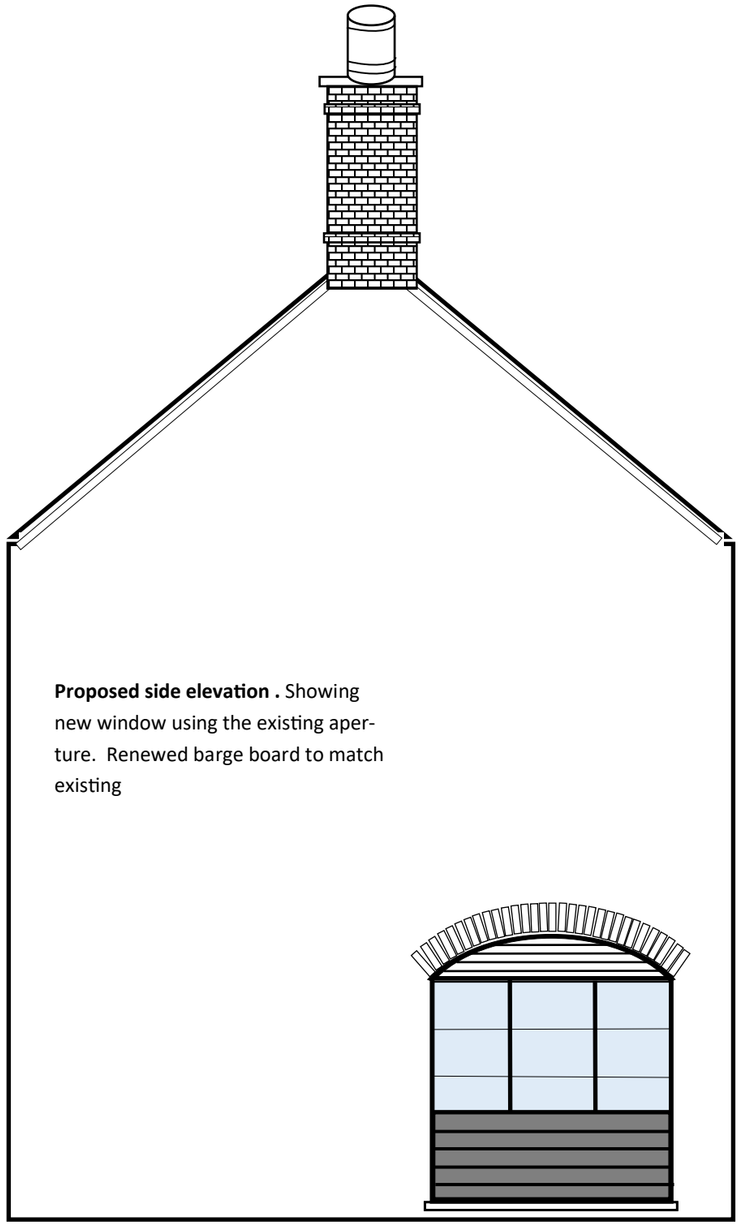

Proposed side elevation . Showing new window using the existing aperture. Renewed barge board to match existing