PROPOSED BOUNDARY ELEVATION – PATIO SIDE DATUM

GRAPHIC SCALE | 1:50 @ A3

0 2.5m 5m

12 No. horizontal PAR timber slats; 45mm face width; 5mm clear gaps; brown stained finish

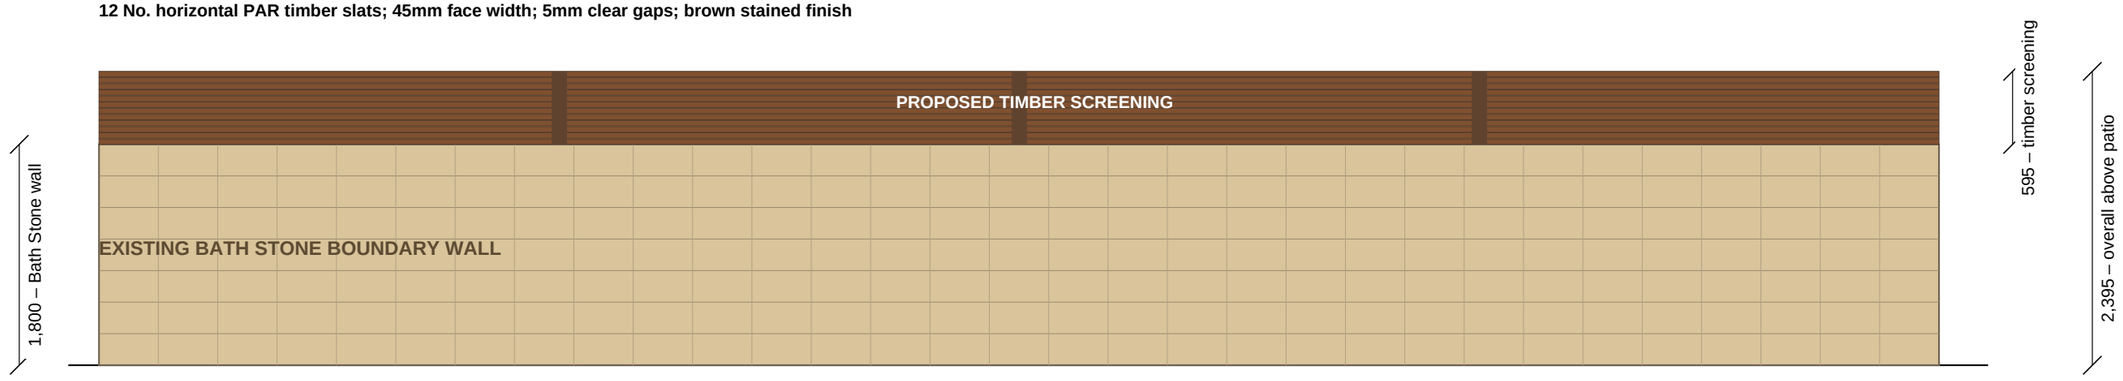

INSIDE PATIO LEVEL (DATUM)

15,000

ELEVATION NOTES

Wall height is measured vertically from the inside patio level as confirmed by the owner.

595mm screening height is calculated as (12 × 45mm) + (11 × 5mm); assumes no additional top/bottom margins.