EXISTING PLANS AND ELEVATIONS

CROSS KEYS, FOVANT, SP3 5JH

SCALE—1:50

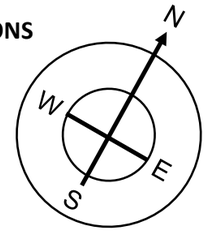

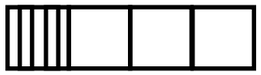

0 0.5M 1M 1.5M 2M

SCALE: 1CM=50CM @ A3

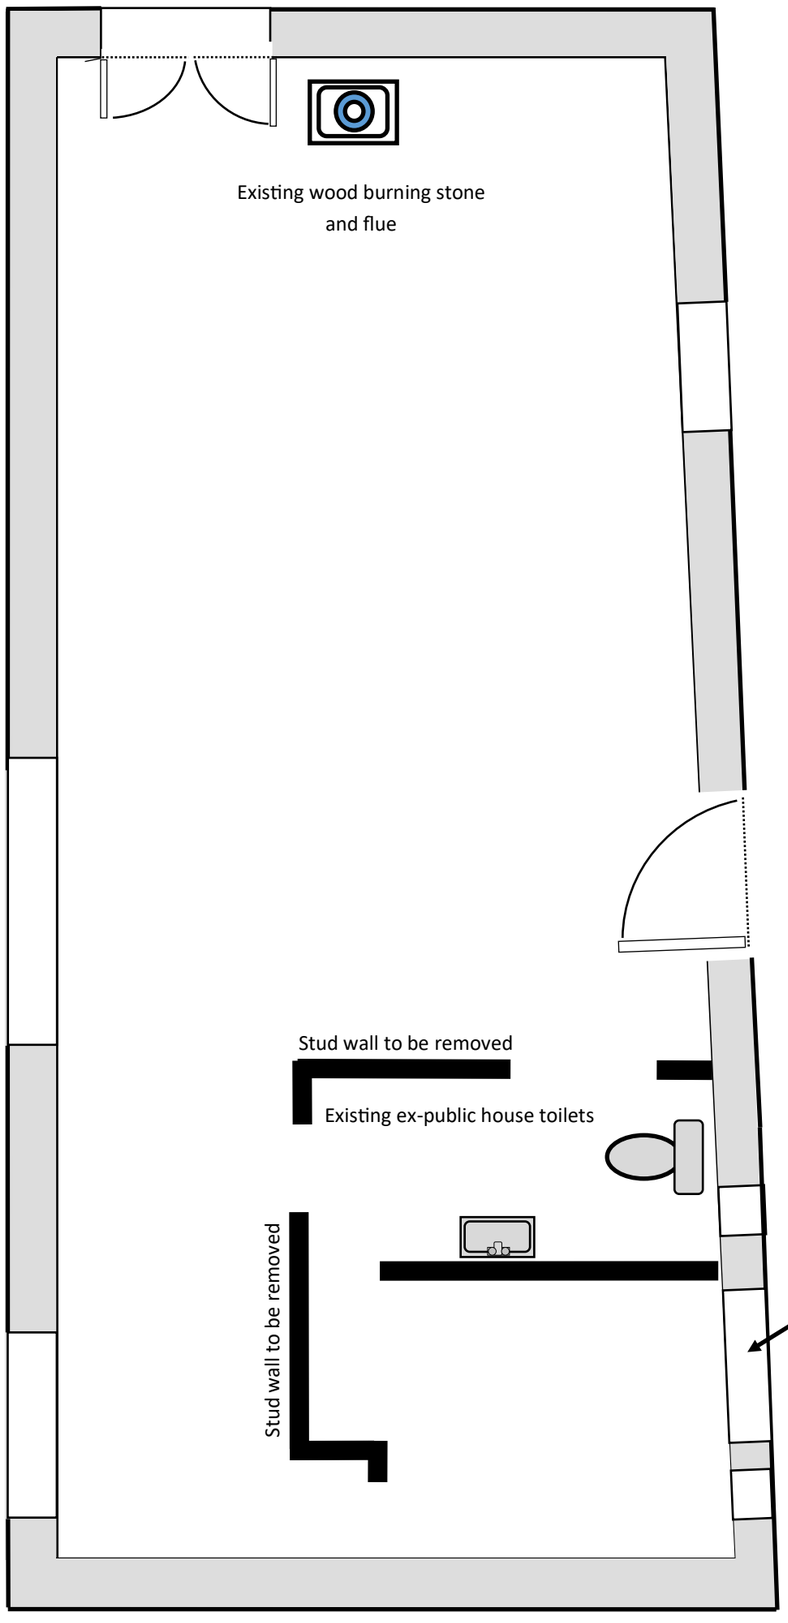

EXISTING GROUND FLOOR LAYOUT

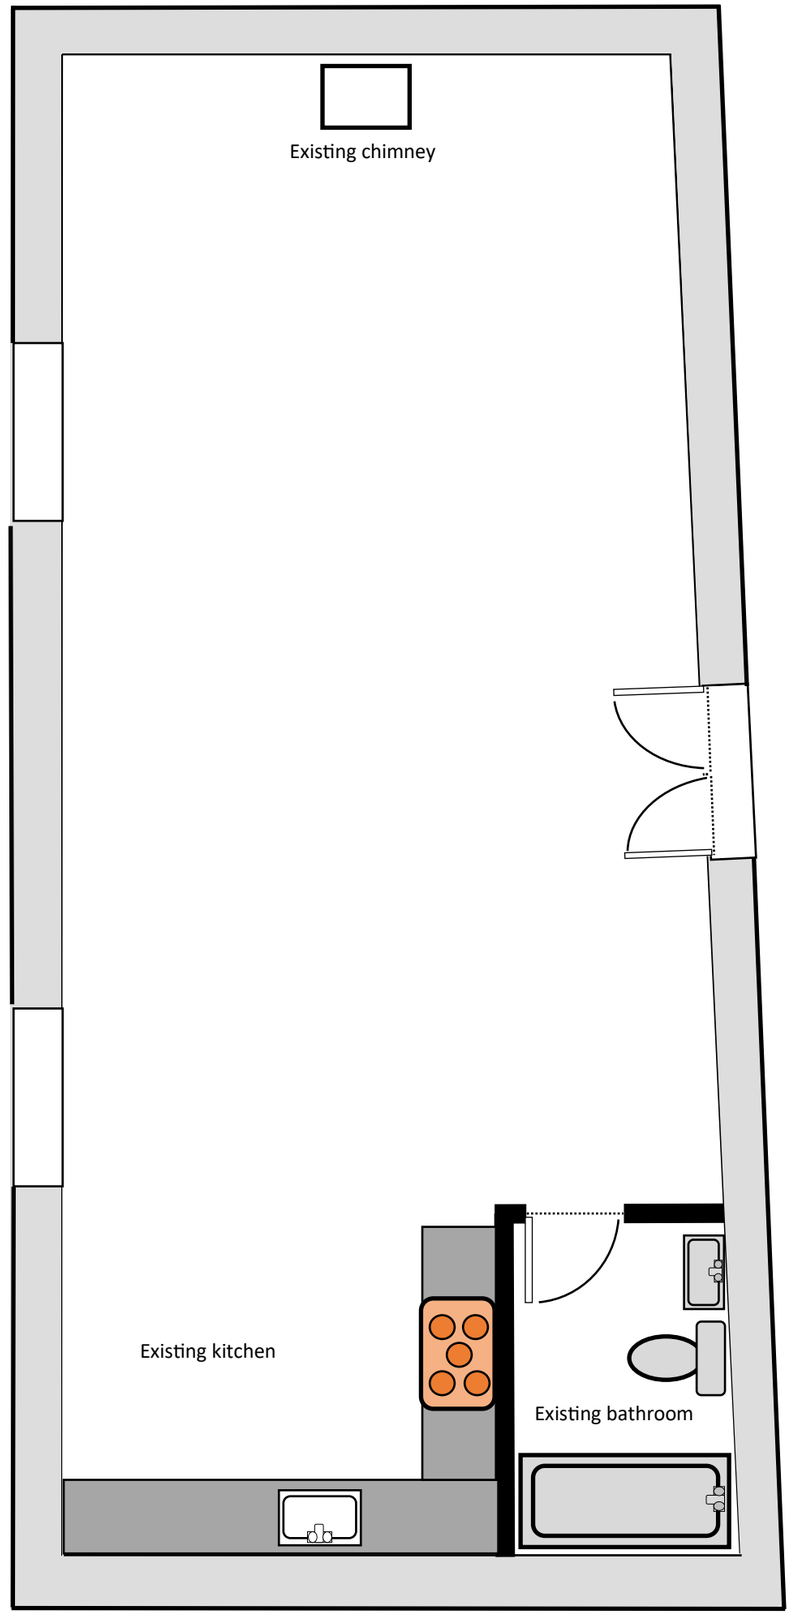

EXISTING UPPER FLOOR LAYOUT