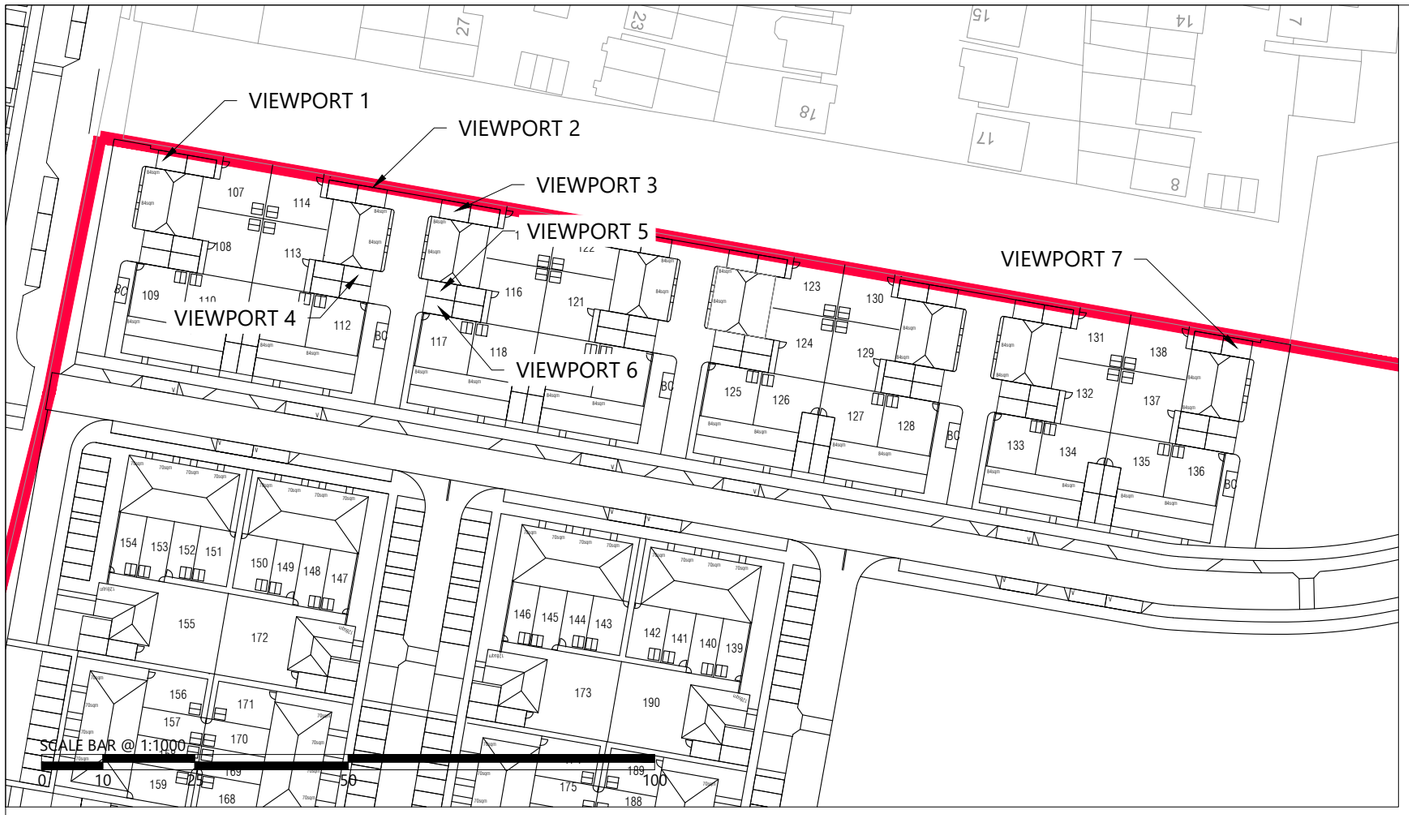

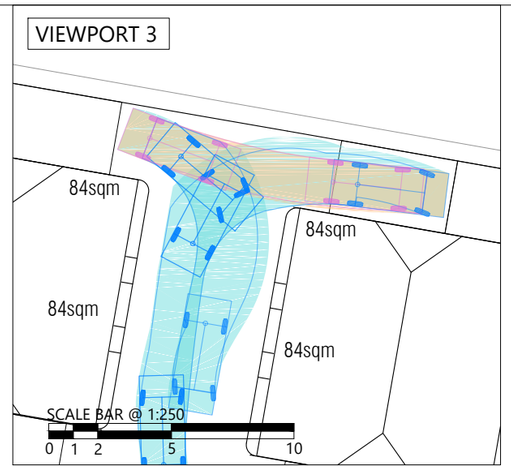

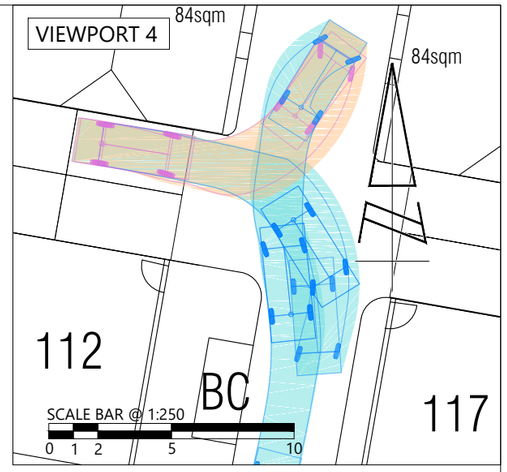

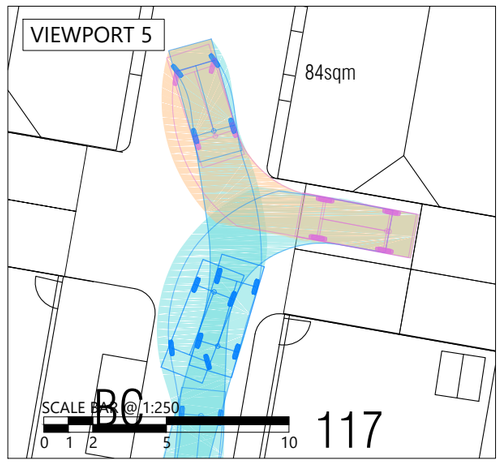

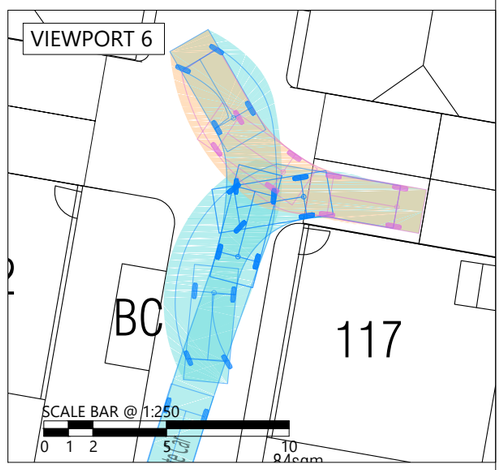

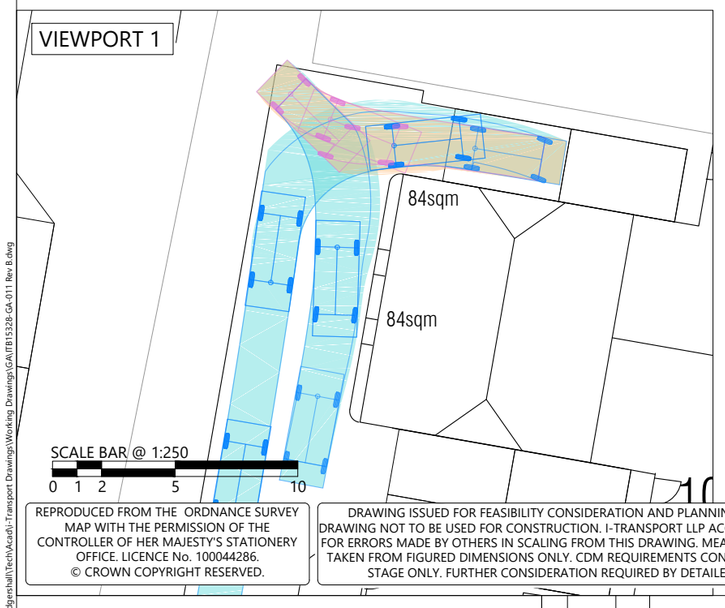

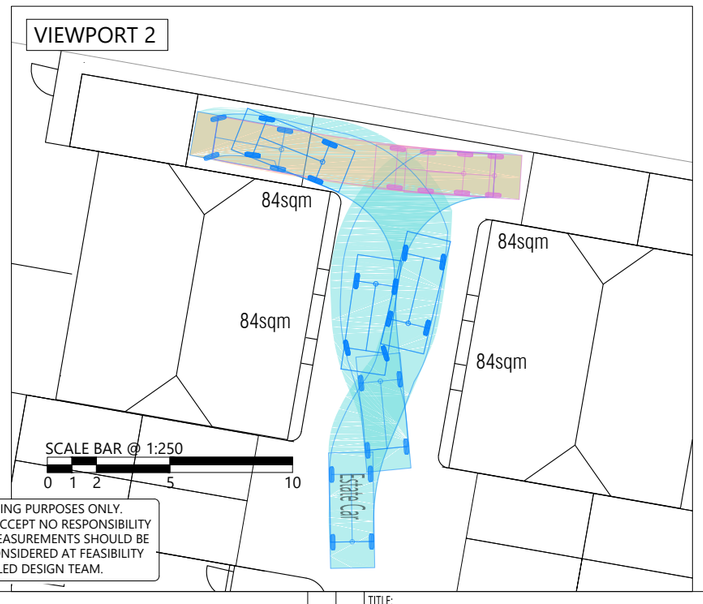

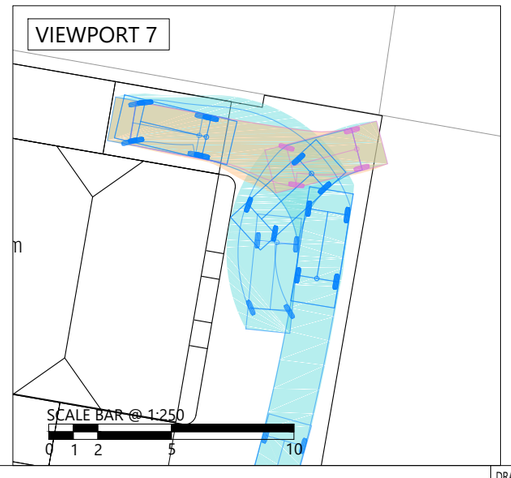

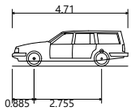

Estate Car	
Overall Length	4.710m
Overall Width	1.804m
Overall Body Height	1.442m
Min Body Ground Clearance	0.207m
Max Track Width	1.756m
Lock to lock time	4.00s
Kerb to Kerb Turning Radius	5.950m

REPRODUCED FROM THE ORDNANCE SURVEY MAP WITH THE PERMISSION OF THE CONTROLLER OF HER MAJESTY'S STATIONERY OFFICE. LICENCE No. 100044286.
© CROWN COPYRIGHT RESERVED.

DRAWING ISSUED FOR FEASIBILITY CONSIDERATION AND PLANNING PURPOSES ONLY. DRAWING NOT TO BE USED FOR CONSTRUCTION. I-TRANSPORT LLP ACCEPT NO RESPONSIBILITY FOR ERRORS MADE BY OTHERS IN SCALING FROM THIS DRAWING. MEASUREMENTS SHOULD BE TAKEN FROM FIGURED DIMENSIONS ONLY. CDM REQUIREMENTS CONSIDERED AT FEASIBILITY STAGE ONLY. FURTHER CONSIDERATION REQUIRED BY DETAILED DESIGN TEAM.

i-Transport
Grove House, Lutyens Close, Chineham
Basingstoke, Hampshire, RG24 8AG
Tel: 01256 338640
www.i-transport.co.uk

REV	DATE	BY	DESCRIPTION	CHK	APD
B	24.07.20	SH	SITE LAYOUT REVISED	GT	TW
A	21.07.20	SH	SITE LAYOUT REVISED	GT	TW

STATUS: FOR INFORMATION

TITLE: SWEPT PATH ANALYSIS - ESTATE CAR

PROJECT: EMPRESS WAY, LUDGERSHALL

CLIENT: FOREMAN HOMES

DRAWN:	CHECKED:	APPROVED:
MC	TW	TW
PROJECT No:	SCALE @ A3:	DATE:
ITB15328	AS SHOWN	15.07.20
DRAWING No:		REV:
ITB15328-GA-011		B

T:\Projects\15000 Series\15328ITB Land at Empress Way, Ludgershall\Tech\Acad\i-Transport Drawings\Working Drawings\GA\ITB15328-GA-011 Rev B.dwg