


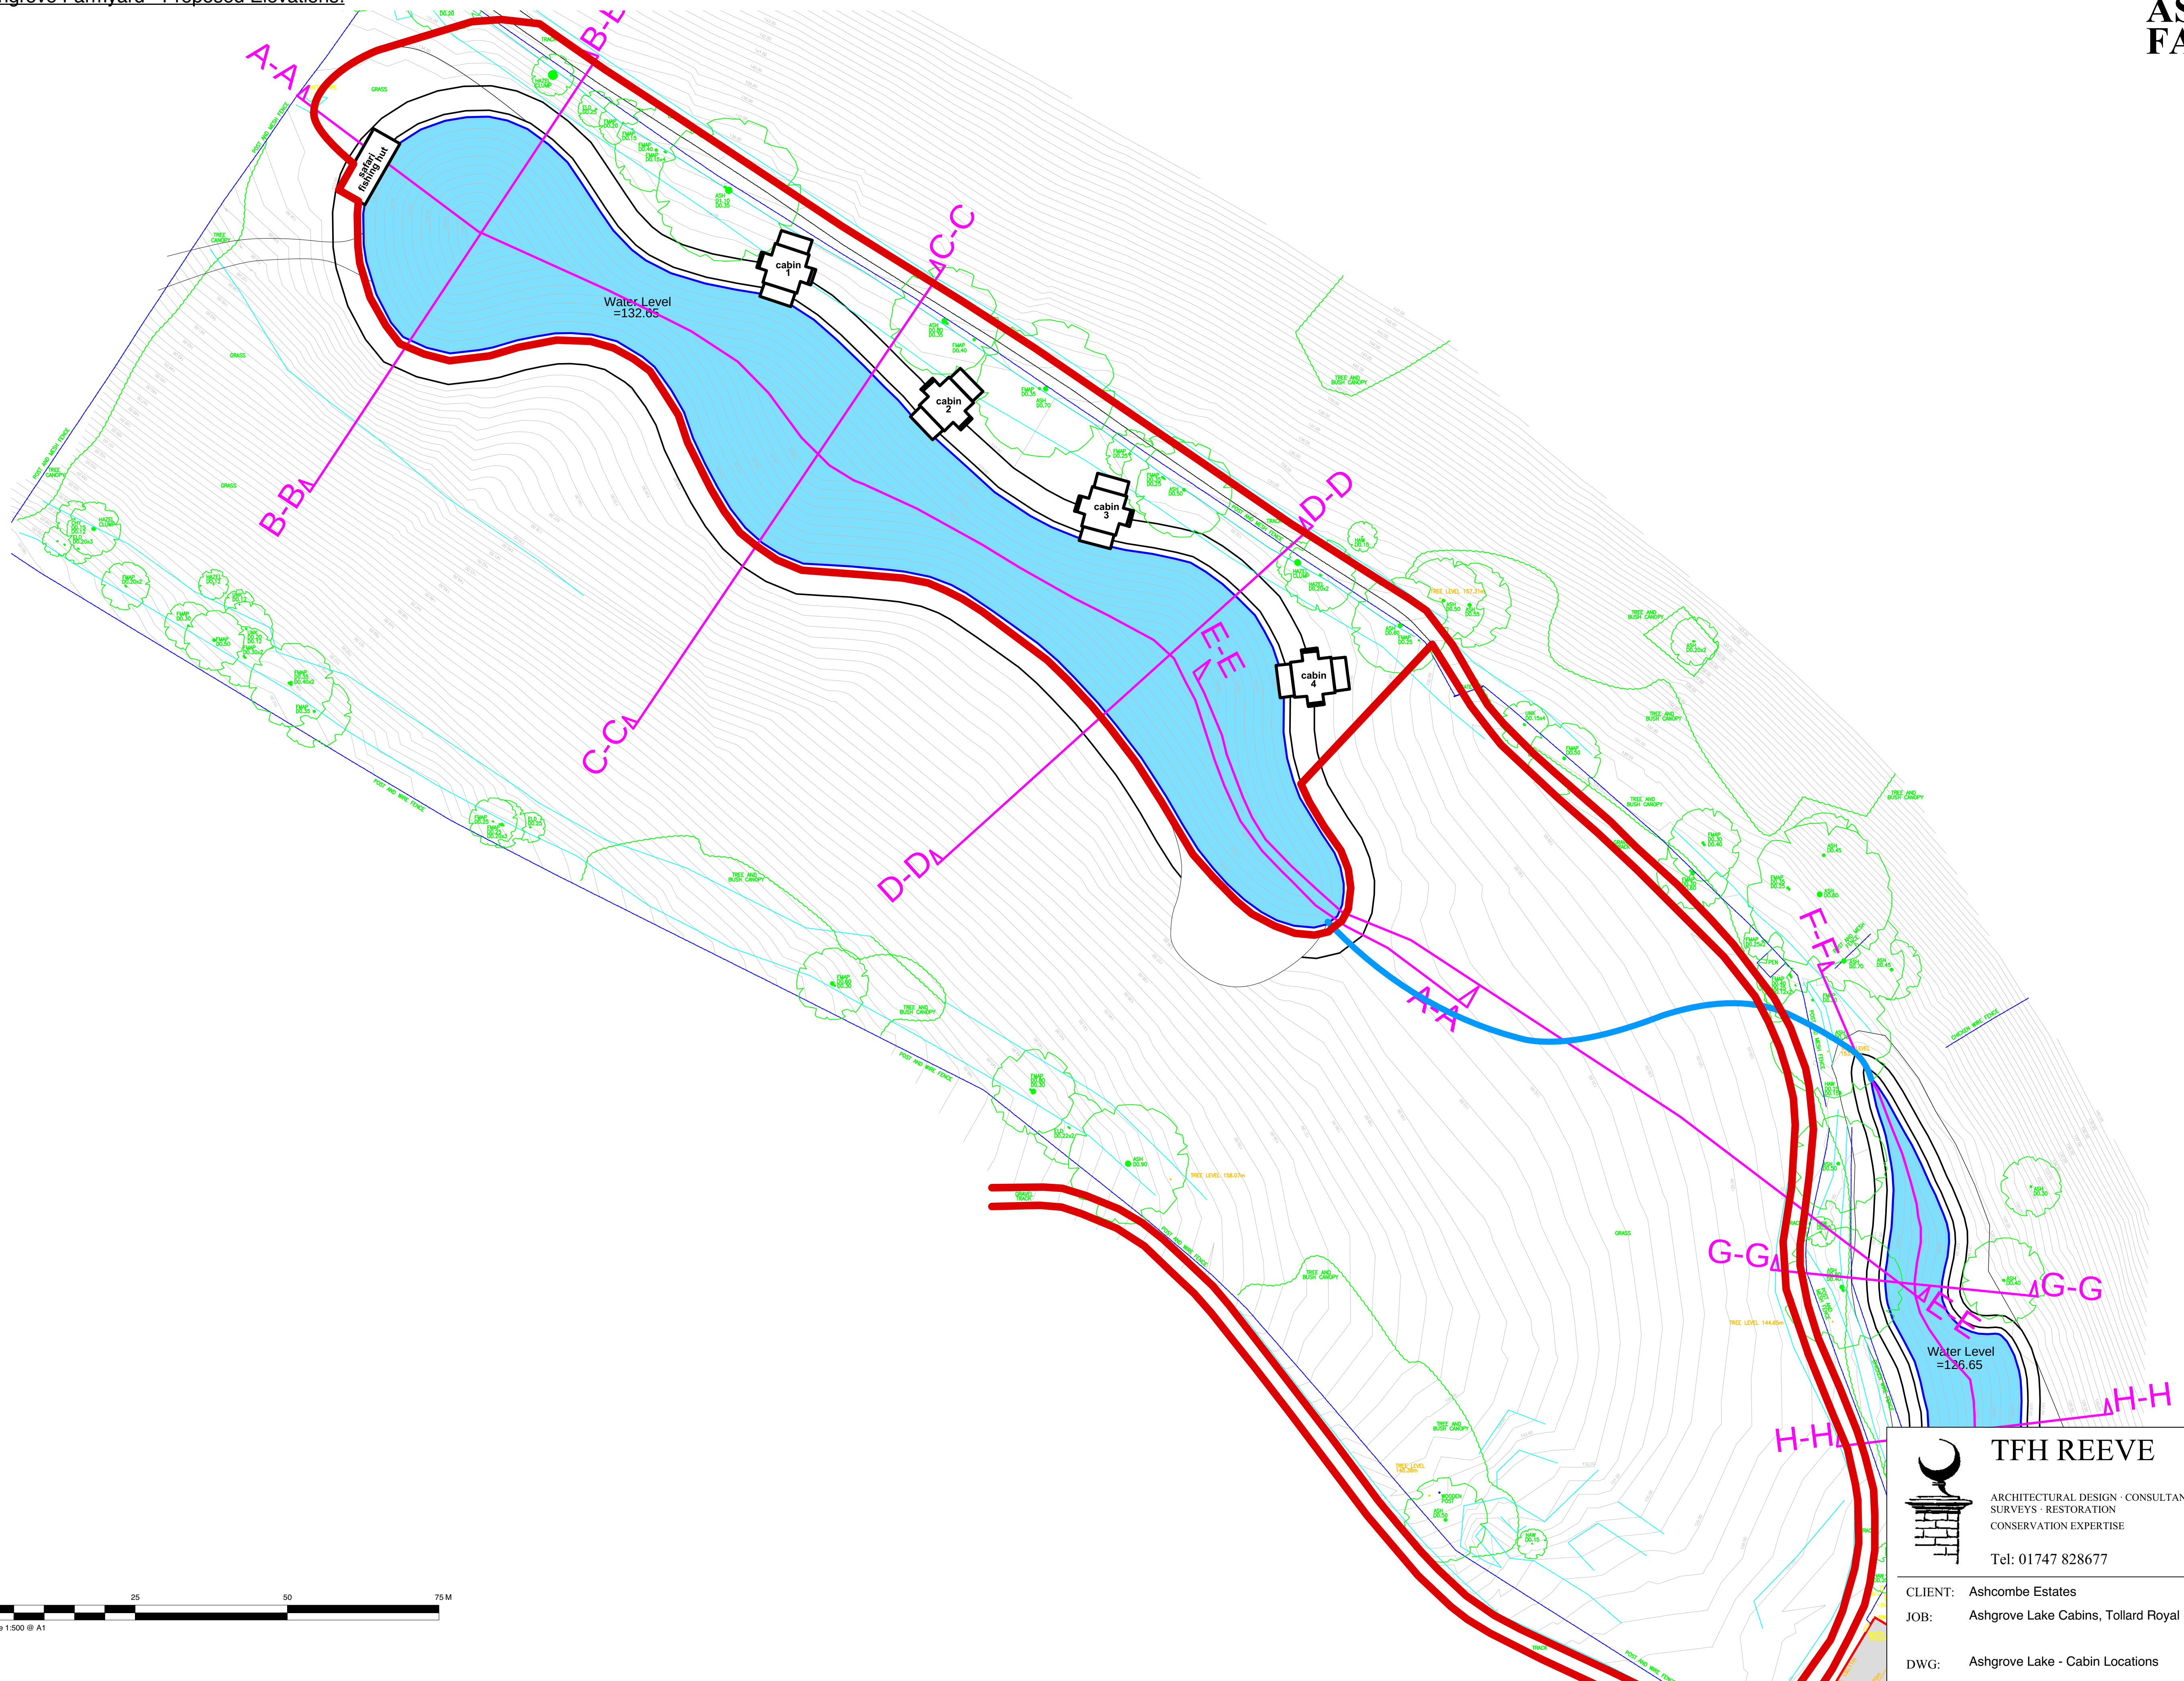

THESE DRAWINGS ARE FOR PLANNING PURPOSES ONLY
ALL MEASUREMENTS MUST BE CHECKED ON SITE.
DO NOT SCALE FROM THIS DRAWING



TFH REEVE

ARCHITECTURAL DESIGN · CONSULTANCY
SURVEYS · RESTORATION
CONSERVATION EXPERTISE

Tel: 01747 828677

ONHEAD MILL
ONHEAD ST ANDREW
HAFTESBURY
ORSET SP7 9EP

AX: 01747 829205
e-mail: mail@dalbyreeve.co.uk

CLIENT: Ashcombe Estates
JOB: Ashgrove Lake Cabins, Tollard Royal

DWG: Ashgrove Lake - Cabin Locations

SCALE: as shown
DATE: 06/2019
DRAWN: _____
CHECKED: TR

OWG N°: 1132/67C

