



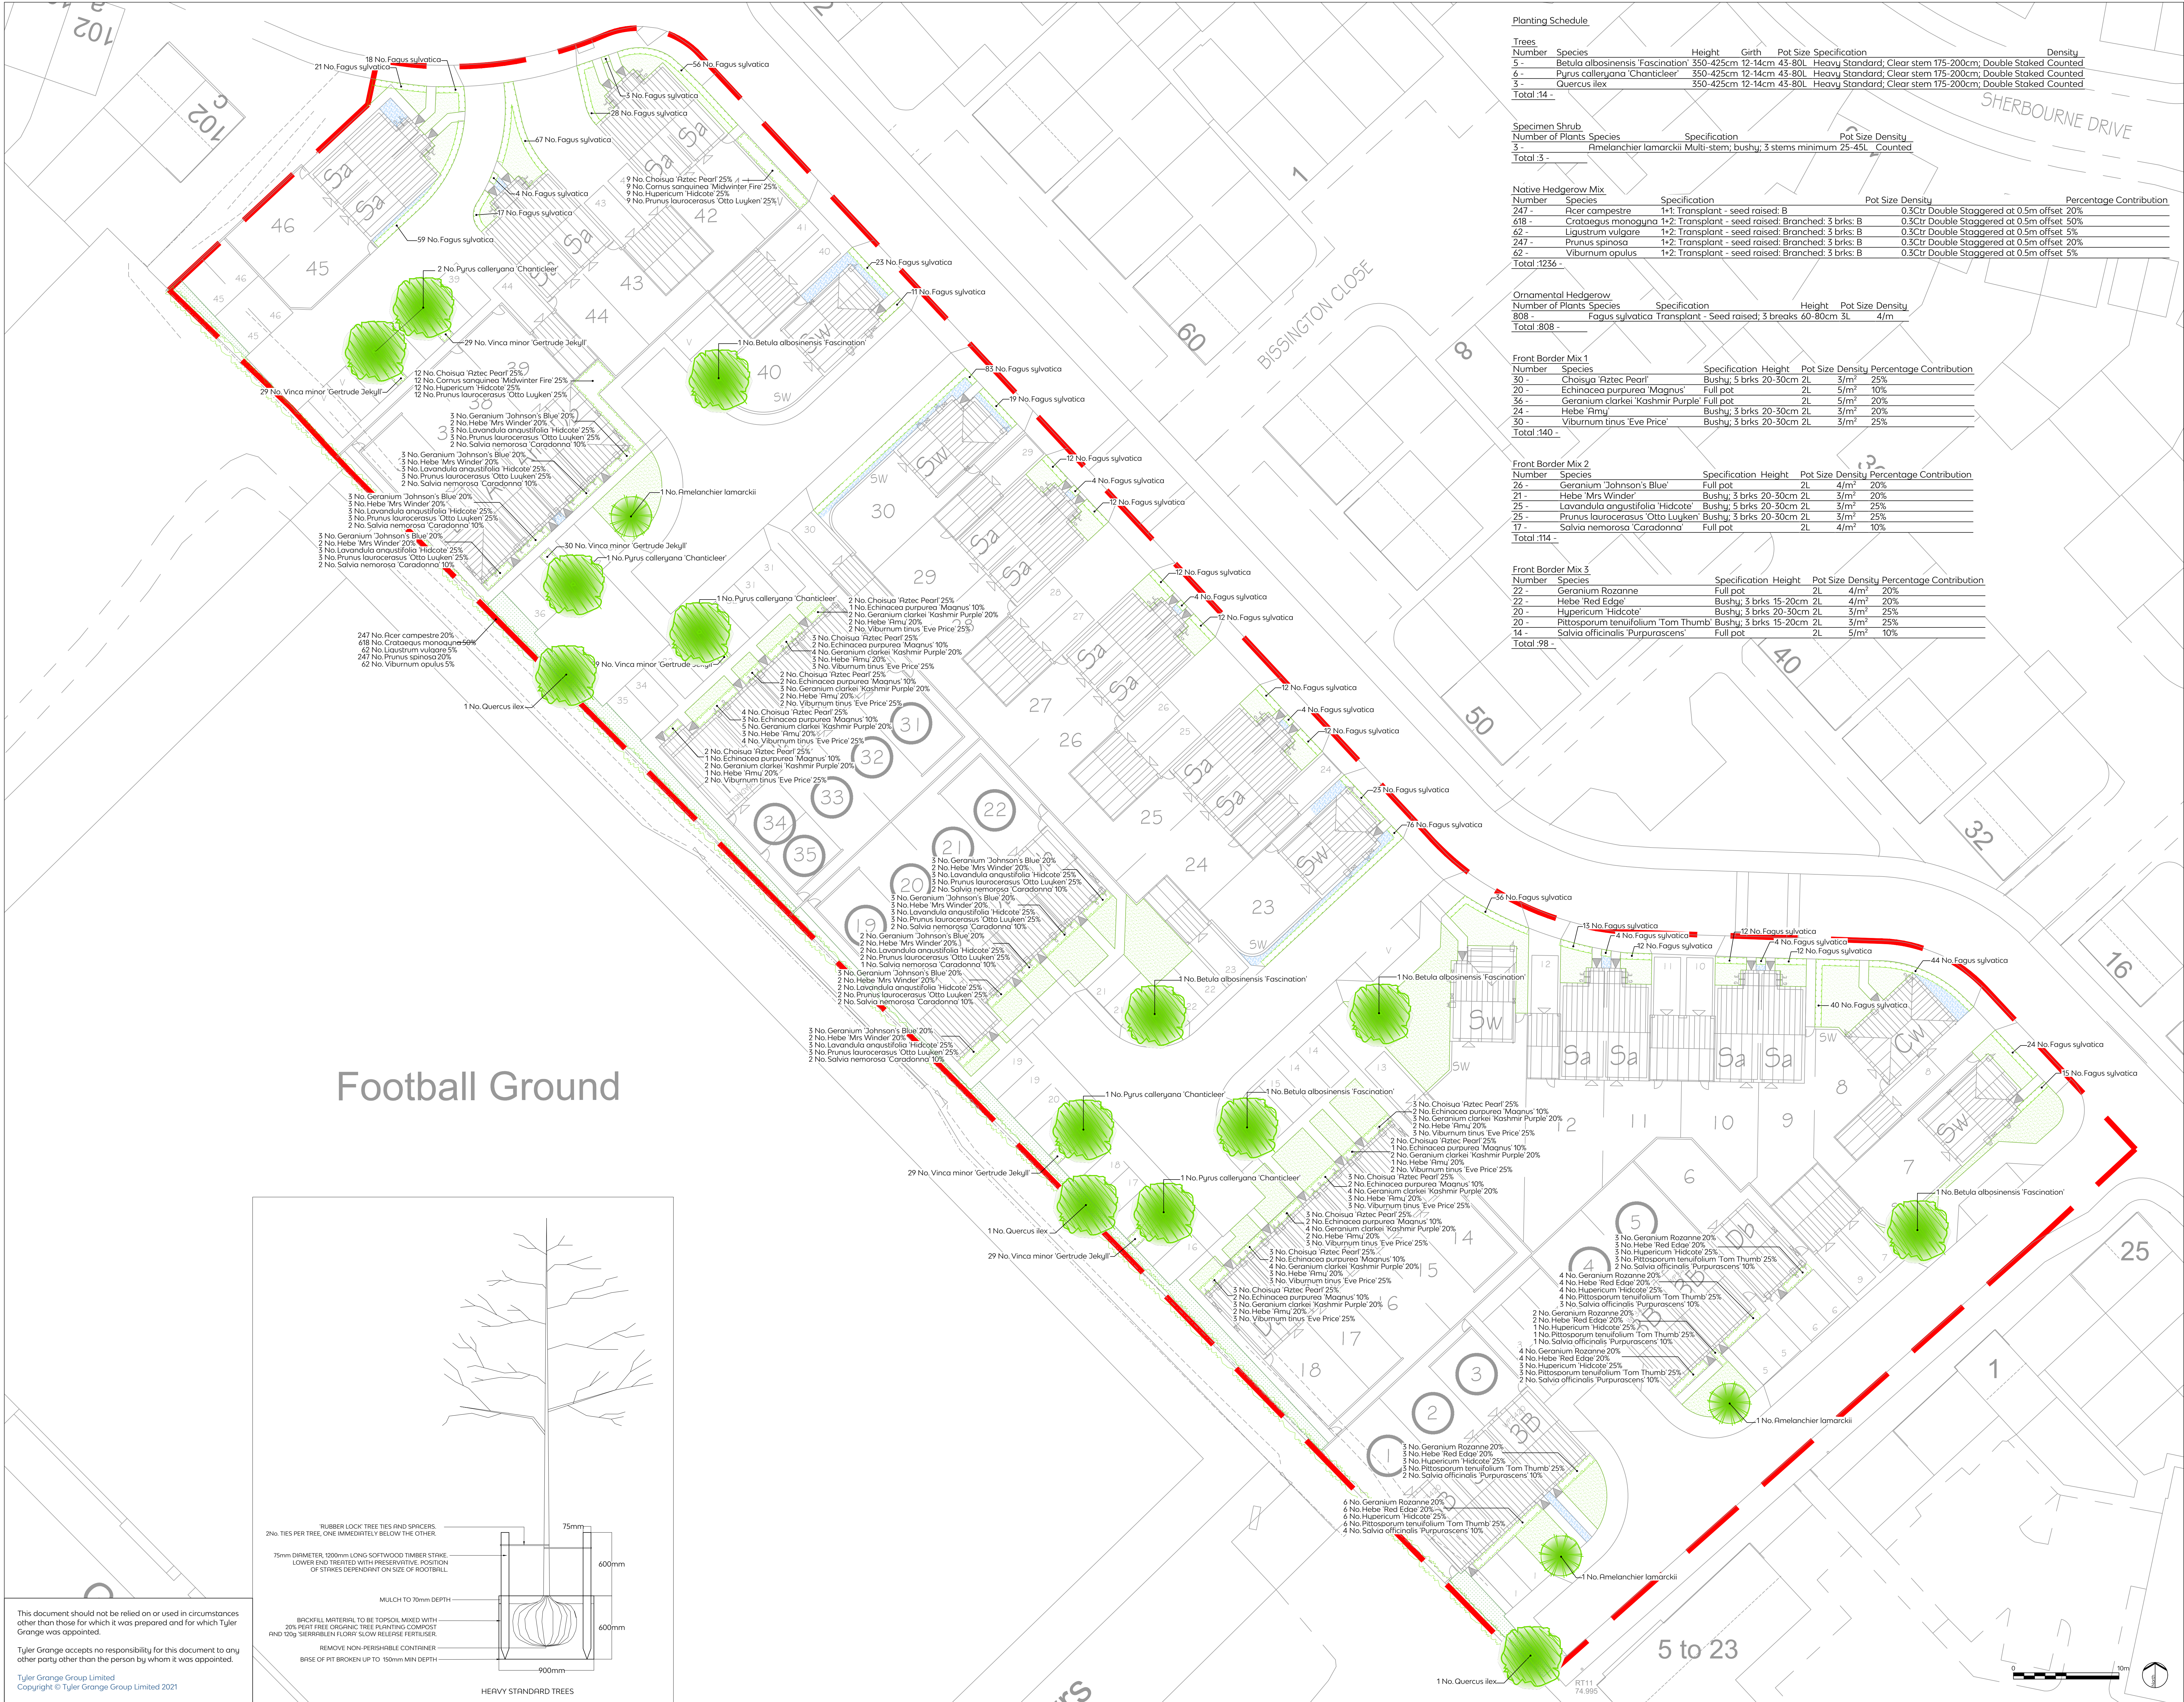

Football Ground

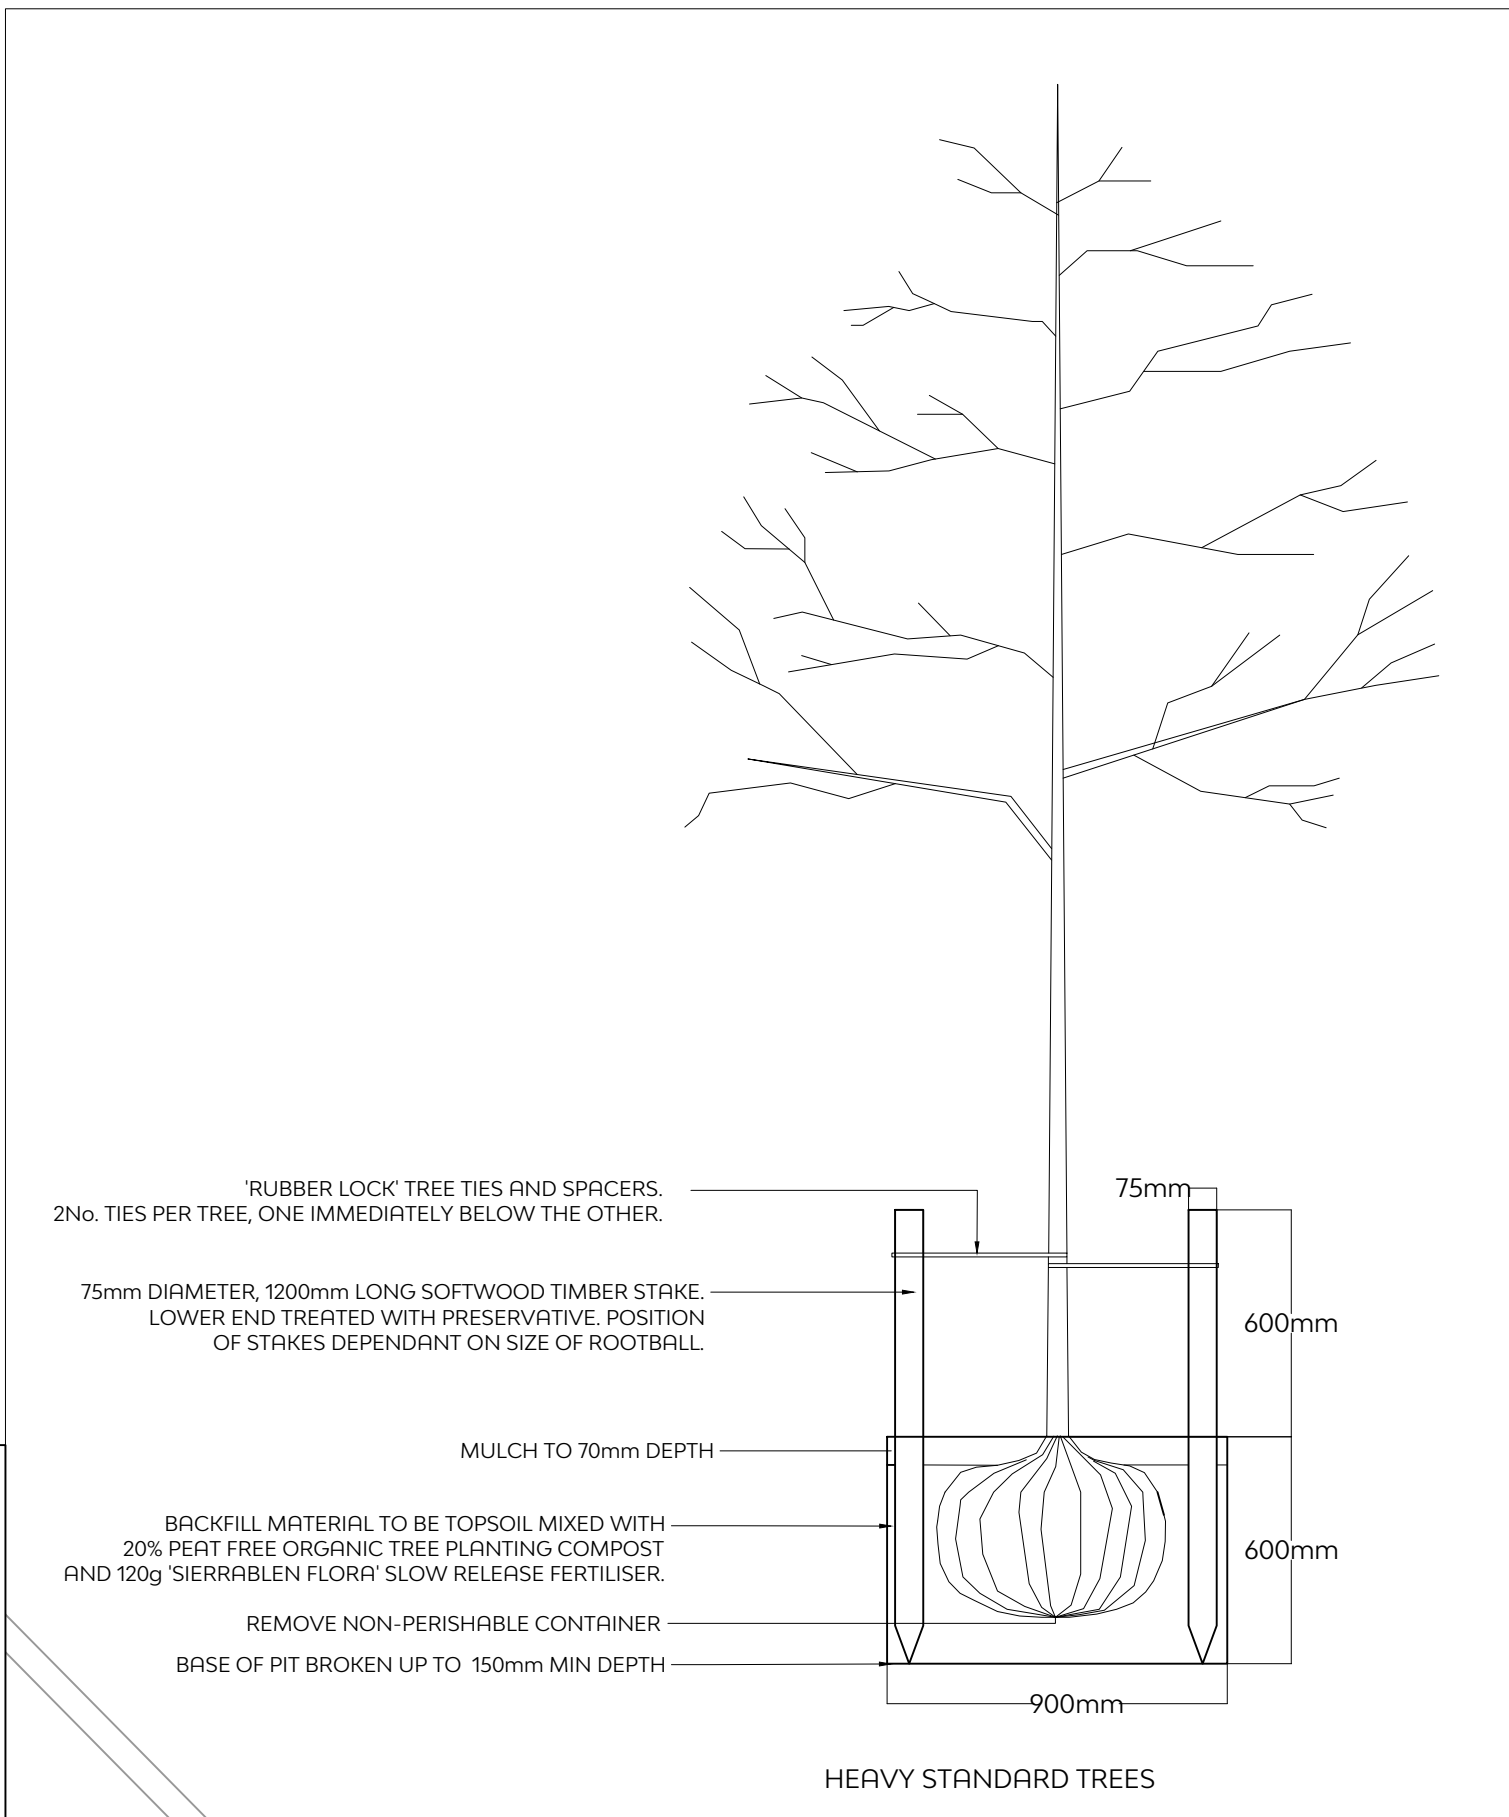

This document should not be relied on or used in circumstances other than those for which it was prepared and for which Tyler Grange was appointed.

Tyler Grange Group Limited
Copyright © Tyler Grange Group Limited 2021

Planting Schedule

Trees	Number	Species	Height	Girth	Pot Size	Specification	Density
5 -	Betula albosinensis 'Fascination'	350-425cm	12-14cm	43-80L	Heavy Standard; Clear stem 175-200cm; Double Staked	Counted	
6 -	Pyrus calleryana 'Chanticleer'	350-425cm	12-14cm	43-80L	Heavy Standard; Clear stem 175-200cm; Double Staked	Counted	
3 -	Quercus ilex	350-425cm	12-14cm	43-80L	Heavy Standard; Clear stem 175-200cm; Double Staked	Counted	
Total :14 -							

Specimen Shrub	Number of Plants	Species	Specification	Pot Size	Density
3 -	Amelanchier lamarckii	Multi-stem; bushy; 3 stems minimum	25-45L	Counted	
Total :3 -					

Native Hedgerow Mix	Number	Species	Specification	Pot Size	Density	Percentage Contribution
247 -	Acer campestre	1+1: Transplant - seed raised; B		0.3Ctr	Double Staggered at 0.5m offset	20%
618 -	Crataegus monogyna	1+2: Transplant - seed raised; Branched; 3 brks: B		0.3Ctr	Double Staggered at 0.5m offset	5%
62 -	Ligustrum vulgare	1+2: Transplant - seed raised; Branched; 3 brks: B		0.3Ctr	Double Staggered at 0.5m offset	5%
247 -	Prunus spinosa	1+2: Transplant - seed raised; Branched; 3 brks: B		0.3Ctr	Double Staggered at 0.5m offset	20%
62 -	Viburnum opulus	1+2: Transplant - seed raised; Branched; 3 brks: B		0.3Ctr	Double Staggered at 0.5m offset	5%
Total :1256 -						

Ornamental Hedgerow	Number of Plants	Species	Specification	Height	Pot Size	Density
808 -	Fagus sylvatica	Transplant - Seed raised; 3 breaks	60-80cm	3L	4/m	
Total :808 -						

Front Border Mix 1							
Number	Species	Specification	Height	Pot Size	Density	Percentage	Contribution
30 -	Choisya 'Aztec Pearl'	Bushy; 5 brks	20-30cm	2L	3/m ²	25%	
20 -	Echinacea purpurea 'Magnus'	Full pot	2L	5/m ²	10%		
36 -	Geranium clarkii 'Kashmir Purple'	Full pot	2L	5/m ²	20%		
24 -	Hebe 'Army'	Bushy; 3 brks	20-30cm	2L	3/m ²	20%	
30 -	Viburnum tinus 'Eve Price'	Bushy; 3 brks	20-30cm	2L	3/m ²	25%	
Total :140 -							

Front Border Mix 2							
Number	Species	Specification	Height	Pot Size	Density	Percentage	Contribution
26 -	Geranium 'Johnson's Blue'	Full pot		2L	4/m²	20%	
21 -	Hebe 'Mrs Winder'	Bushy; 3 brks	20-30cm	2L	3/m²	20%	
25 -	Lavandula angustifolia 'Hidcote'	Bushy; 5 brks	20-30cm	2L	3/m²	25%	
26 -	Prunus laurocerasus 'Otto Luiken'	Bushy; 3 brks	20-30cm	2L	3/m²	25%	
17 -	Salvia nemorosa 'Caradonna'	Full pot		2L	4/m²	10%	
Total :114 -							

Front Border Mix 3							
Number	Species	Specification	Height	Pot Size	Density	Percentage	Contribution
22 -	Geranium Rozanne	Full pot		2L	4/m ²	20%	
22 -	Hebe 'Red Edge'	Bushy; 3 brks	15-20cm	2L	4/m ²	20%	
20 -	Hypericum 'Hidcote'	Bushy; 3 brks	20-30cm	2L	3/m ²	25%	
20 -	Pittosporum tenuifolium 'Tom Thumb'	Bushy; 3 brks	15-20cm	2L	3/m ²	25%	
14 -	Salvia officinalis 'Purpurascens'	Full pot		2L	5/m ²	10%	
Total :98 -							

- Site Boundary
- Proposed Tree
- Proposed Specimen Shrub
- Proposed Ornamental Planting Area
- Proposed Ornamental Hedgerow
- Proposed Native Hedgerow
- Proposed Turf
- Proposed Hedgerow Grass Seed Mixture (Emorsgate EH1 - Sowing Rate 4g/m²)
- Proposed Gravel laid on Landscape Fabric

Rev	Description	Date
-----	-------------	------



Head Office: Marsden Estate, Rendcomb, Cirencester, Gloucestershire GL7 7EX
E: info@tylergrange.co.uk
W: www.tylergrange.co.uk

Project title
Old Sarum, Salisbury

Drawing title
Detailed Landscape Proposals

PLAN TO BE PRINTED IN COLOUR
Scale
Date
1:200 @ A0
19.02.2021

Drawing number
12115_P15

Drawn
L5
Checked
XXX
CDM Review
XXX

Revision
-