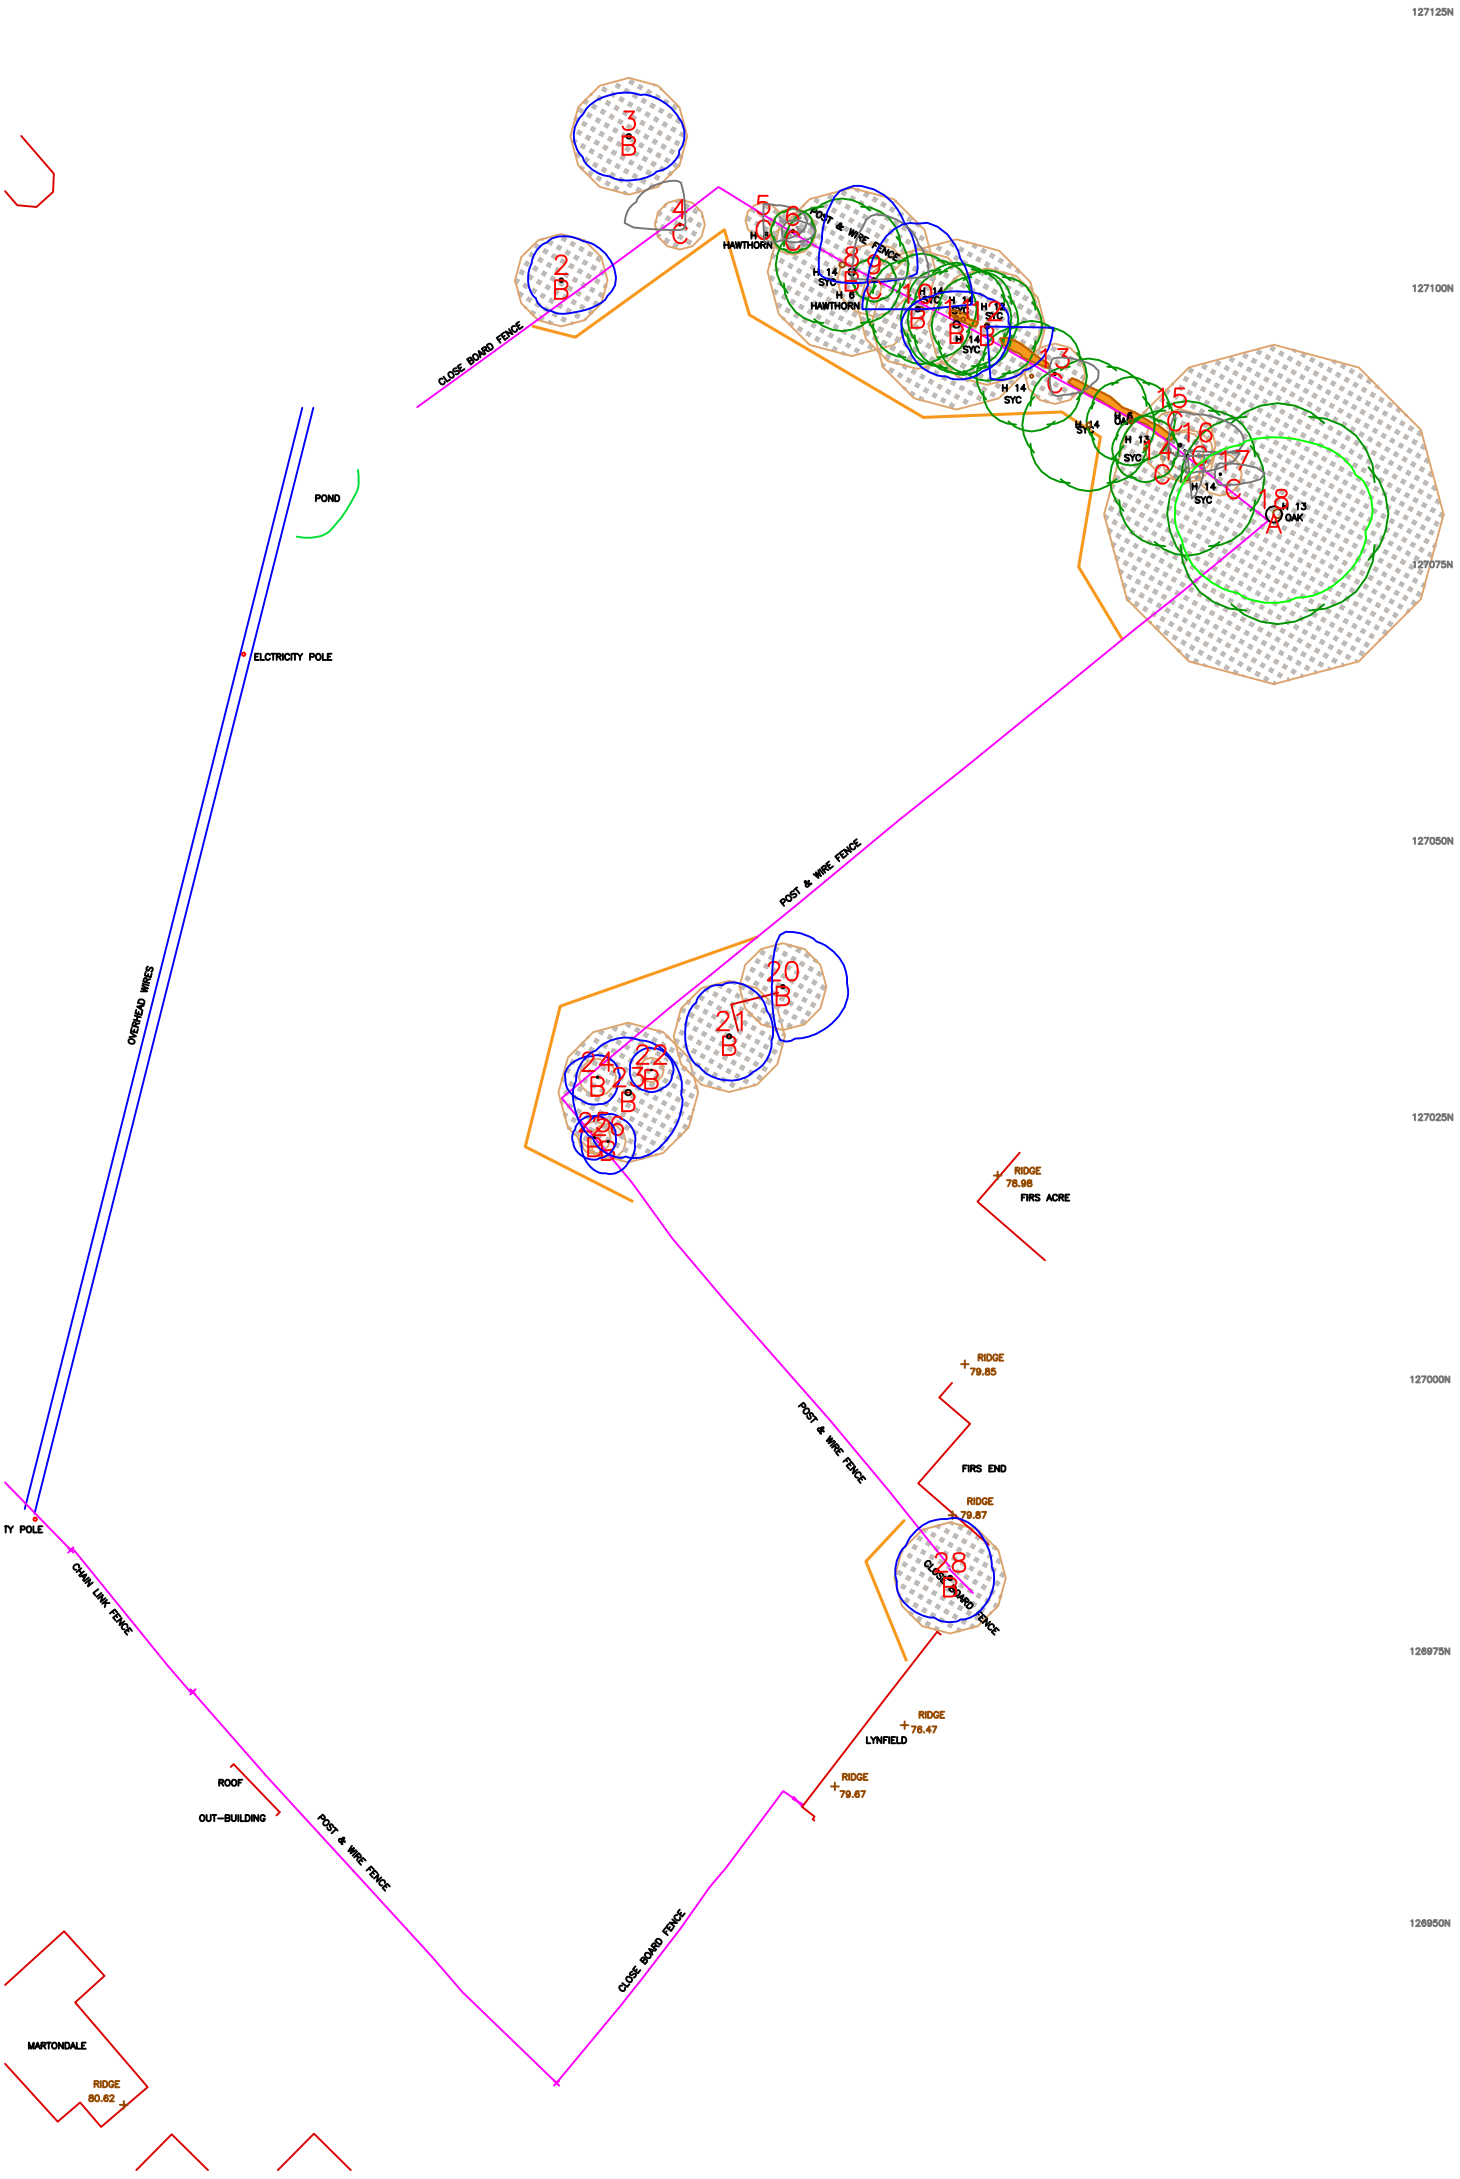

LEGEND

Crown Spread | Root Protection Area | Shading Arc

Category 'A' | Category 'B' | Category 'C' | Category 'U'

Woodland & Countryside Management Ltd.

TEL: Office: 01380831162 Mobile: 07873253425

Email: steve@woodlandcountrysidemanagement.com

WAGTAILS, ALDERBURY.

SCALE : 1 : 500 @ A3

DATE : 24-Oct-19

N

PLAN TITLE: DRAFT PROTECTION FENCING

PLAN REF: WCM/SSR/PSK/HE/WA/FTS/1

Map data shown may contain Ordnance Survey R products supplied by Pear Technology Services Ltd; Email: info@peartechnology.co.uk
C Crown Copyright and database rights from date shown above Ordnance Survey R licence number 100023148