




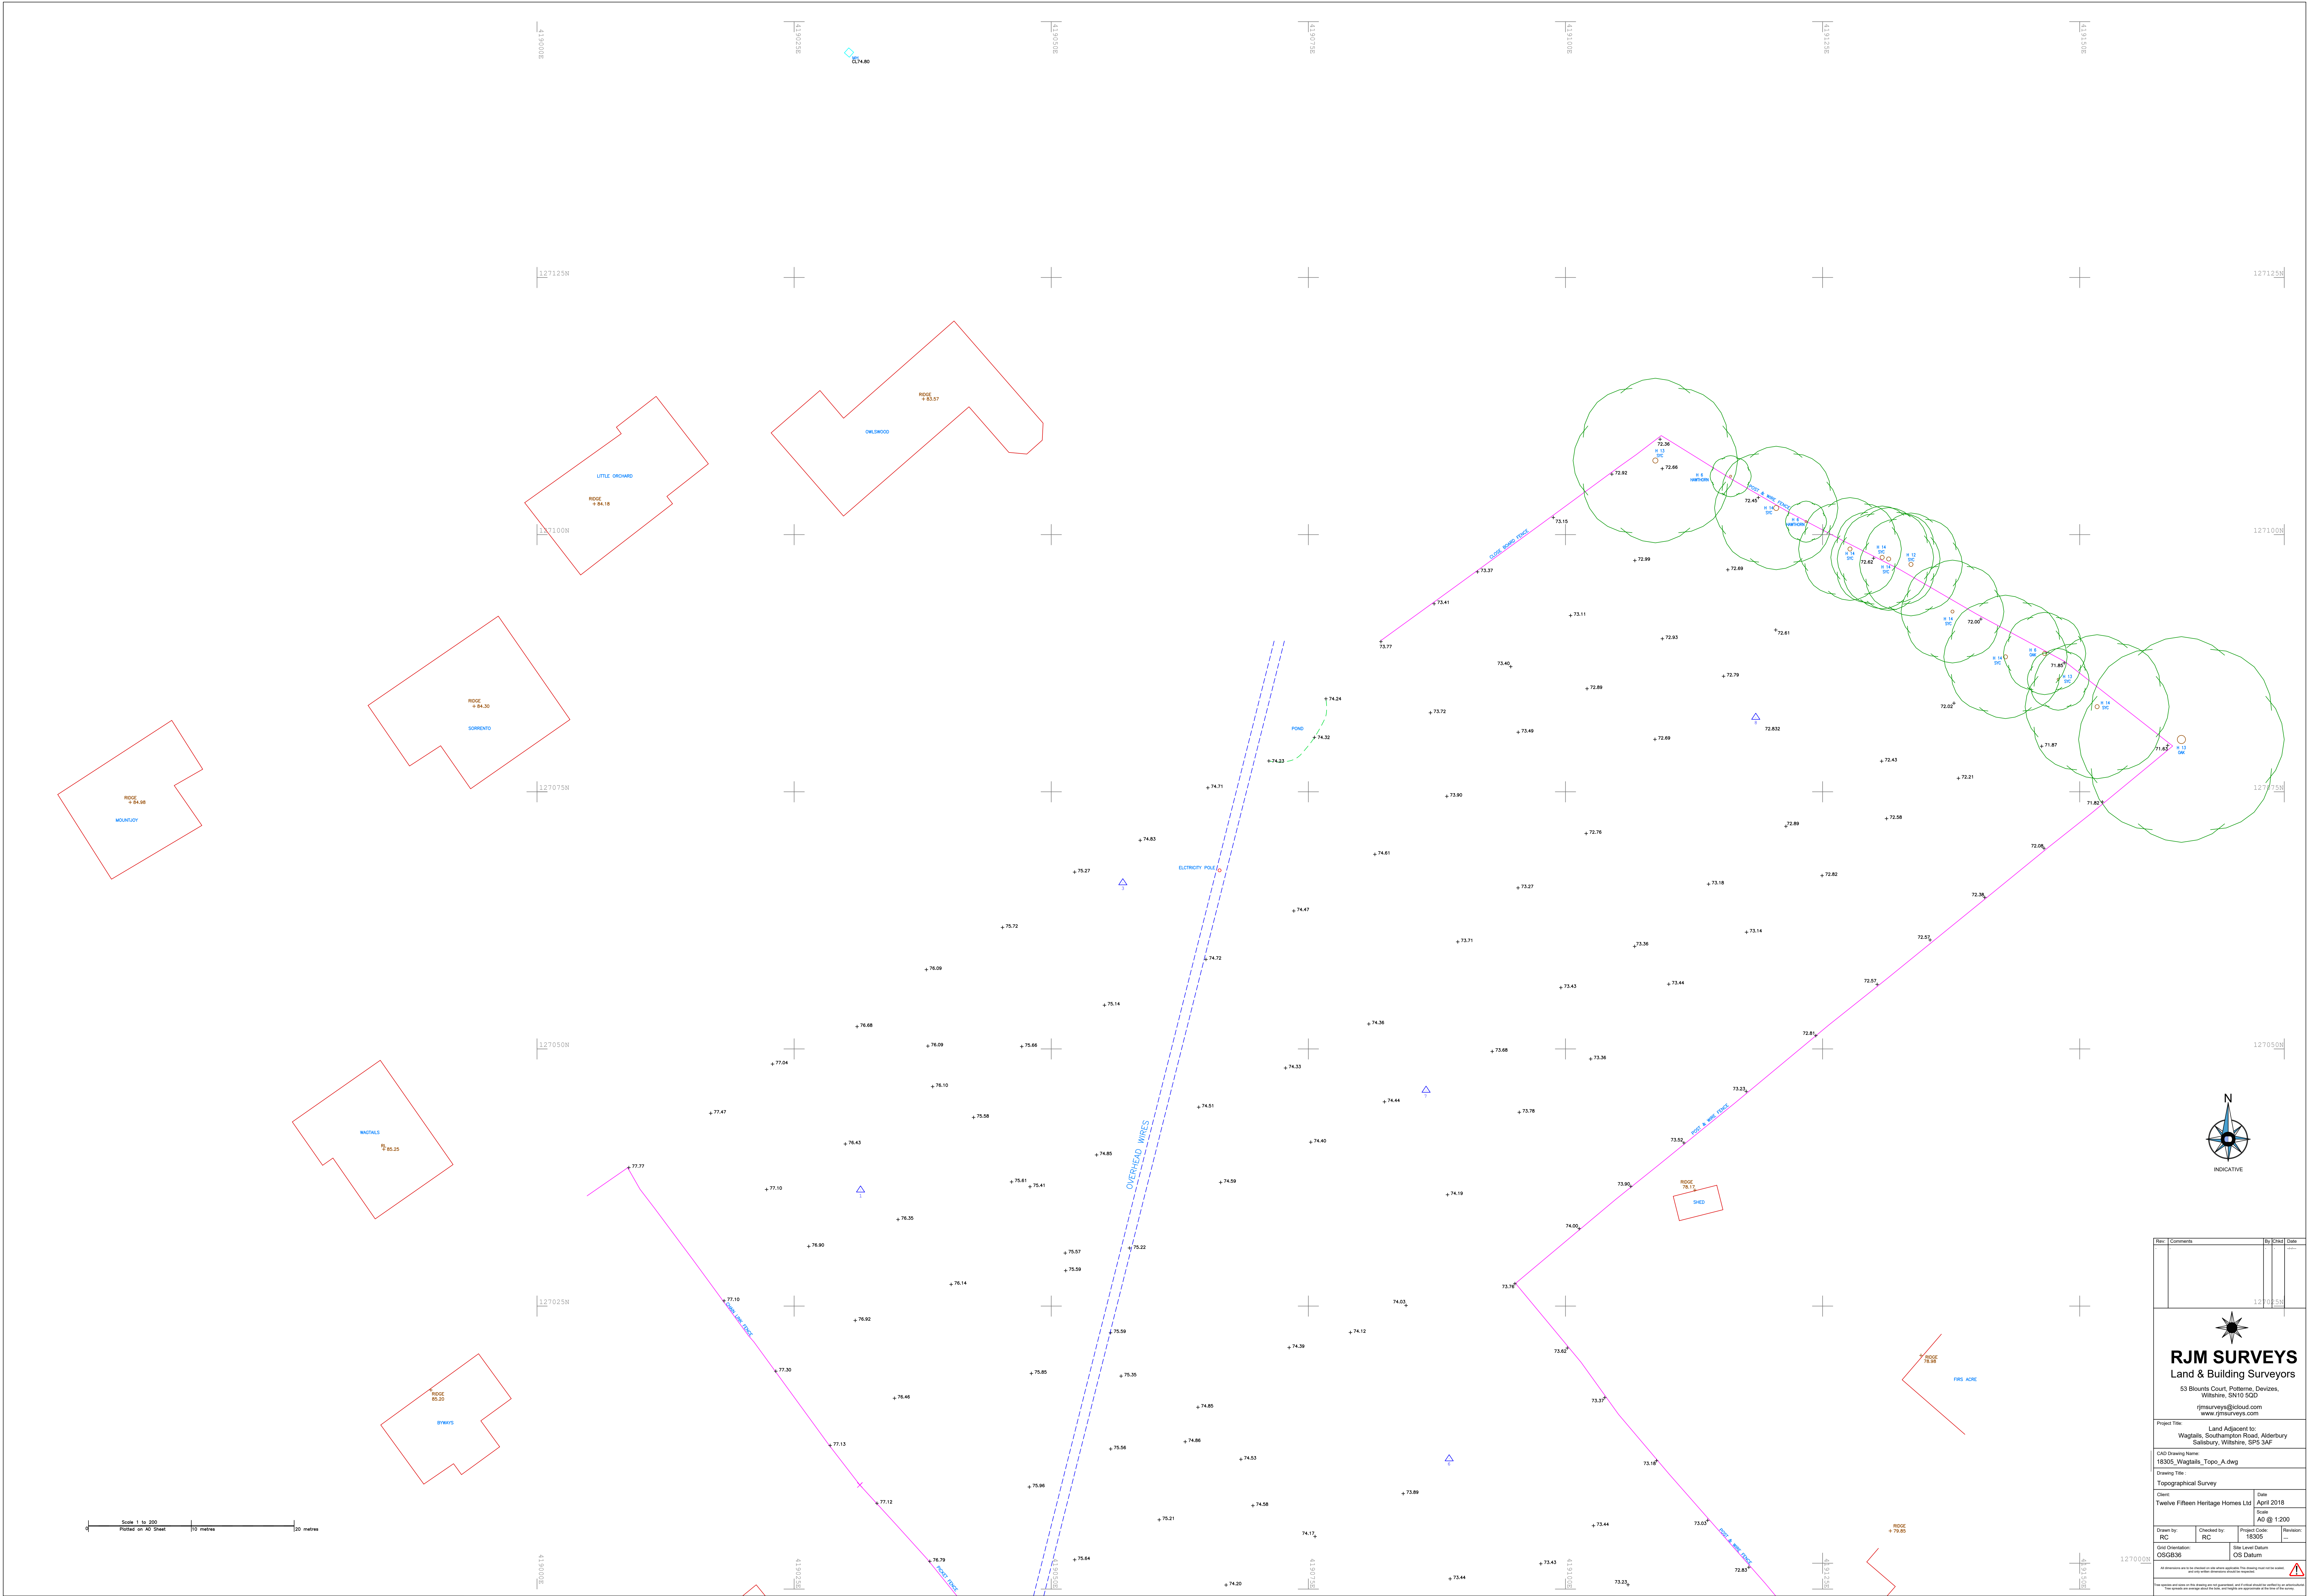

Rev.	Comments	By	Check	Date

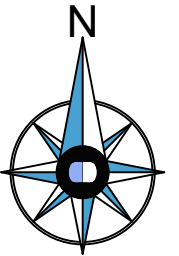

INDICATIVE

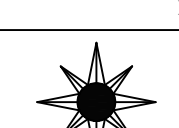

RJM SURVEYS
Land & Building Surveyors
53 Blounts Court, Pittmore, Devizes,
Wiltshire, SN10 6GD
rjsurveys@btcloud.com
www.rjsurveys.com

Project Title		Land Adjacent to Wagtails, Southampton Road, Alderbury Salisbury, Wiltshire, SP3 3AF	
CAD Drawing Name		18305_Wagtails_Topo_A.dwg	
Drawing Title		Topographical Survey	
Client	Scale	Date	
Twelve Fifteen Heritage Homes Ltd	A3 @ 1:200	April 2018	
Drawn by	Checked by	Project Code	Revision
RC	RC	18305	
Grid Orientation	Grid Unit/Datum		
OSGB36	OS Datum		

All dimensions are to be checked on site when applicable. The drawing shall not be used for any other purpose without the written consent of the surveyor.
The position and nature of the boundary are not guaranteed. Any other boundary shown is indicated by a dashed line.
The position and nature of the boundary are not guaranteed. Any other boundary shown is indicated by a dashed line.