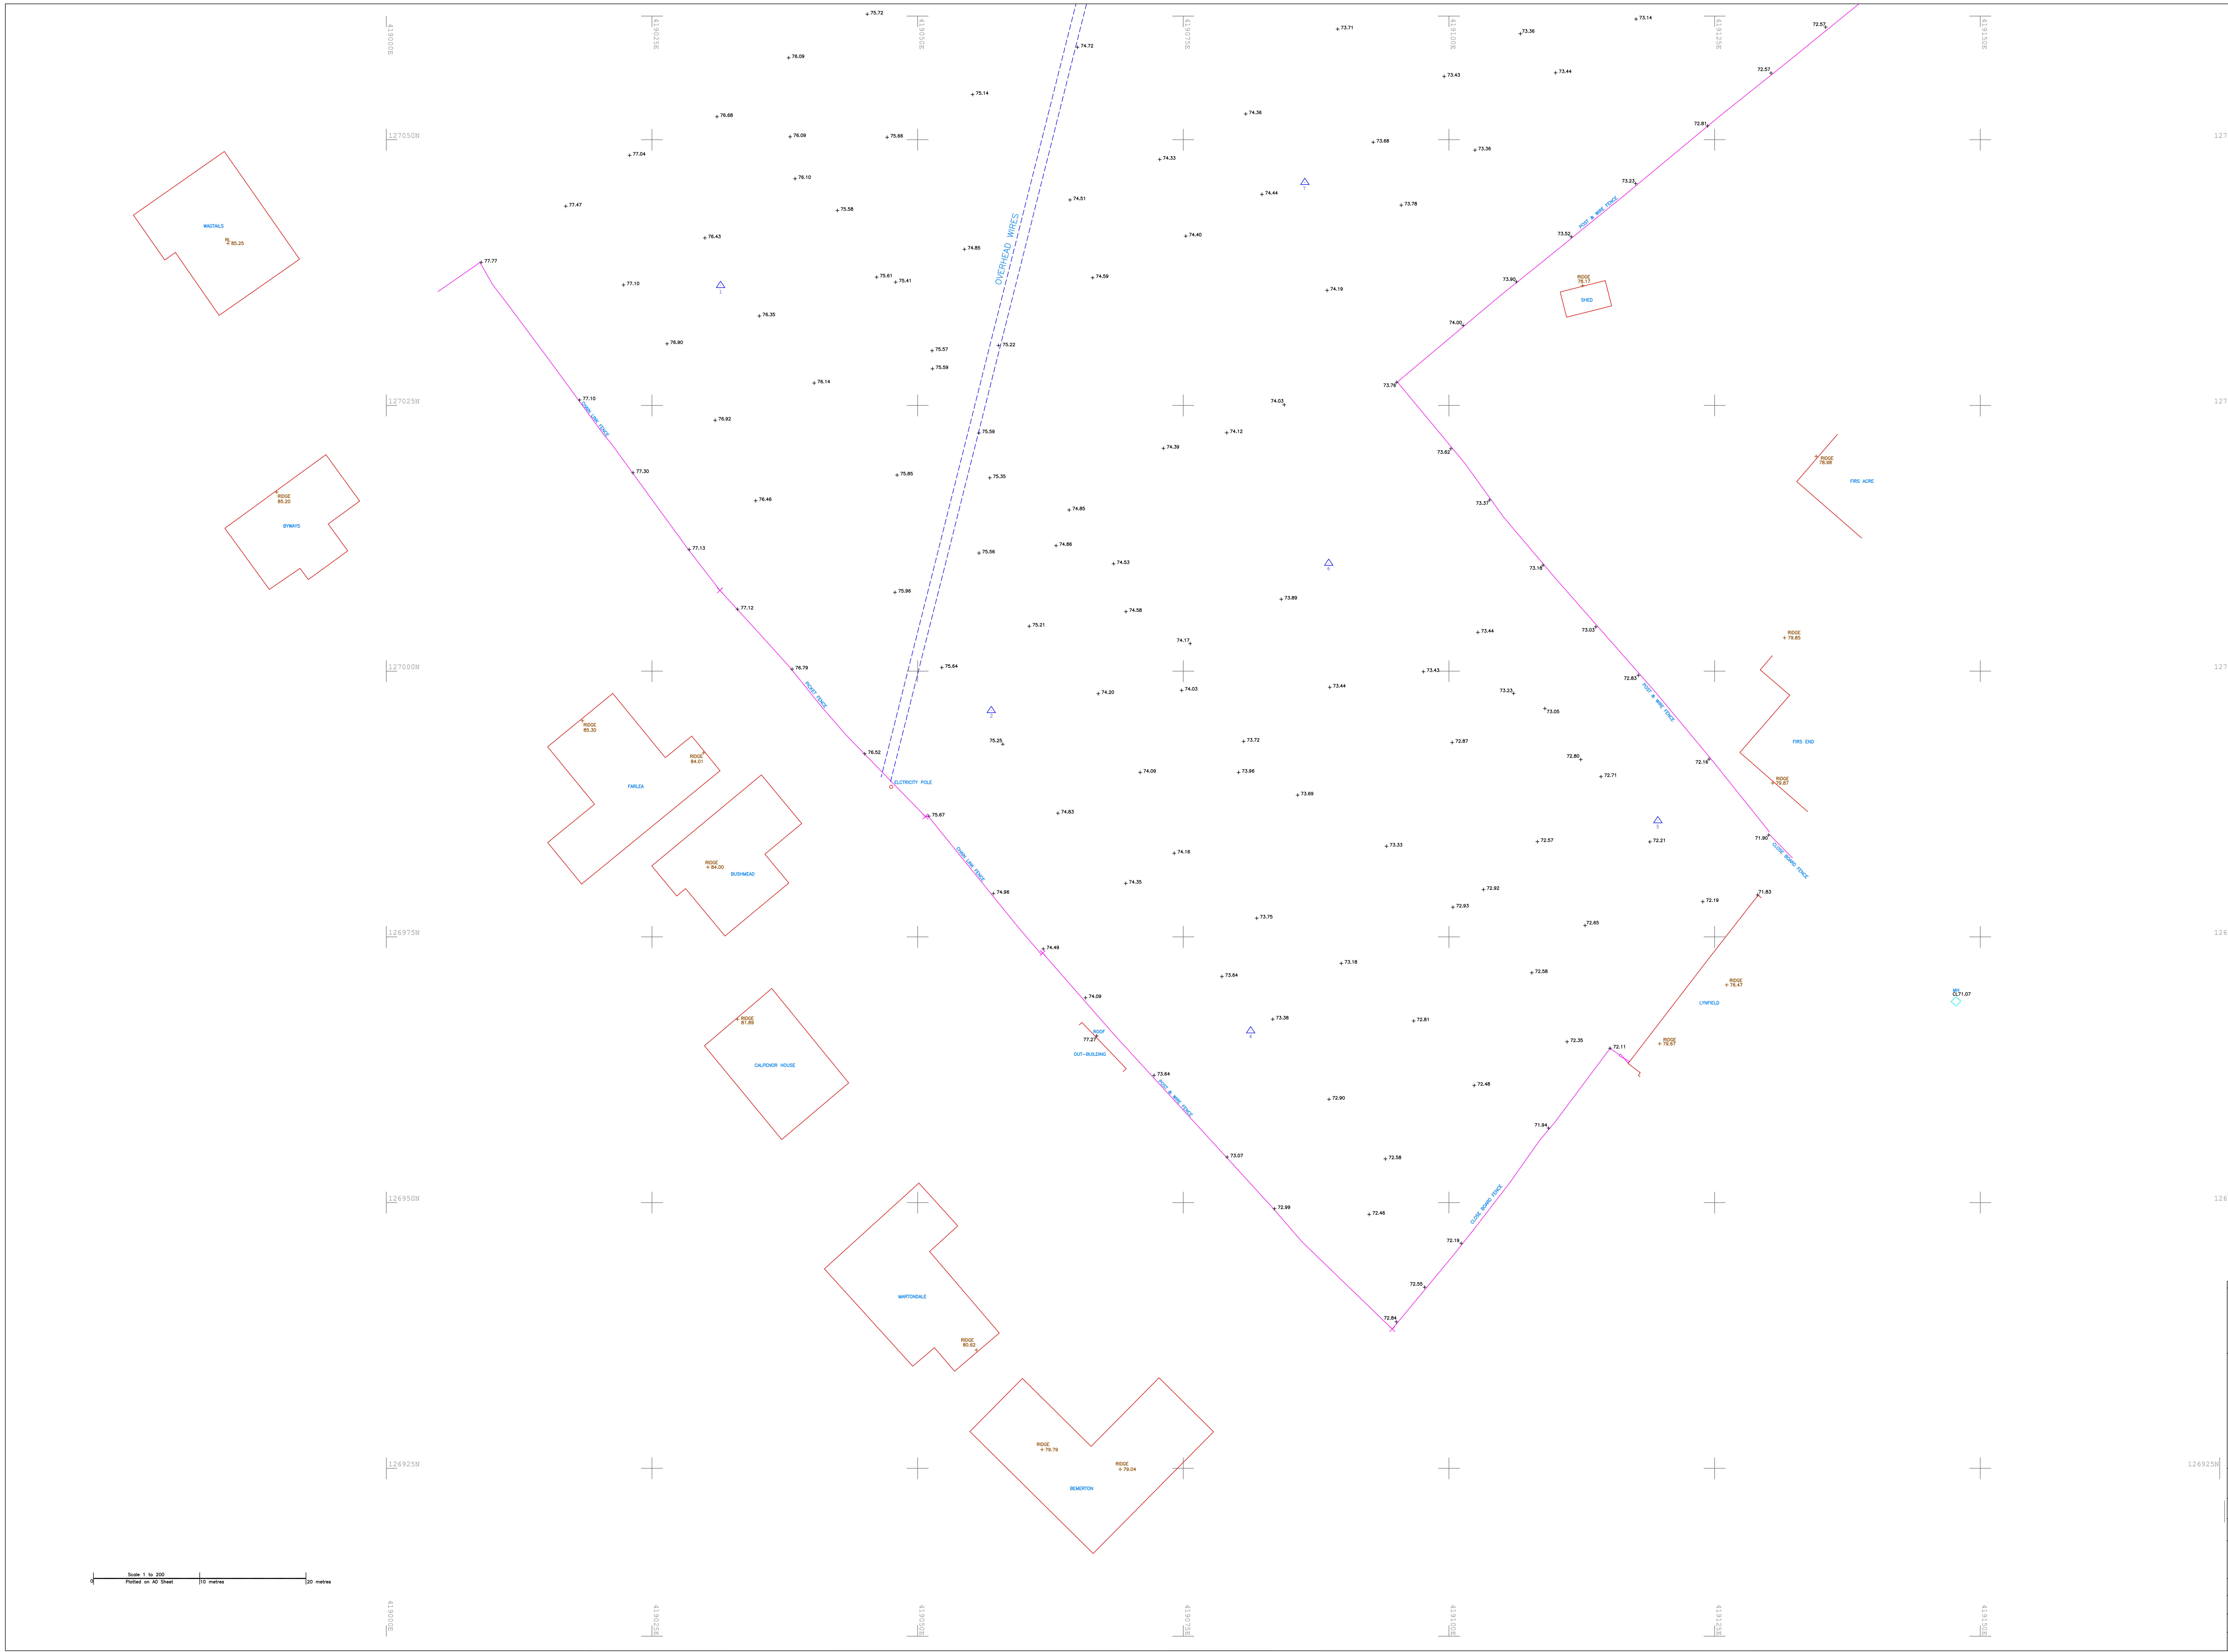

N

INDICATIVE

Rev:	Comments	By	Chkd	Date
-	-	-	-	--/--/----

RJM SURVEYS
Land & Building Surveyors

53 Blounts Court, Potterne, Devizes,
Wiltshire, SN10 5QD

rjmsurveys@icloud.com
www.rjmsurveys.com

Project Title:
Land Adjacent to:
Wagtails, Southampton Road, Alderbury
Salisbury, Wiltshire, SP5 3AF

CAD Drawing Name:
18305_Wagtails_Topo_B.dwg

Drawing Title :
Topographical Survey

Client: Twelve Fifteen Heritage Homes Ltd	Date April 2018
	Scale A0 @ 1:200

Drawn by: RC	Checked by: RC	Project Code: 18305	Revision: ---

Grid Orientation: OSGB36	Site Level Datum OS Datum

All dimensions are to be checked on site where applicable.This drawing must not be scaled, and only written dimensions should be respected. ⚠

Tree species and sizes on this drawing are not guaranteed, and if critical should be verified by an arboriculturist. Tree spreads are average about the bole, and heights are approximate at the time of the survey.