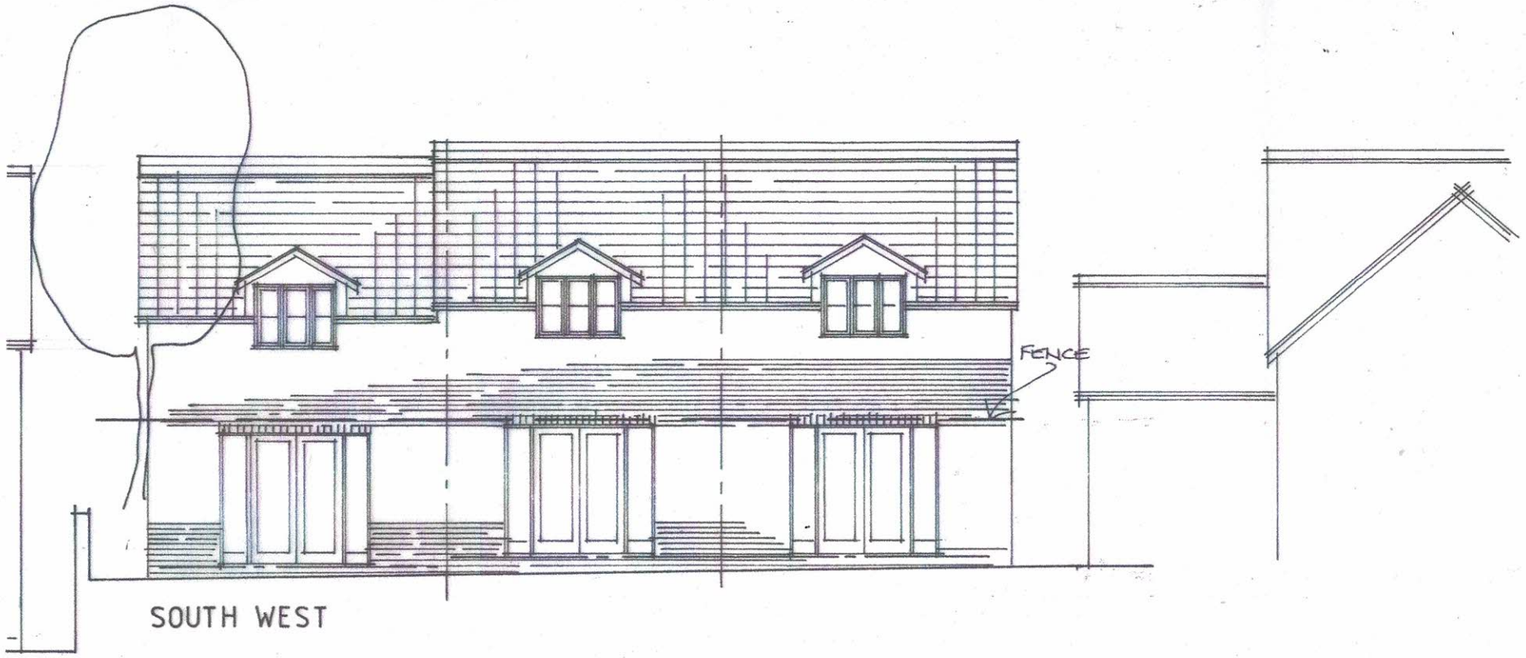

SOUTH WEST



SOUTH EAST

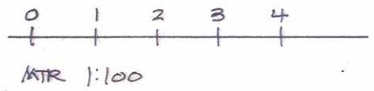

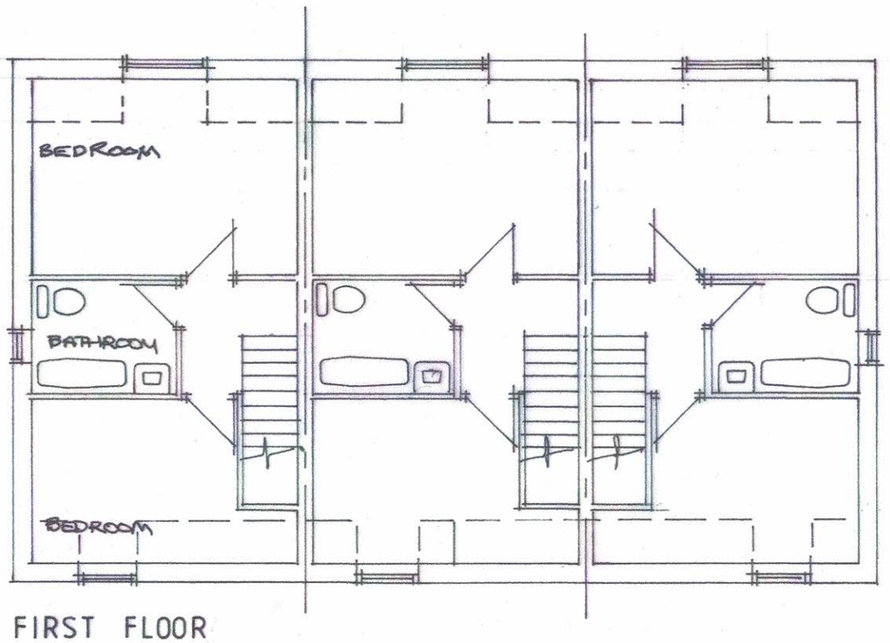

FIRST FLOOR

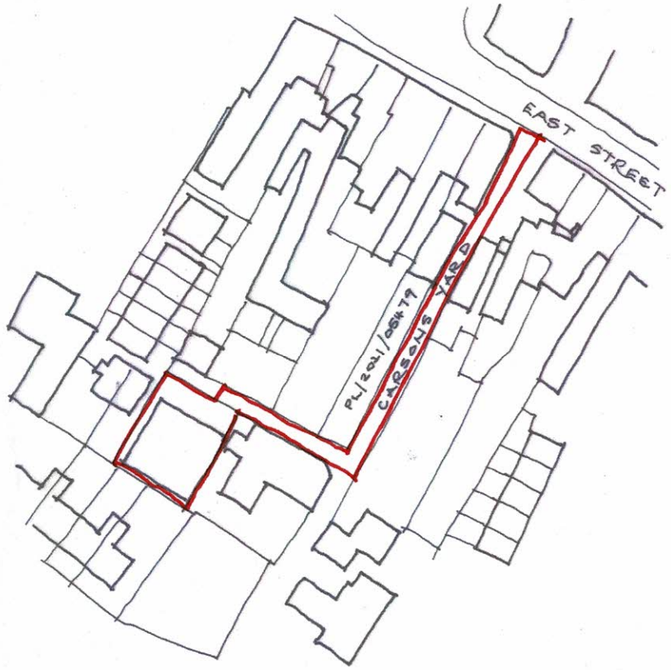

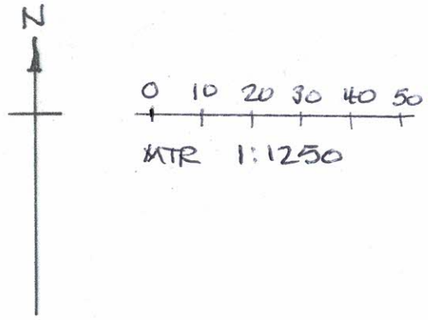

LOCATION PLAN 1:1250

PROPOSED TOWN HOUSES
UNIT ONE CARSONS YARD
WARMINSTER

MAR 2023 1:100