410810E

410820E

410830E

410840E

410850E

410860E

188750N

188740N

188730N

188720N

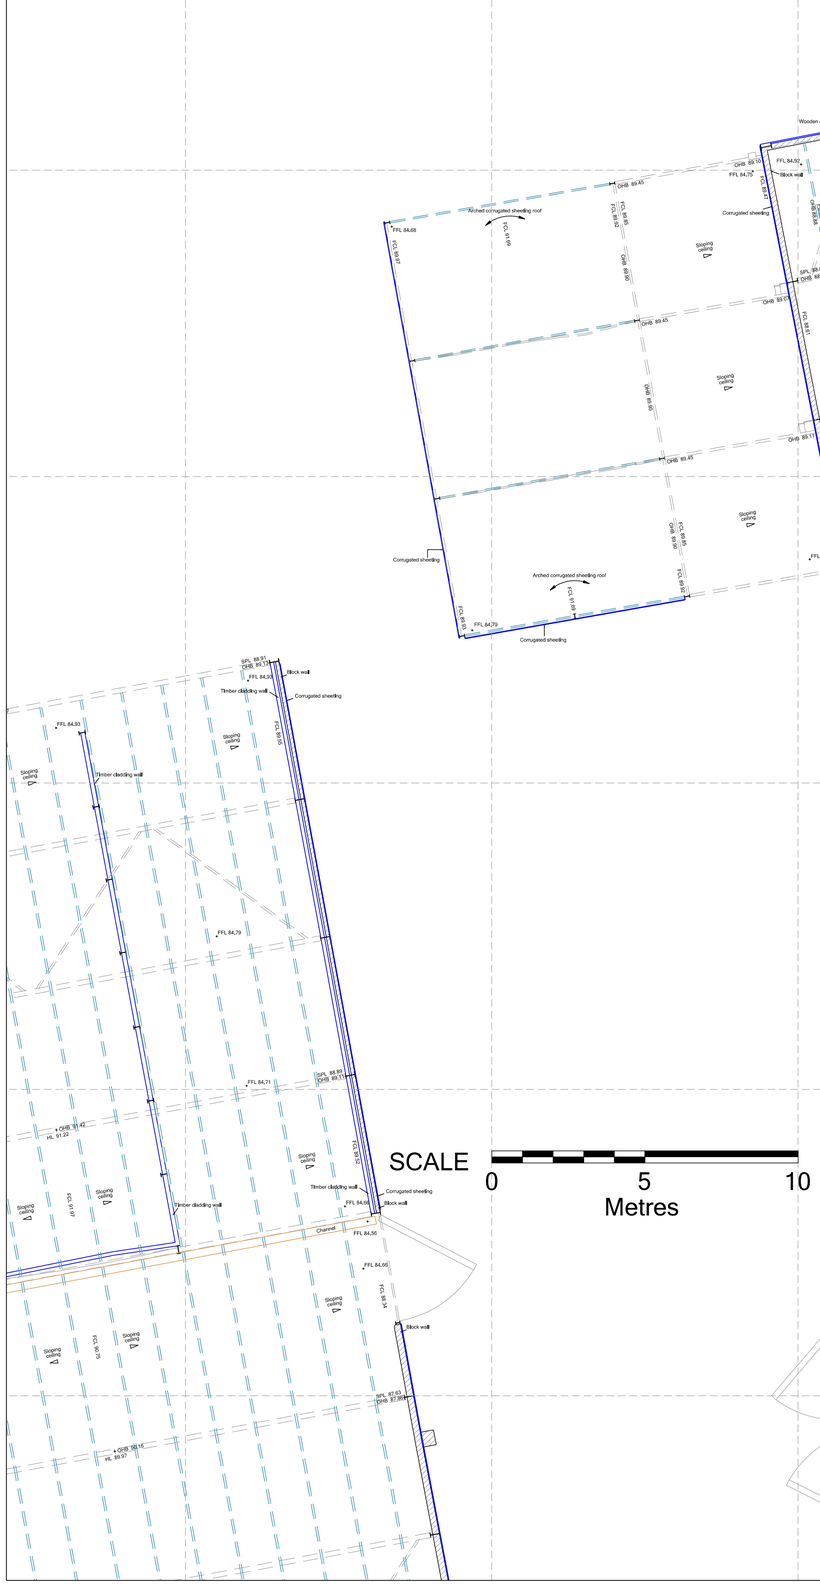

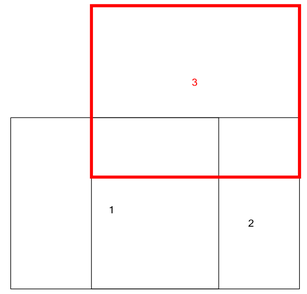

N

Grid and Levels to National Grid
Projection OSTN15 and OSGM15
Scale factor = 1

NOTES

Grid and levels are related to National Grid
OSGM15 & OSTN15
Scale Factor=1

LEGEND

CL	Cill Level
DP	Down pipe
FFL	Finished Floor Level
FCL	Finished Ceiling Level
GY	Gulley
HL	Head Level
IC	Inspection Cover
OHB	Underside Overhead Beam Level
SHL	Structural Head Level
SPL	Spring Point Level
TWL	Top of Wall Level

Brunel Surveys Ltd

UNIT 59, SHRIVENHAM HUNDRED BUSINESS PARK
WATCHFIELD, SWINDON, WILTSHIRE, SN6 8TY

EMAIL : admin@brunelsurveys.com
WEB : www.brunelsurveys.com
TEL : 01793 784700

Land, Building and Utility Surveyors

CLIENT

Presco
Kiln Lane
Swindon
SN2 2NP

JOB TITLE

Land at Pry Farm
Purton
Wiltshire
SN5 4JP

BARN FLOORPLANS

Sheet 3 of 3

REVISIONS
RevA: PJW 05.01.23 Missing MH's added

SCALE	A1 Sheet 1 to 100
DATE	Dec 2022
SURVEYED BY	PJW
DRAWN BY	SH
CHECKED BY	PJW

DRAWING No.

24955-100-03FP RevA