0cm 2cm 4cm 6cm 8cm 10cm
0m 5m 10m 150m 20m 25m

1:250 Scale Bar @ A1

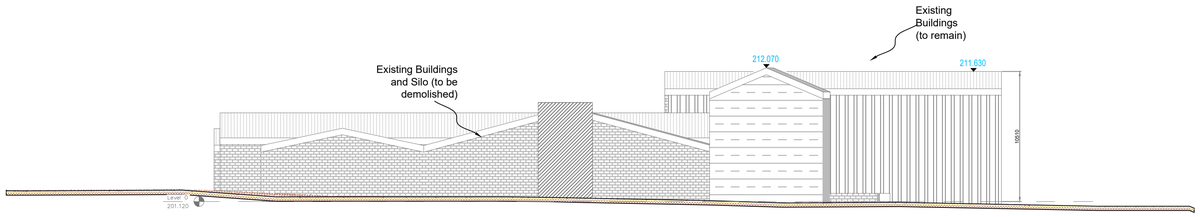

Existing view from North

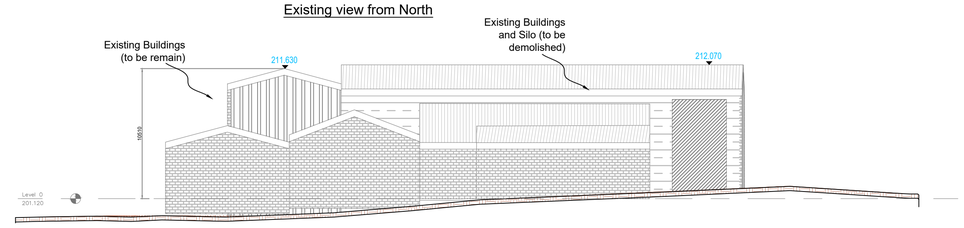

Existing view from East

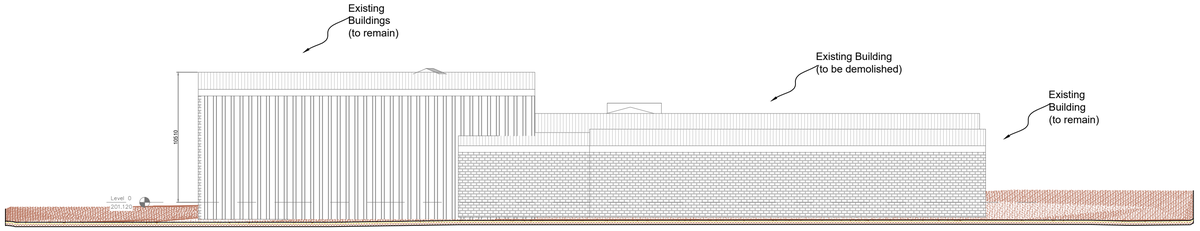

Existing view from South

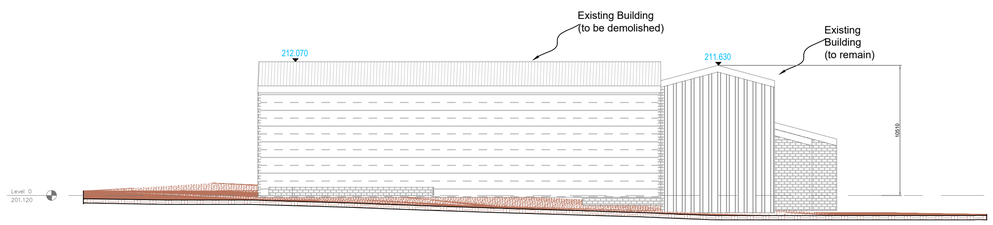

Existing view from West

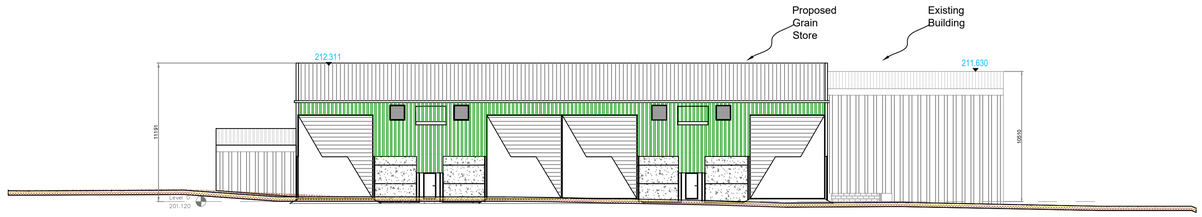

Proposed view from North

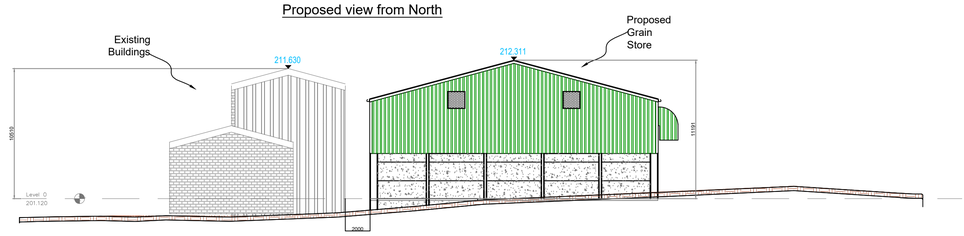

Proposed view from East

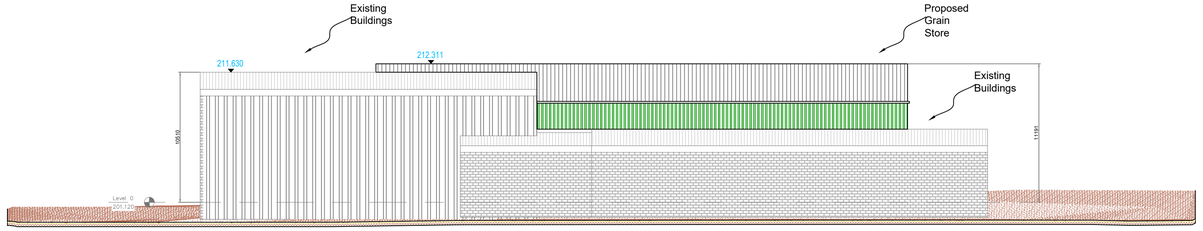

Proposed view from South

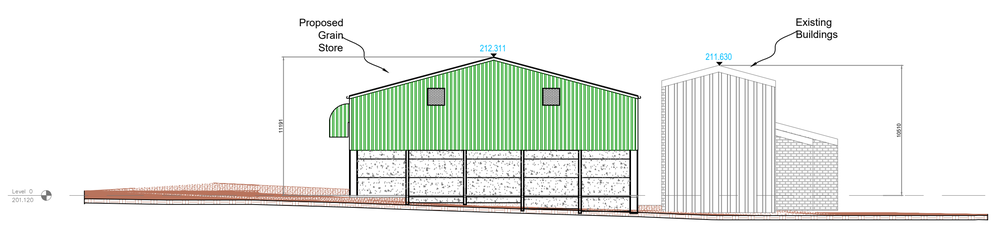

Proposed view from West

Revision	Description	Date

This drawing is the property of BK Grain Handling Engineers and must not be copied or disclosed to third parties, except on the order of, or with the permission of BK Grain Handling Engineers and is subject to their recall.

Enclosure to .....

Proposed Grain Store (Scheme E)

- Context Plan -

CUSTOMER

Tinkerbarn Farm
Hosier Brothers Ltd
Waglands Farm
Collingbourne Kingston
Marlborough, SN8 3SE.

Grain Handling Engineers
Specialist in Grain Handling and Milling Equipment
Tel: (01488) 684154
Fax: (01488) 684455
E-mail: info@bkgrain.co.uk
Littlecote Road
Froxfield
Nr Marlborough
Wiltshire
SN8 3JY

SCALE 1:250 on A1 (Original Scale Reduced to A3)

DRAWING No. BK-2372P-4

DATE 16/06/2023

DRG BY R.Dobson

CKD BY B.Bird