
ob **Deer larder - Cuttice**


X Door Frame - D1 (Supply 30 x 10 external trims. NOTE-12 mm Slenderpane only comes in toughened not laminated. Plant on bars and beaded.)

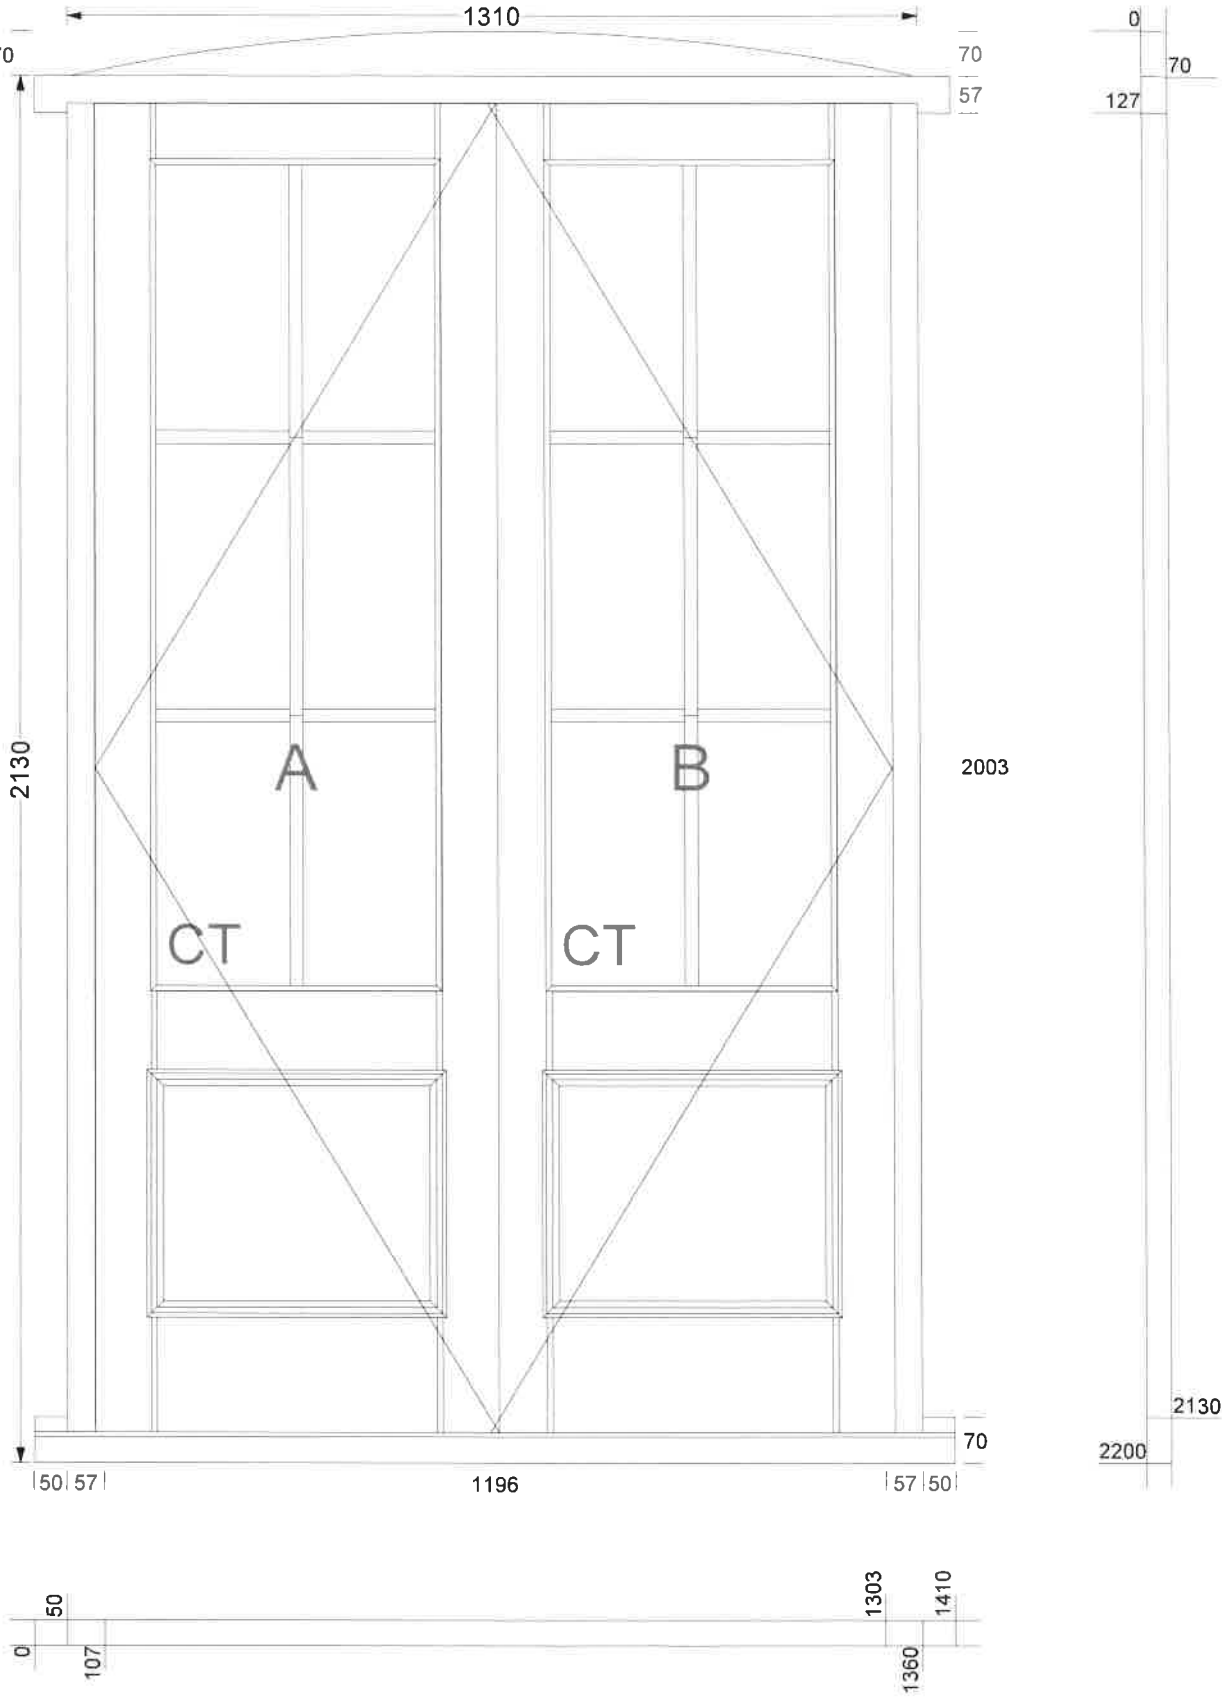


Scale 1:10


Key: CF Clear Float
CT Clear Toughened


1
oor Left Hung

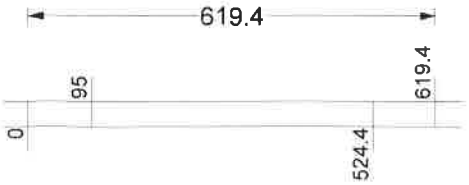

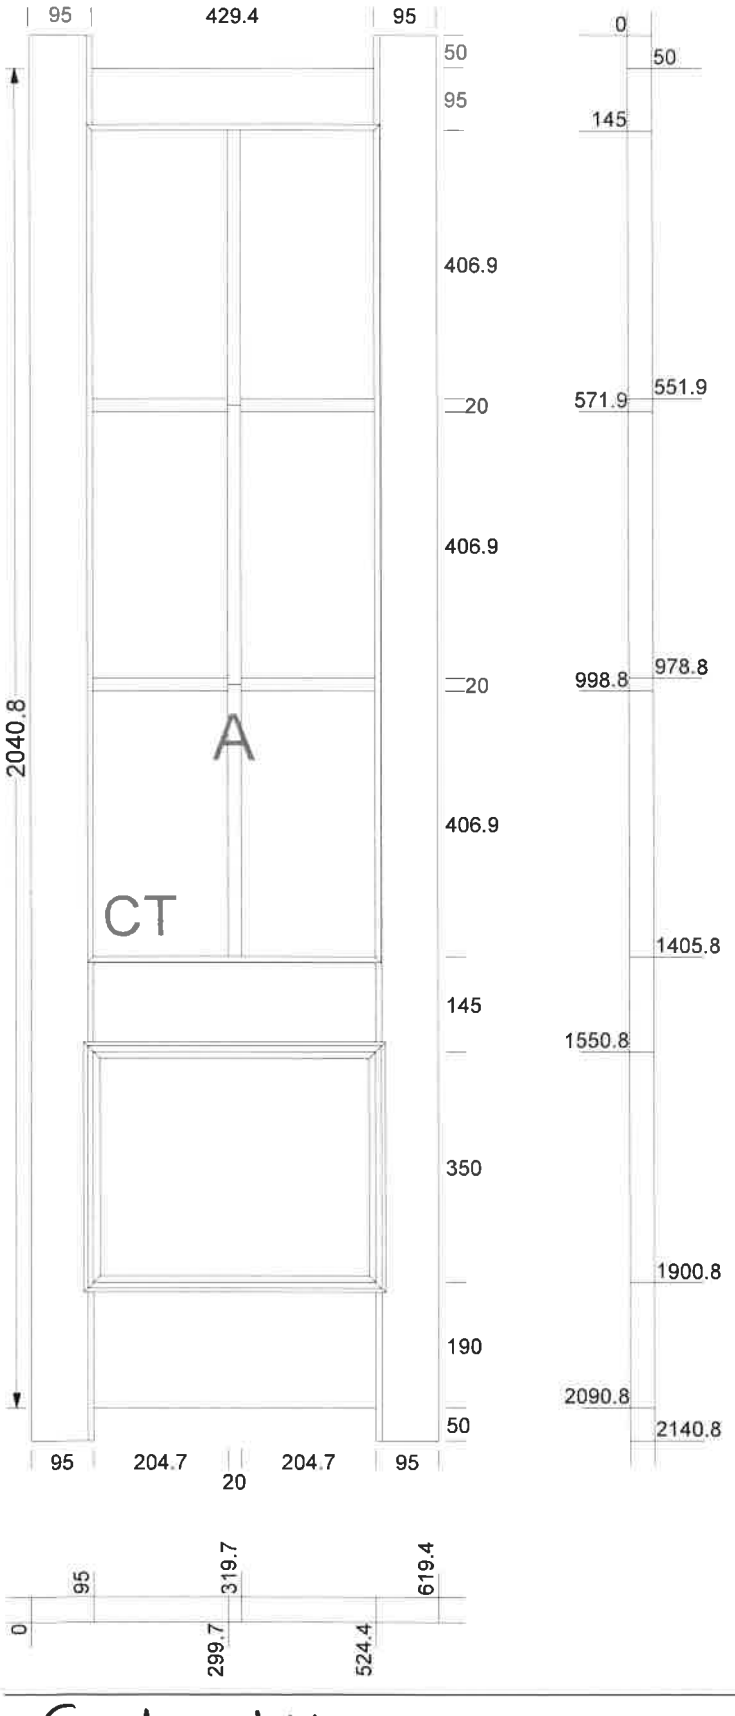

D1
Door Right Hung

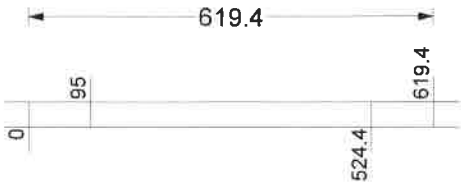


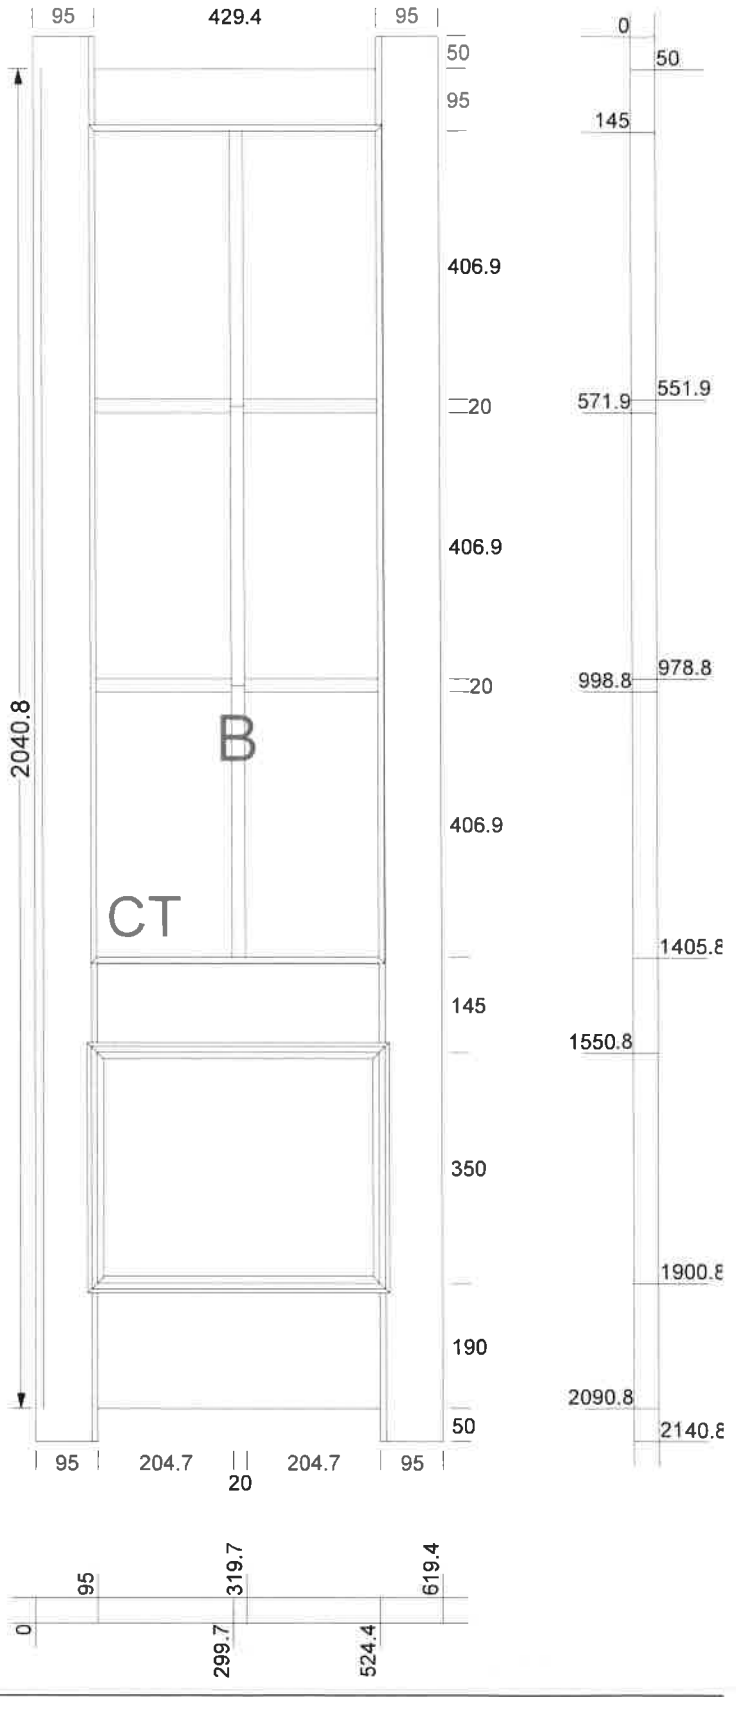


Scale 1:10

s Key: CF Clear Float
CT Clear Toughened

X Window - G/F (Flush cill. NOTE-12 mm Slenderpane only comes in toughened not laminated. Plant on bars and beaded.)

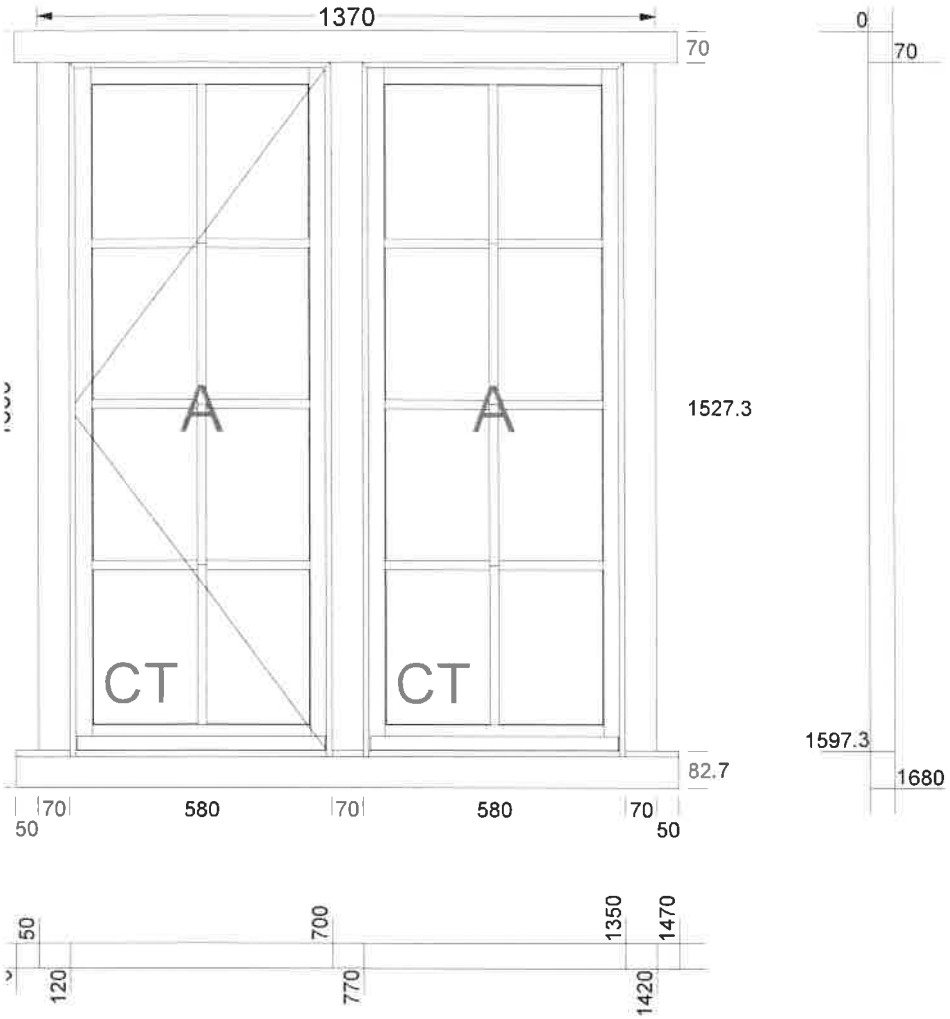


G/F
Screen Casement Fixed, Screen Casement Left Hung

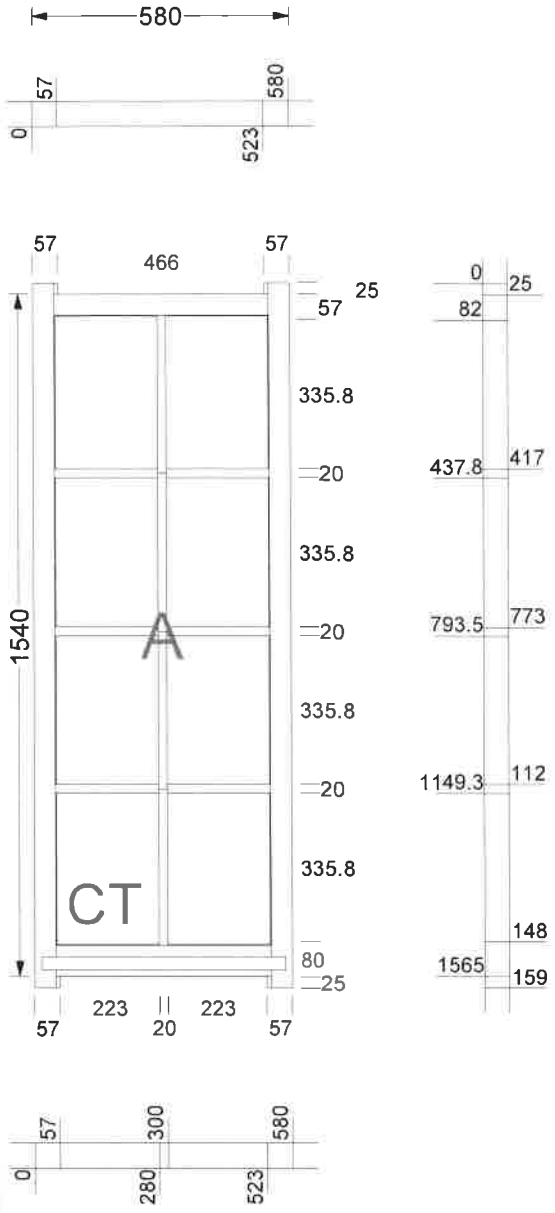

Scale 1:10

:s Key: CF Clear Float
CT Clear Toughened

X Window - 1ST FL (Flush cill. NOTE-12 mm Slenderpane only comes in toughened not laminated. Plant on bars and beaded.)

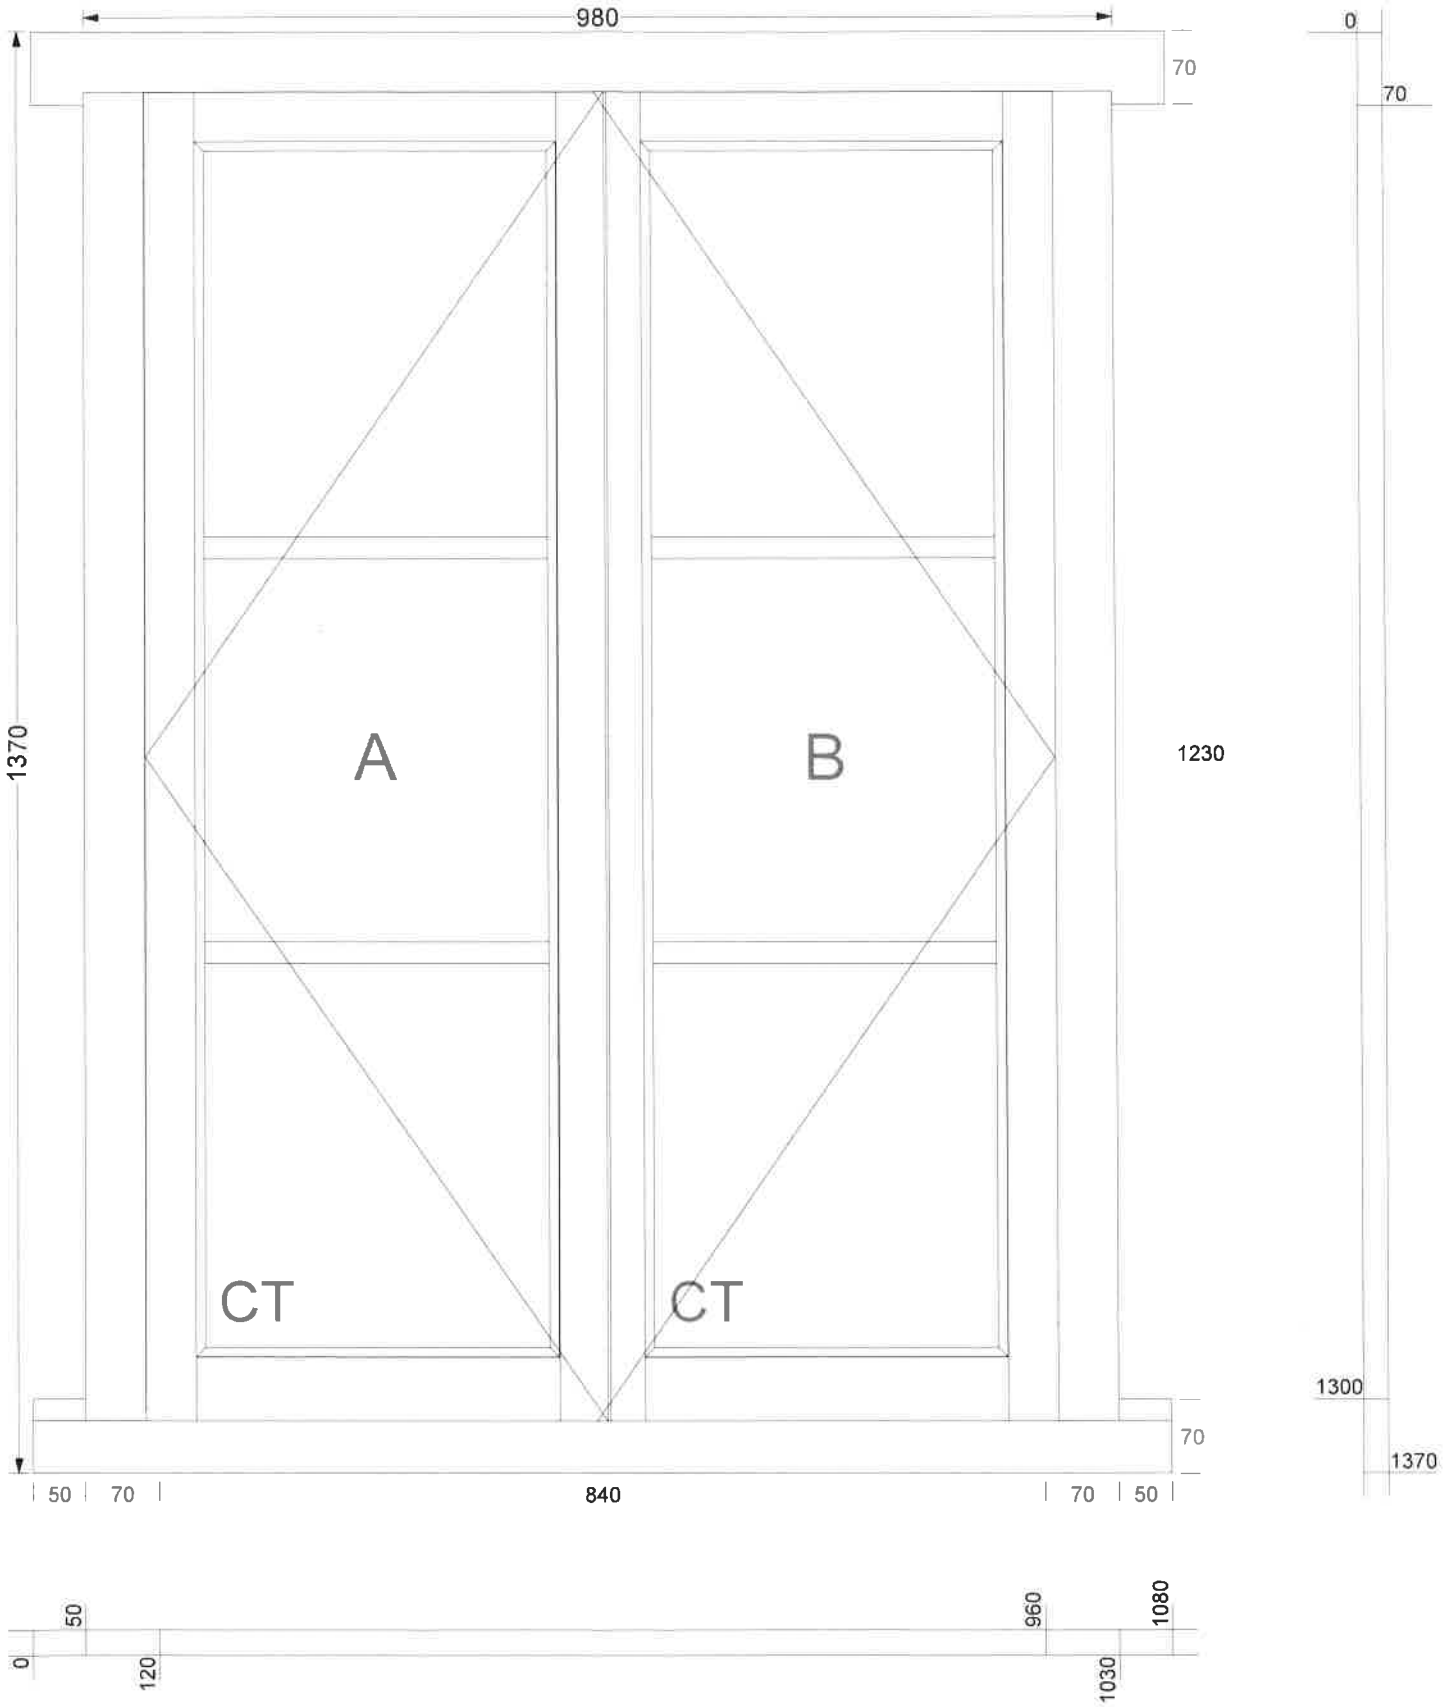


Scale 1:10

s Key: CF Clear Float
CT Clear Toughened


ST FL

creen Casement Left Hung

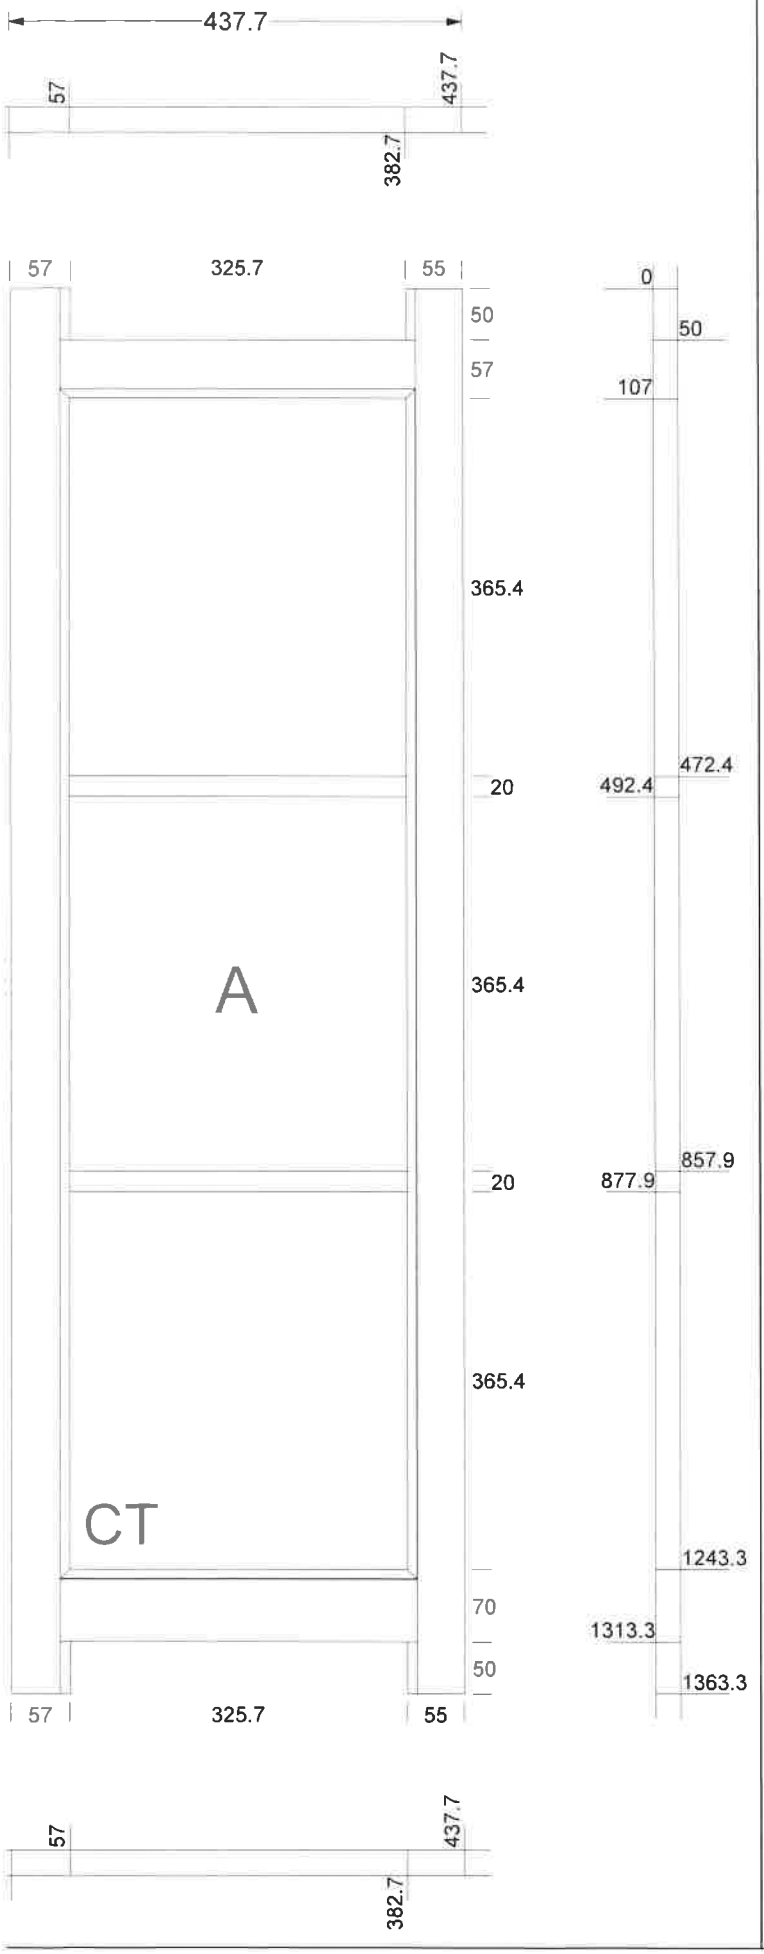

1ST FL

Screen Casement Right Hung

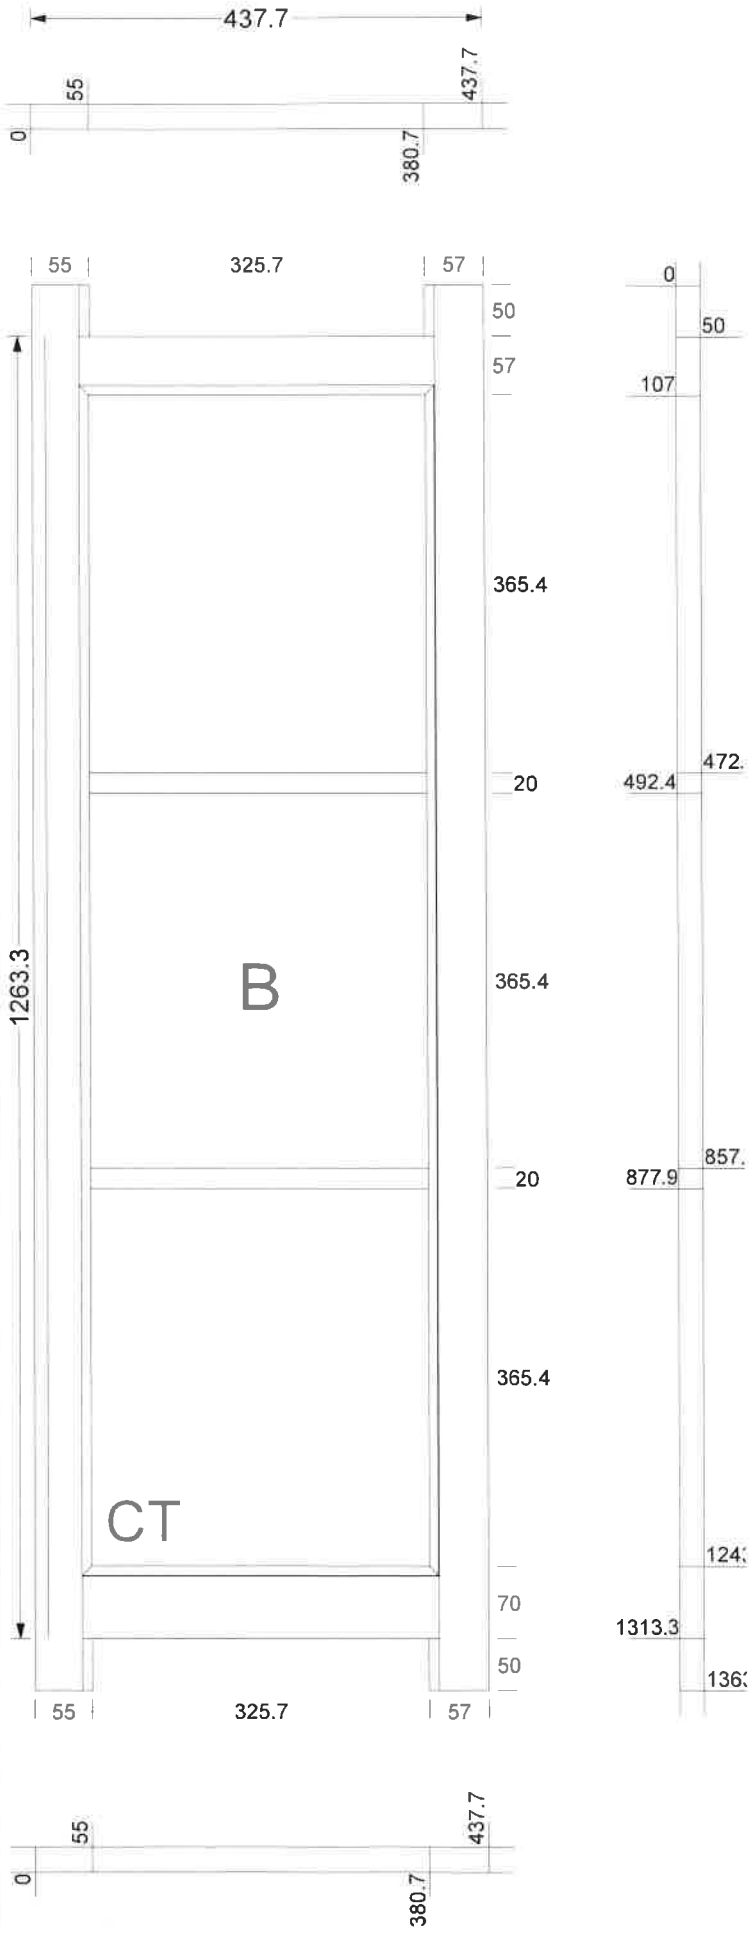

Scale 1:10

s Key: CF Clear Float
CT Clear Toughened