
Churchview Joinery Ltd

Large Drawings with Setting Out

Client **Rushmore Estate (Jon Hayter)**

Job **Deer larder - Cuttice**


1 X Door Frame - D1 (Supply 30 x 10 external trims. NOTE-12 mm Slenderpane only comes in toughened not laminated. Plant on bars and beaded.)

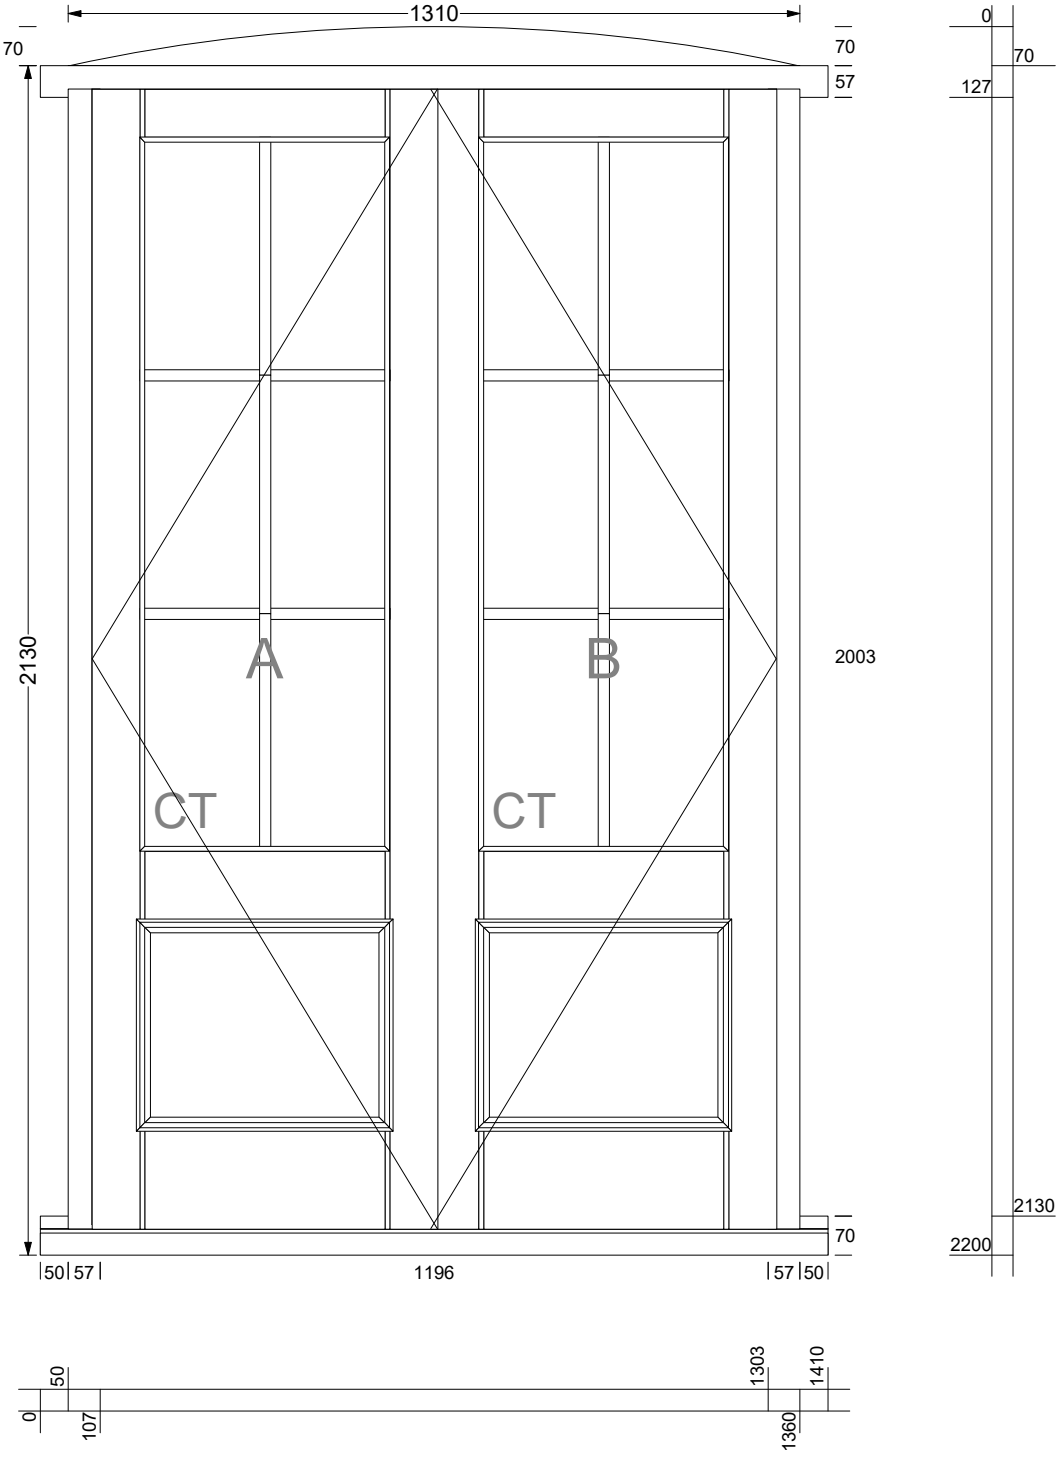


Glass Key: CF Clear Float
CT Clear Toughened
OBF Obscured Float
OBT Obscured Toughened

Large Drawings with Setting Out

D1
Door Left Hung

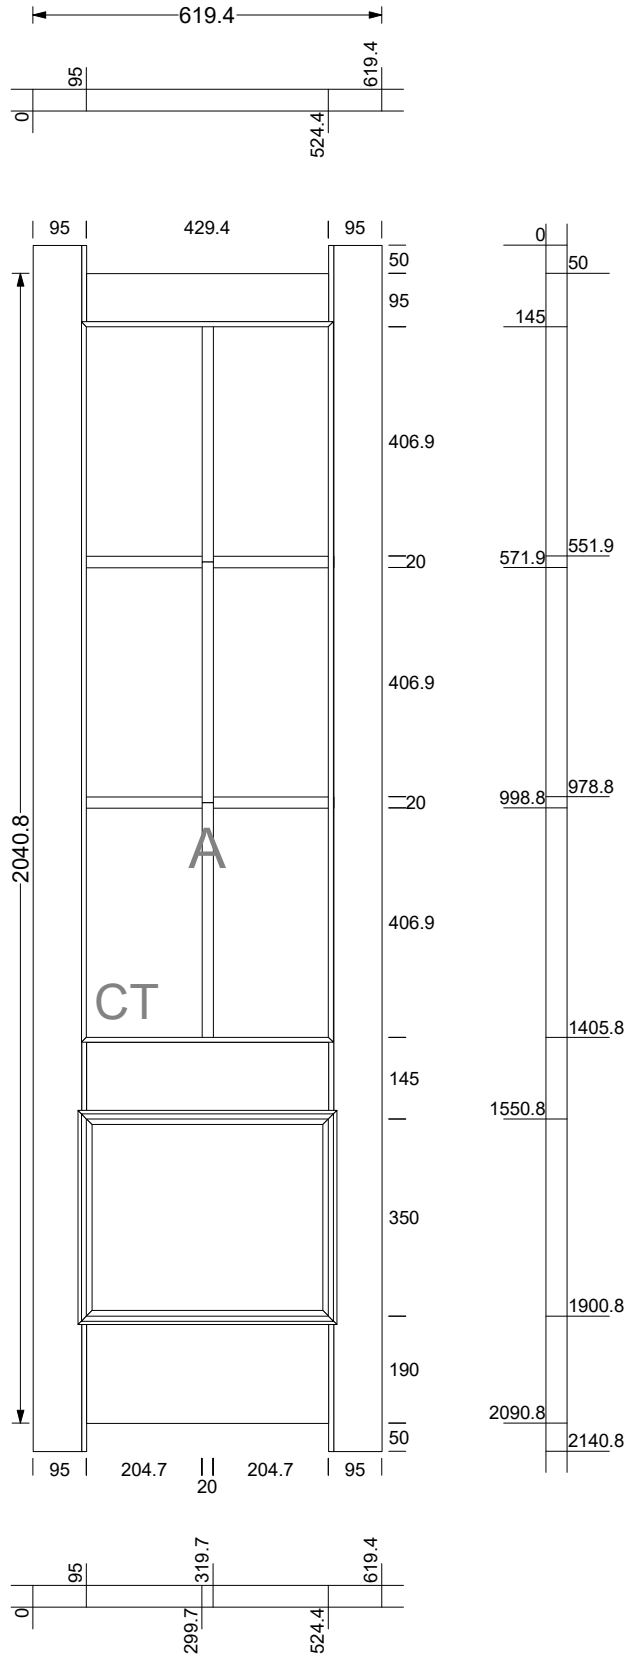


D1
Door Right Hung

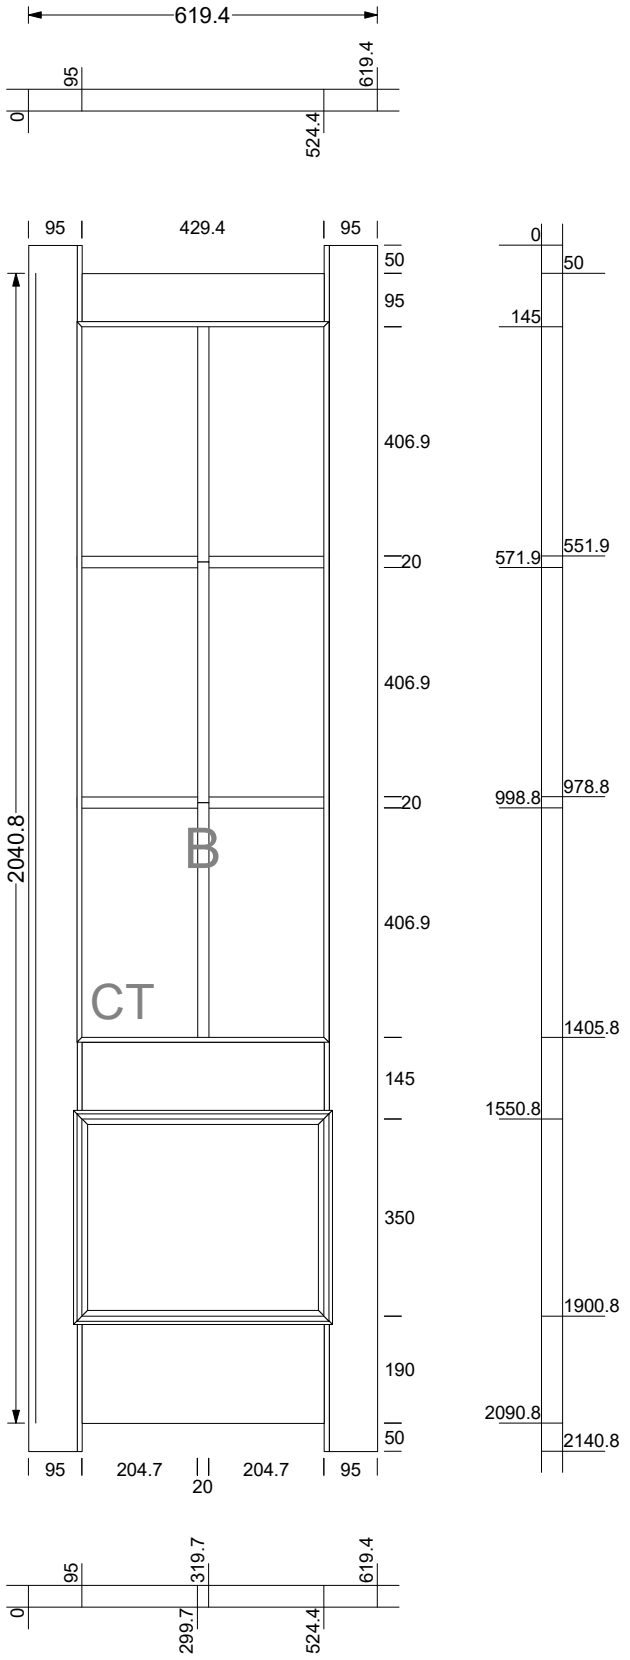


Glass Key: CF Clear Float
CT Clear Toughened
OBF Obscured Float
OBT Obscured Toughened

2 X Window - G/F (Flush cill. NOTE-12 mm Slenderpane only comes in toughened not laminated. Plant on bars and beaded.)

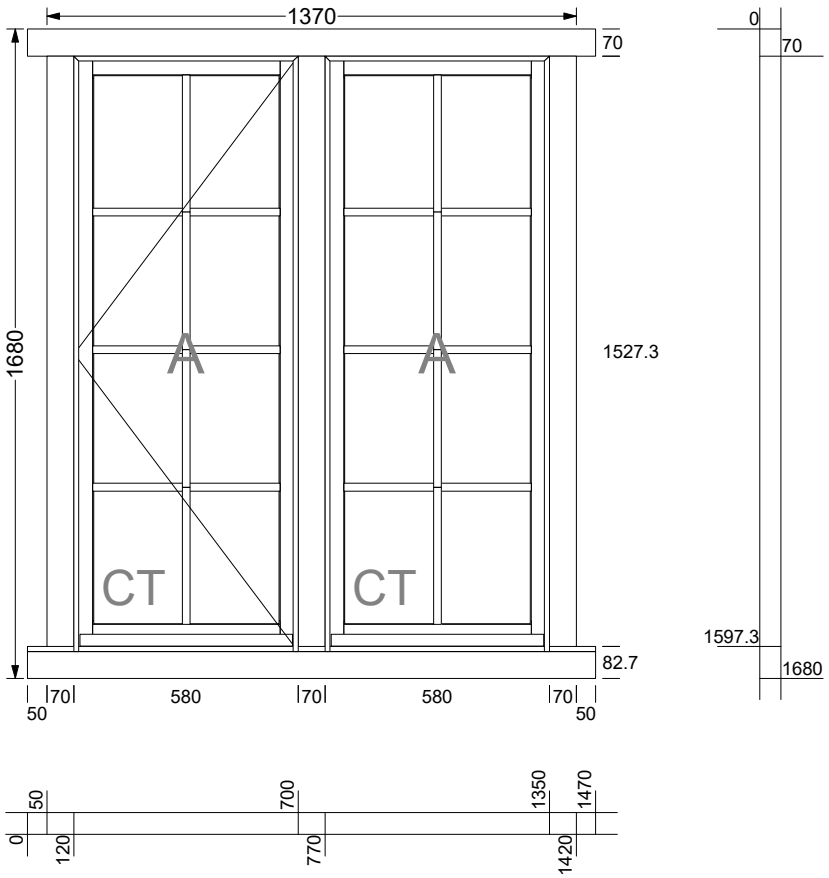


G/F
Screen Casement Fixed, Screen Casement Left Hung

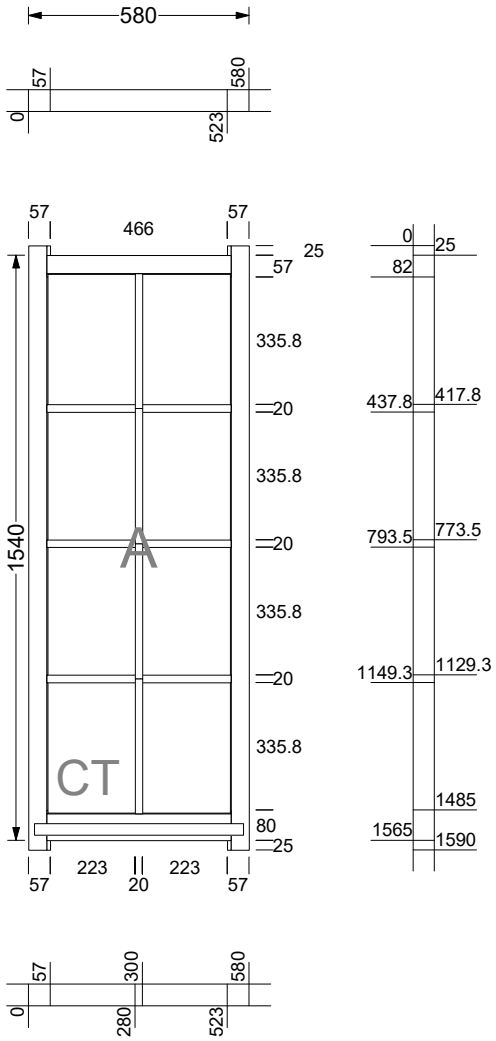

Glass Key: CF Clear Float
CT Clear Toughened
OBF Obscured Float
OBT Obscured Toughened


2 X Window - 1ST FL (Flush cill. NOTE-12 mm Slenderpane only comes in toughened not laminated. Plant on bars and beaded.)

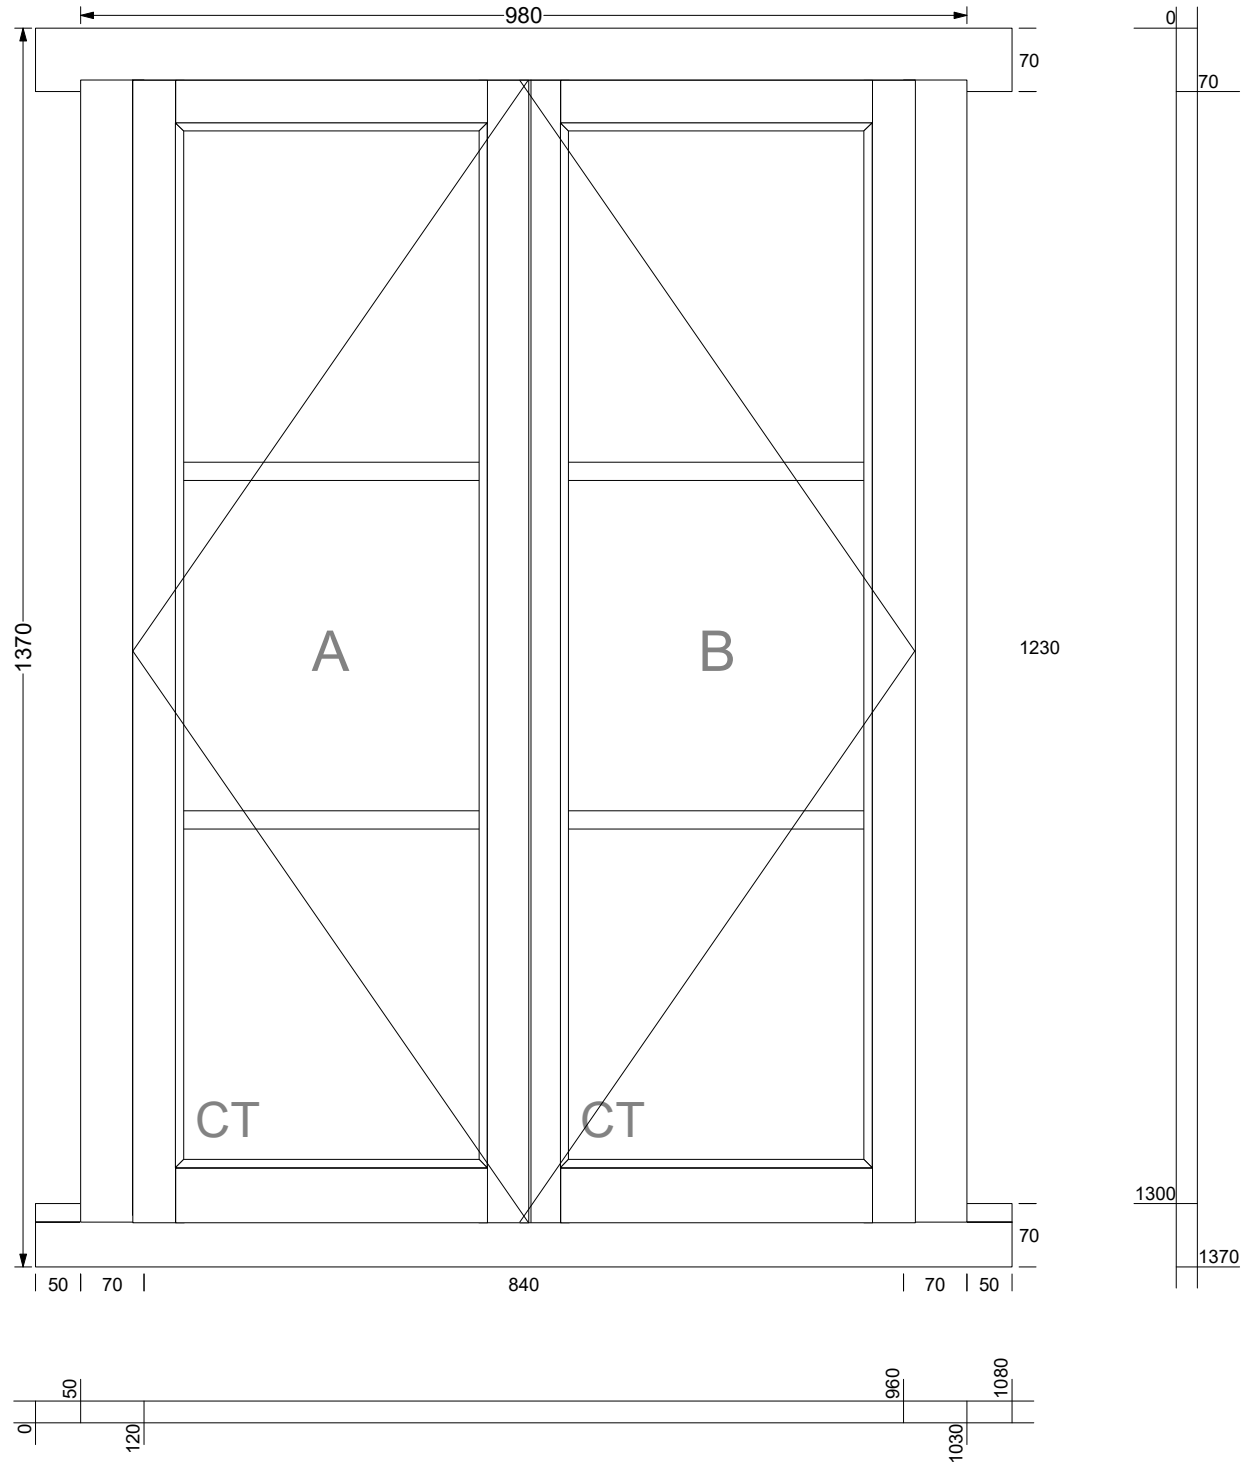


Glass Key: CF Clear Float
CT Clear Toughened
OBF Obscured Float
OBT Obscured Toughened

Large Drawings with Setting Out

1ST FL
Screen Casement Left Hung

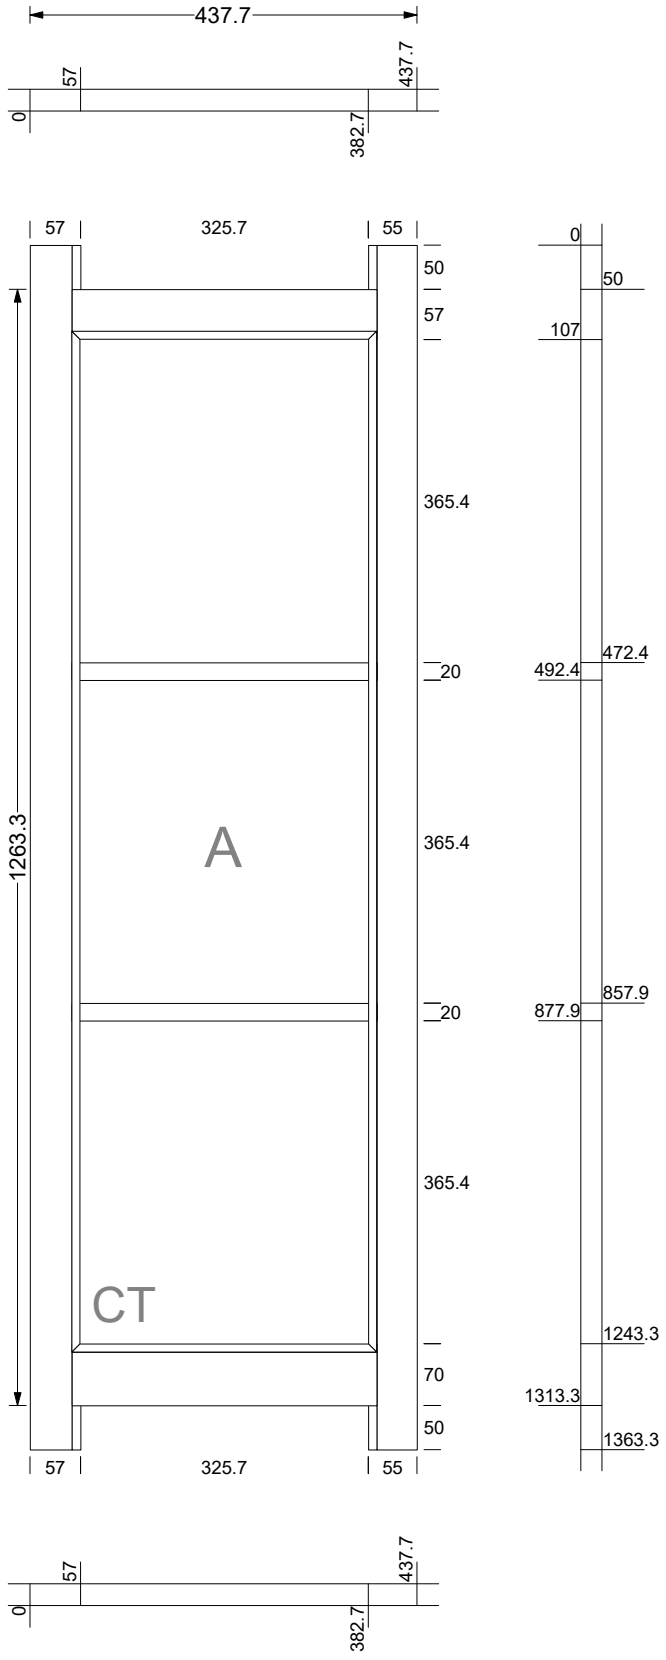

1ST FL
Screen Casement Right Hung

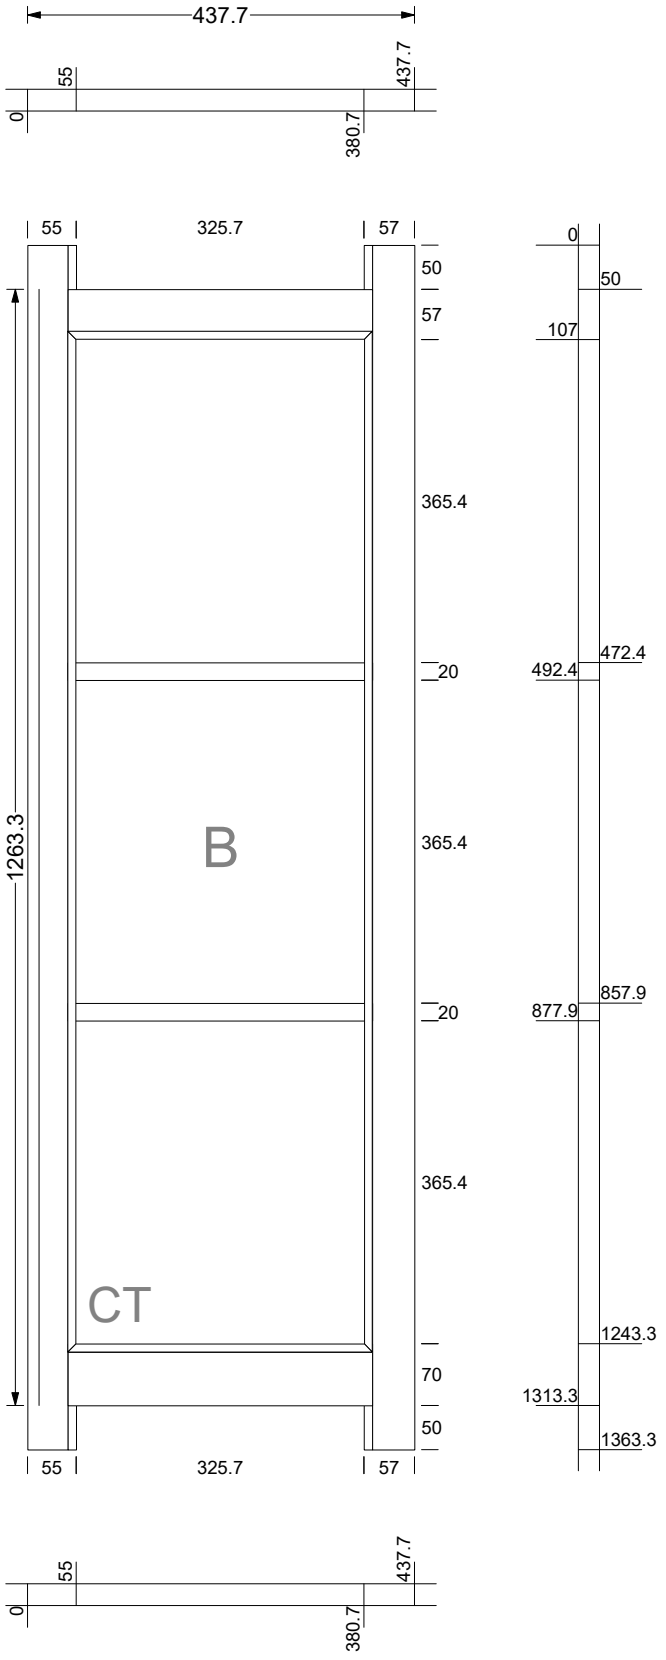

Glass Key: CF Clear Float
CT Clear Toughened
OBF Obscured Float
OBT Obscured Toughened