

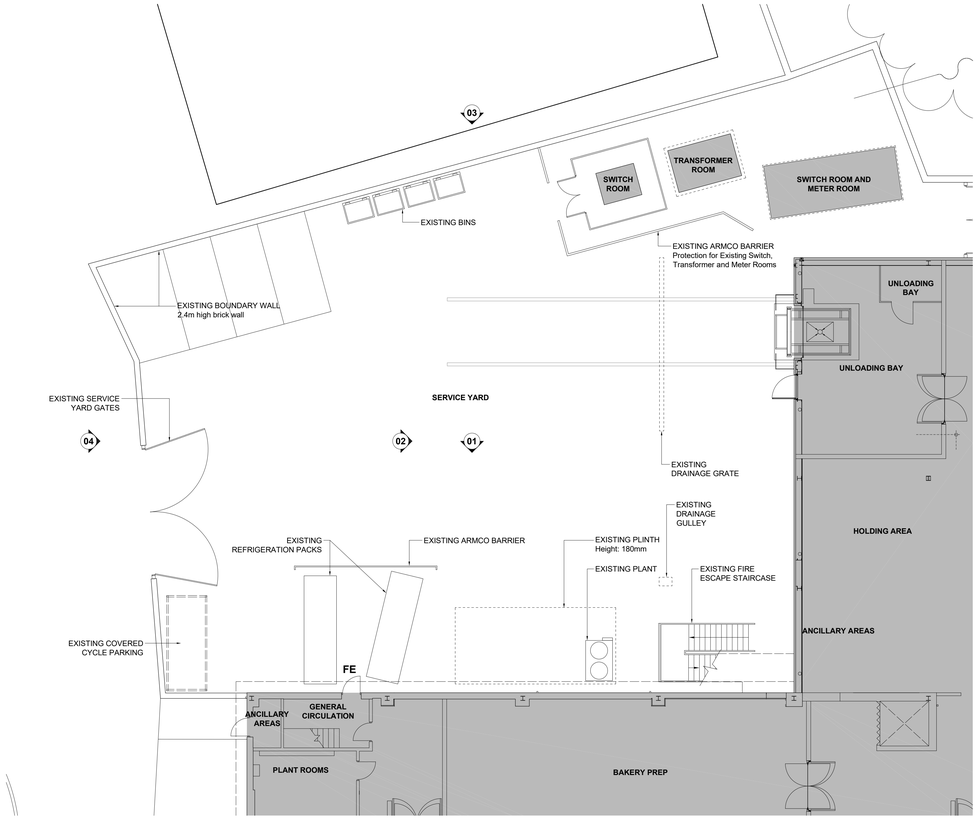



GF **SERVICE YARD PLAN**
1:100 @ A0

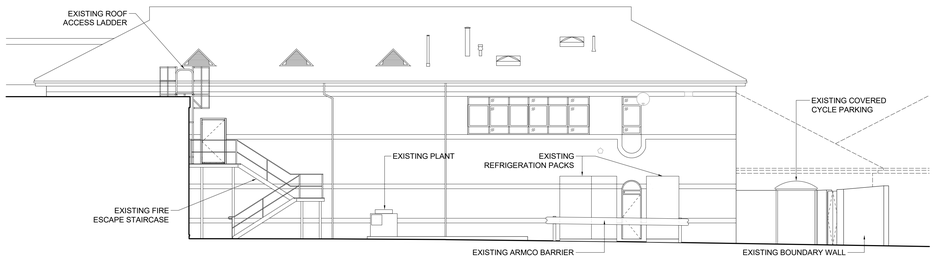


01 **SOUTH EAST ELEVATION (SERVICE YARD)**
1:100 @ A0

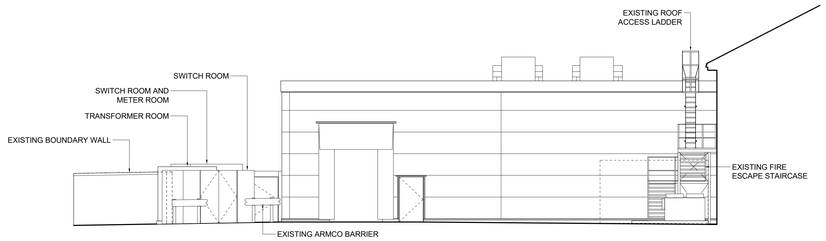

02 **NORTH EAST ELEVATION (SERVICE YARD)**
1:100 @ A0

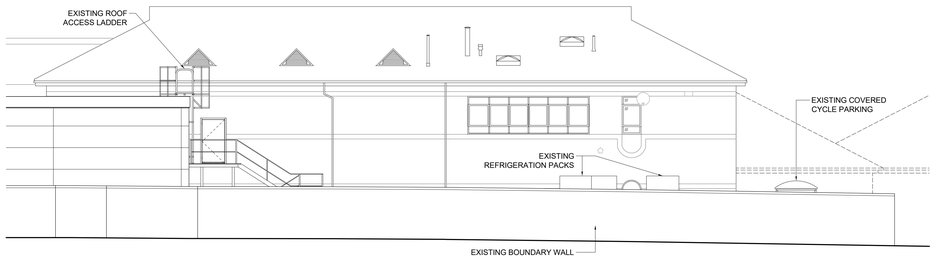

03 **SOUTH EAST ELEVATION (ADJACENT RETAIL UNIT)**
1:100 @ A0

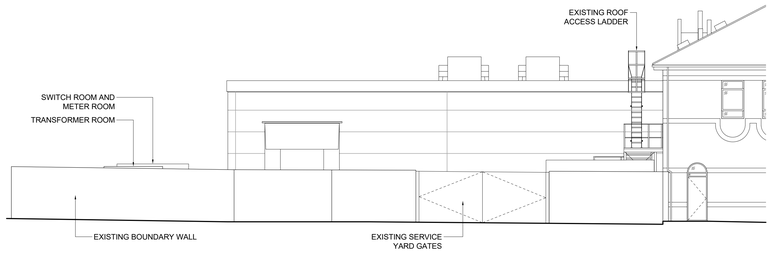

04 **NORTH EAST ELEVATION (ROWDEN LN)**
1:100 @ A0

NOTES

N

0m 2 4 6 8 10
1:100

THIS DRAWING CONSISTS OF THE FOLLOWING DATA:

SAINSBURY'S SUPERMARKET LTD
As-Built drawing 2292_XXXX Existing Ground Floor Store Plan, Rev '-', dated 17/01/2022.

SPACE
As-Built drawing E0179-R6, Rev 'C', dated 18/02/2008.

CHQ
Drawing DR-A-0251 Existing Site Plan, Rev '-', dated 17/01/2022.

As-Built drawing 103 Proposed External Elevations, Rev 'D', dated 21/02/2008.

GARY GABRIEL ASSOCIATES
Drawing SK 100 Swept Path Analysis for Articulated Vehicle, Rev 'P1', dated 06/11/2007.

ORDNANCE SURVEY
Crown copyright; all rights reserved; licence number 100020449.

REVISION: 1 BY: SAF CHECKED: MJS DATE: 27/02/2023
Initial issue

STATUS
S4a | FOR PLANNING

CLIENT
Sainsbury's

PROJECT
2143
BRADFORD-ON-AVON

TITLE
EXISTING SERVICE YARD PLAN

Hadfield Cawkwell Davidson
Broomgrove Lodge, 13 Broomgrove Rd, Sheffield, S10 2LZ T 0114 266 8181 www.hcd.co.uk

HCD PROJECT NO. 2022-076 | SCALE 1:100 @ A0 | REV. 1

PROJECT NO. 2292_0194 | ORIGINATOR HCD | VOLUME Z07 | LEVEL ZZ | TYPE DR | ROLE / NUMBER A-9010

S:\Architecture\2022-076\Drawings\DR - Plotsheets\DR-A-9010 - Existing Service Yard Plan.dwg | © HCD