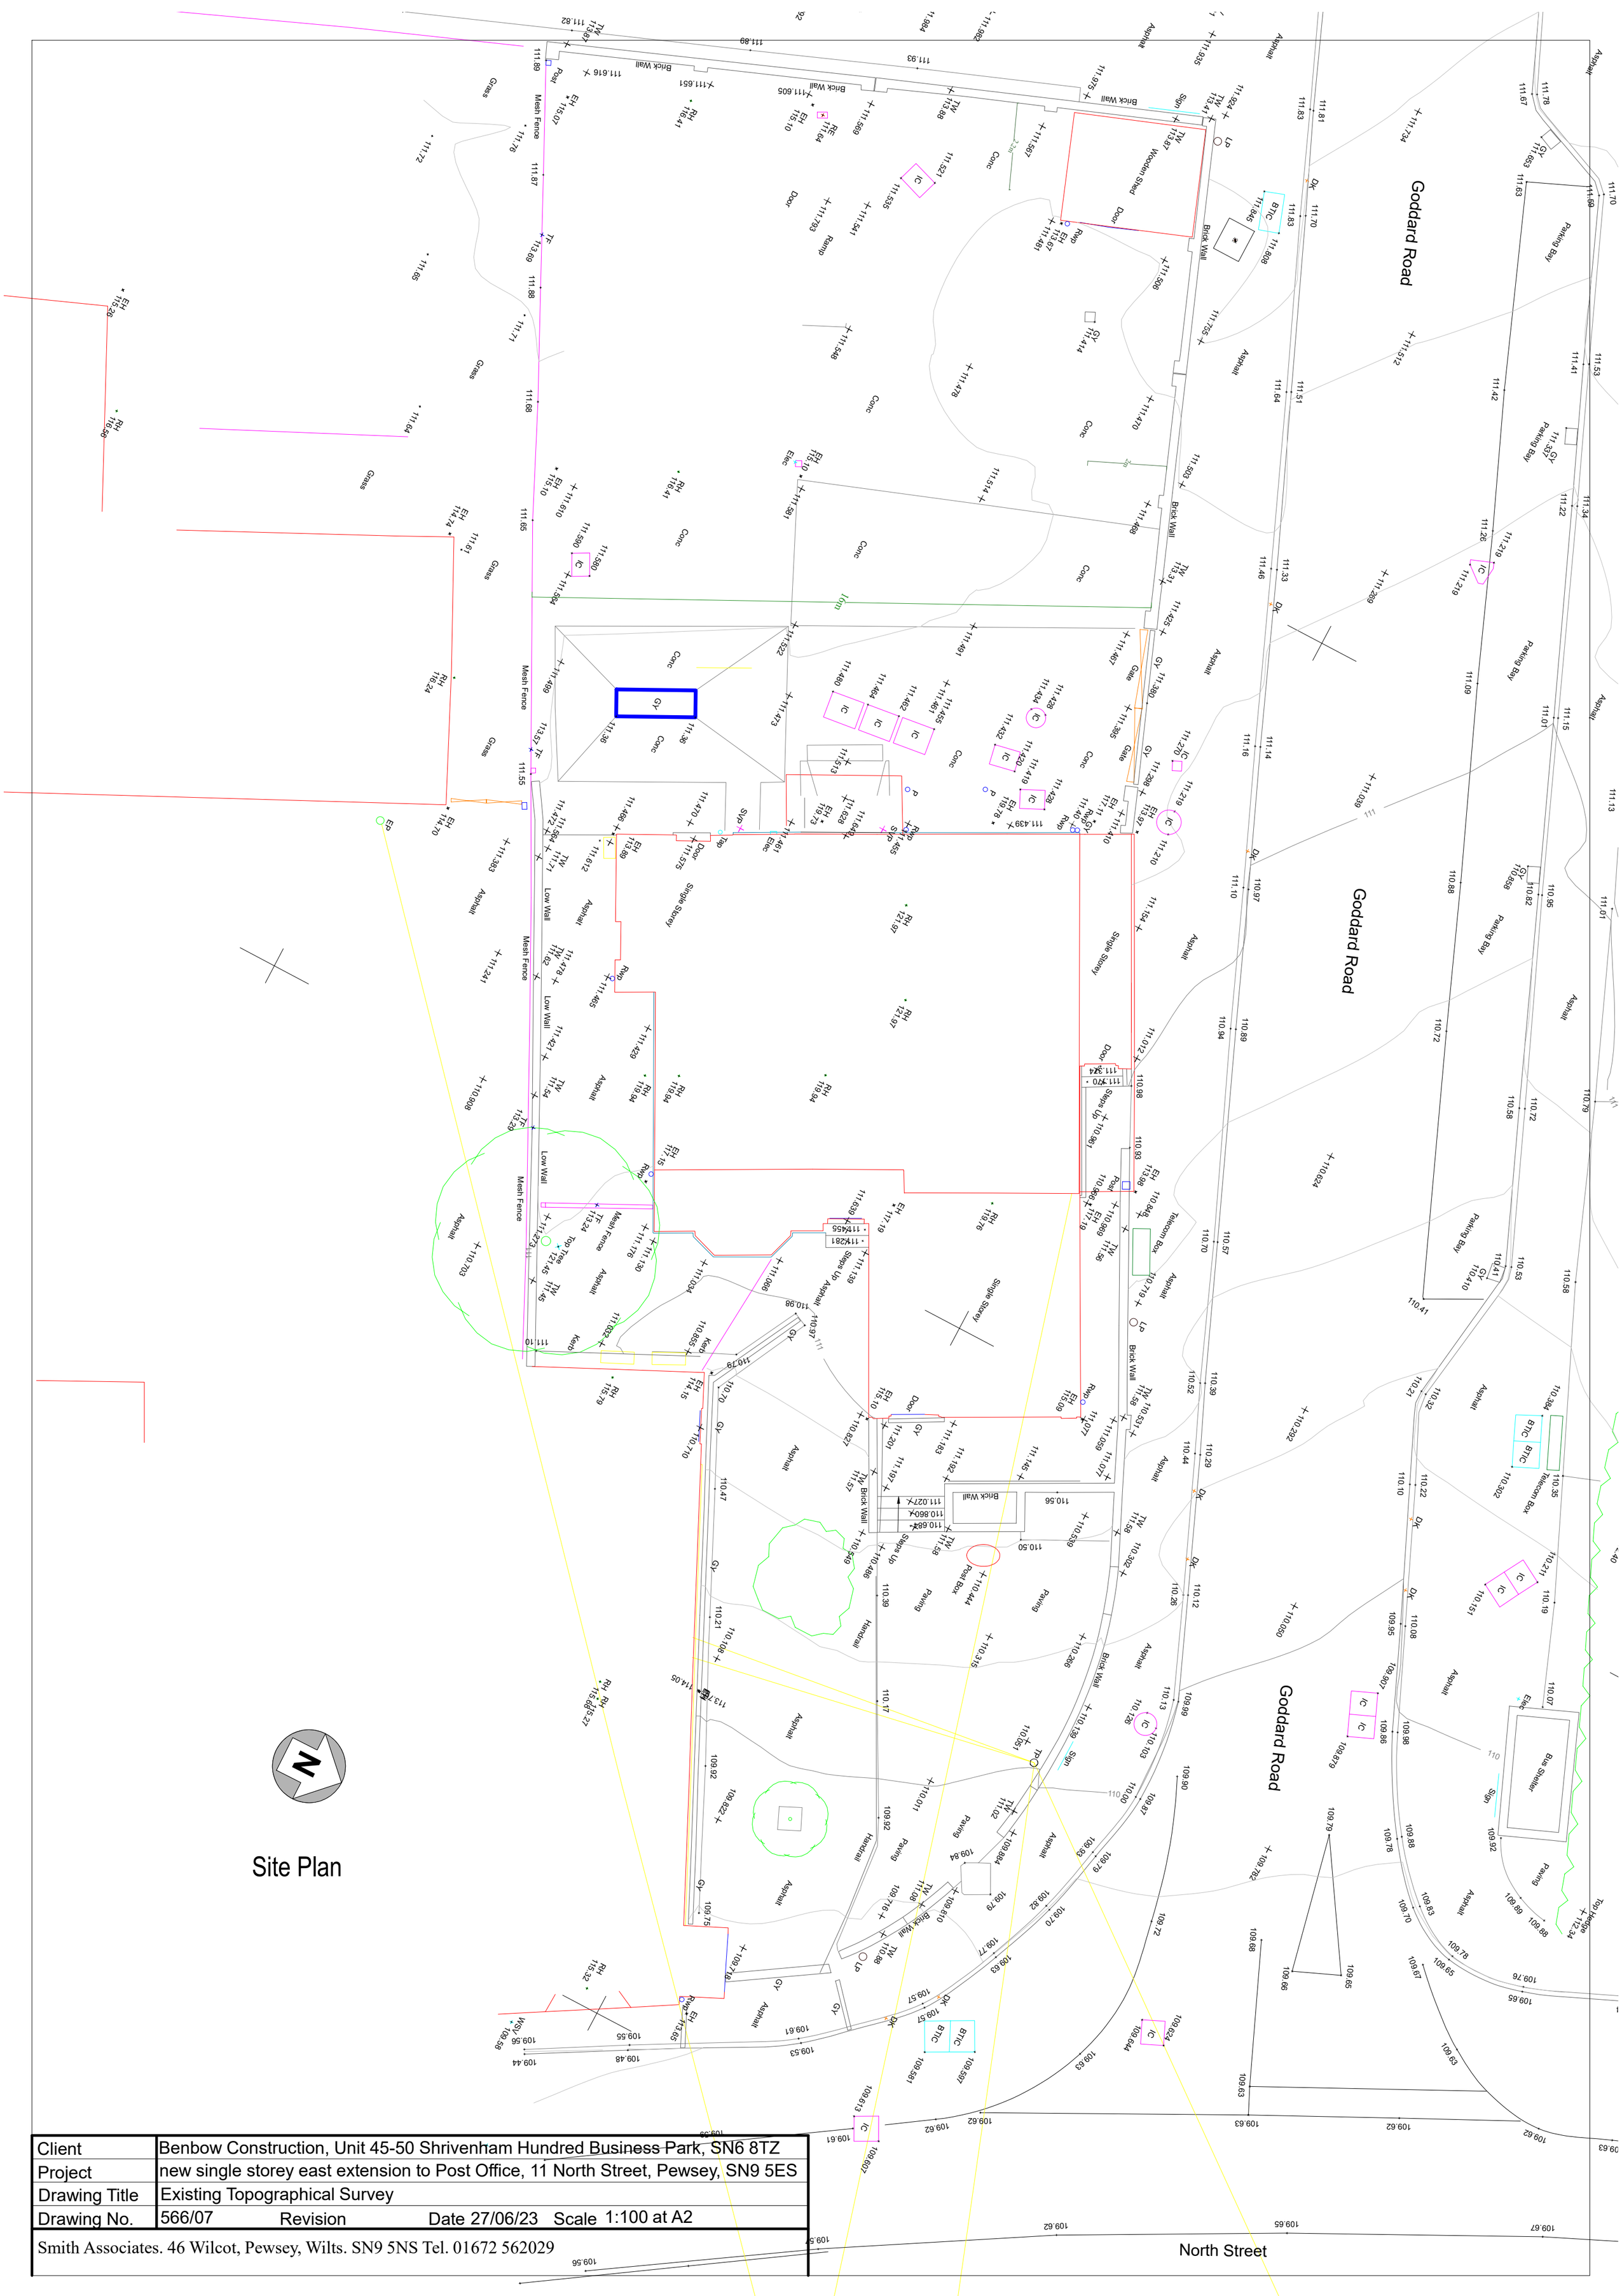

Client	Benbow Construction, Unit 45-50 Shrivenham Hundred Business Park, SN6 8TZ
Project	new single storey east extension to Post Office, 11 North Street, Pewsey, SN9 5ES
Drawing Title	Existing Topographical Survey
Drawing No.	566/07 Revision Date 27/06/23 Scale 1:100 at A2

Smith Associates. 46 Wilcot, Pewsey, Wilts. SN9 5NS Tel. 01672 562029