




PROPOSED NORTH ELEVATION

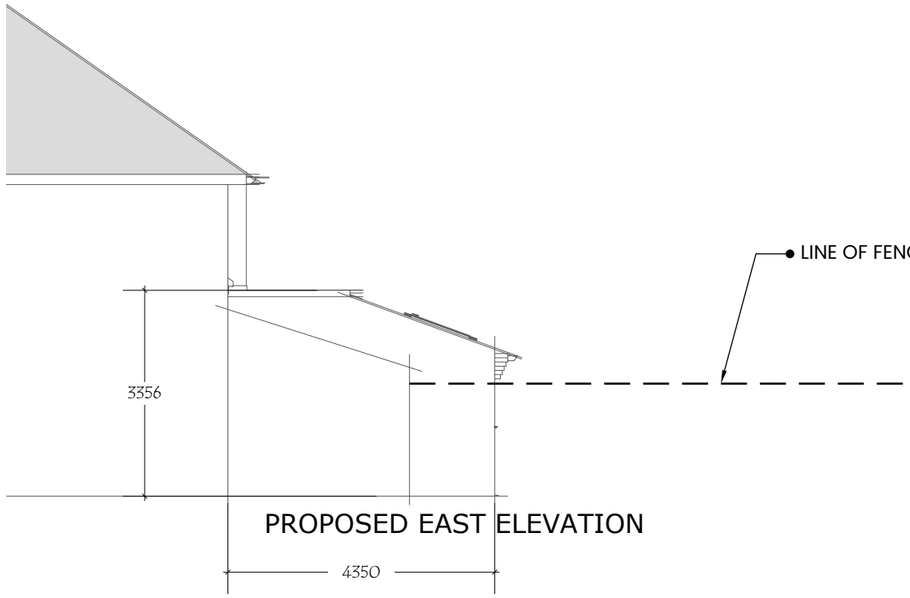

PROPOSED EAST ELEVATION

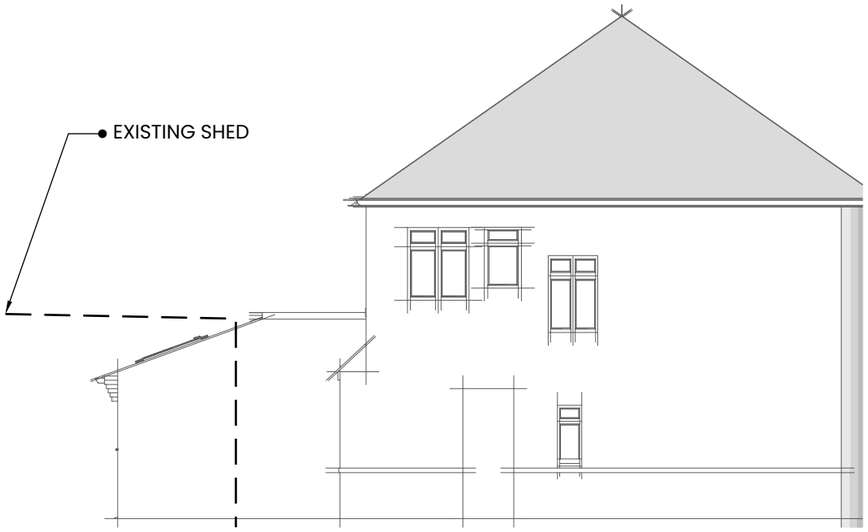

PROPOSED WEST ELEVATION

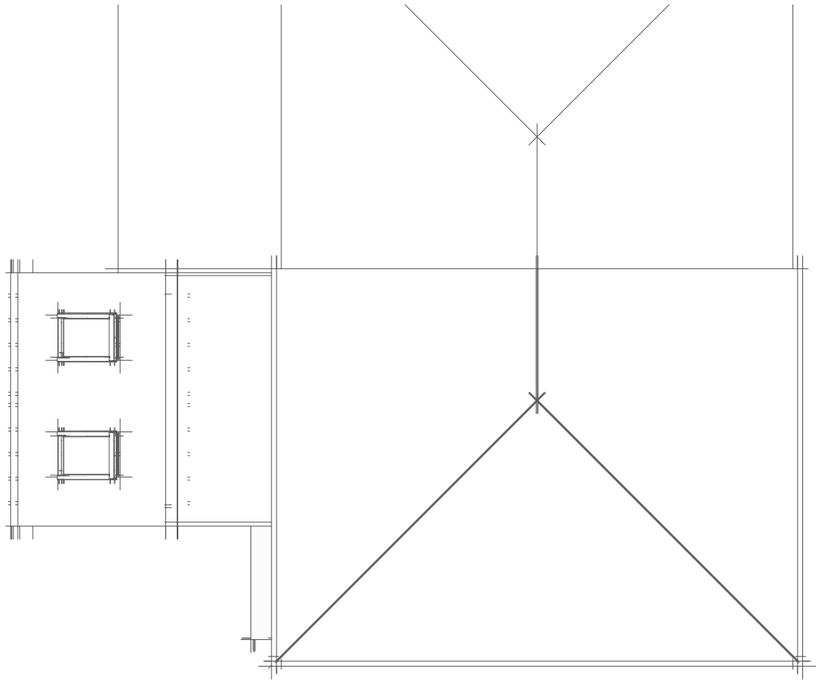

ROOF PLAN

Scale 1:100

00 2 4 8

gdgplan@btinternet.com

Mr Mrs Richardson
23 Attwood Road
Salisbury
SP1 3PR


Project
SINGLE STORY EXTENSION

Drawing Title
Proposed Elevations


Drawing Detail
Scale @ A3 - 1:100
Drawing No TR-PE-01
Drawn by GG

Date 07/07/2023


Contact G Greenwood
m.0748 3873 045
gdgplan@btinternet.com

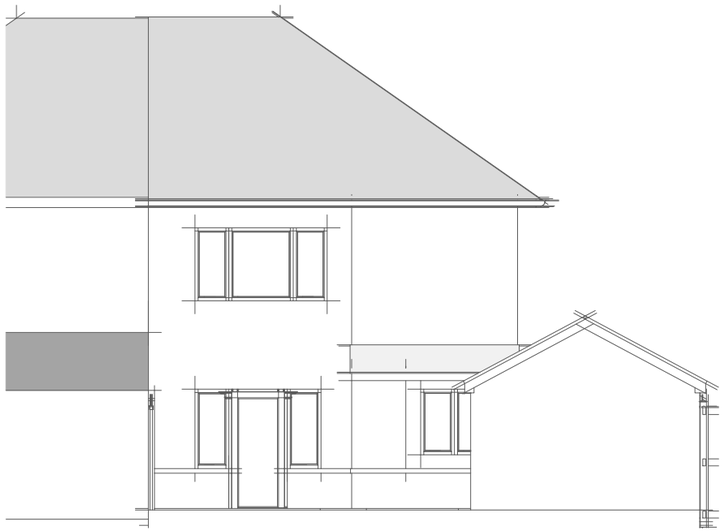


EXISTING NORTH ELEVATION

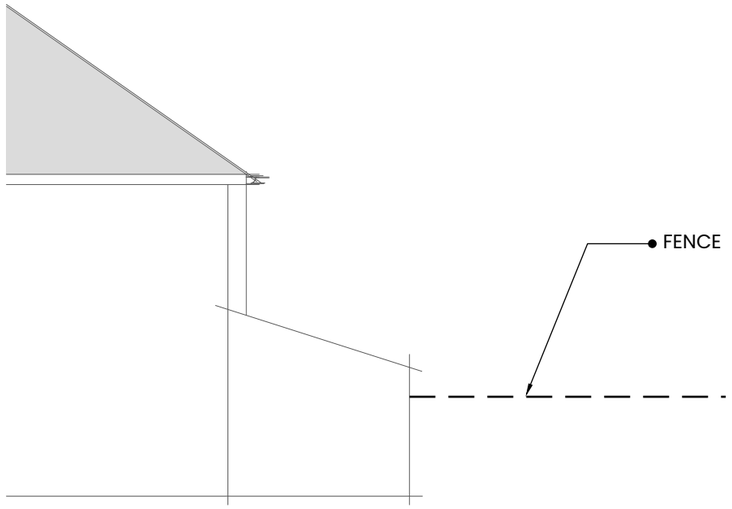

EXISTING EAST ELEVATION

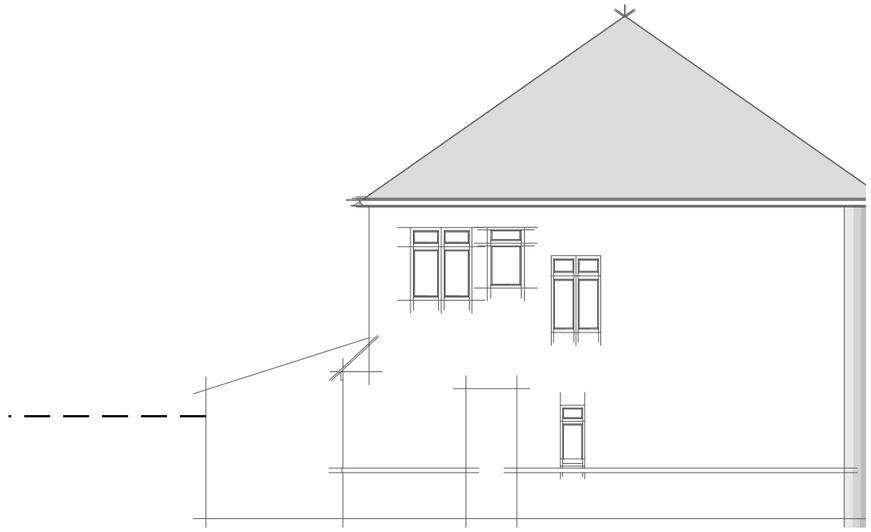

EXISTING WEST ELEVATION

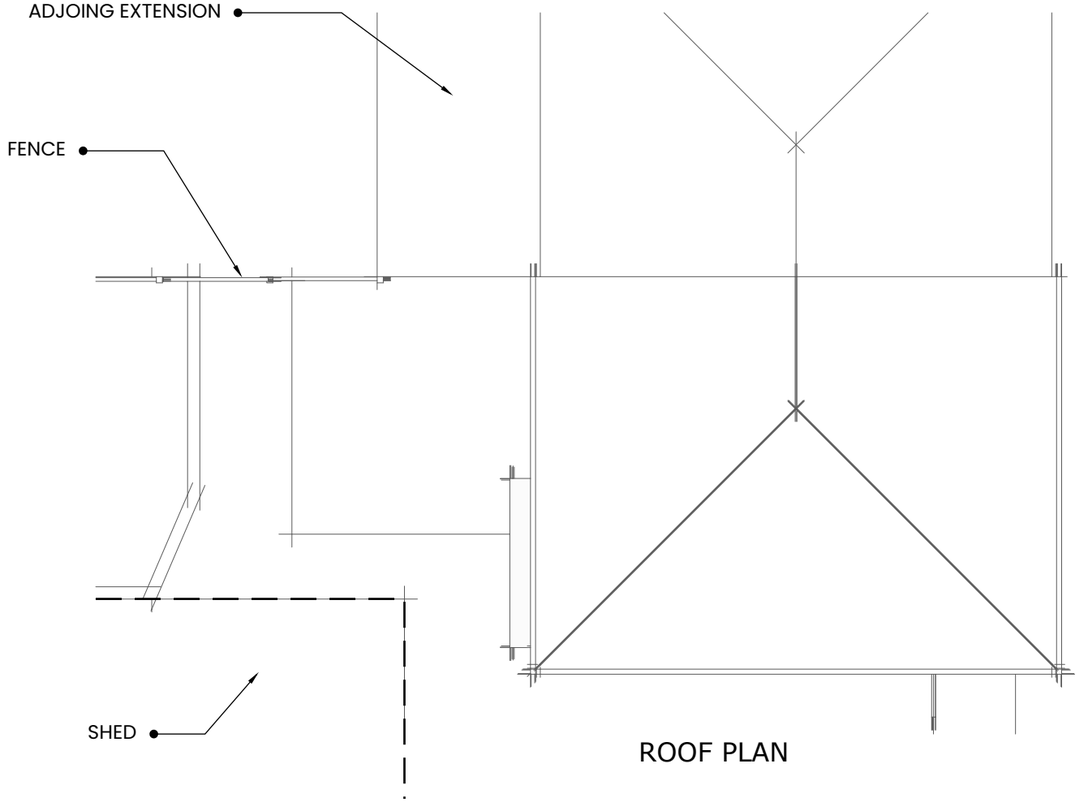

ROOF PLAN

Scale 1:100

00 2 4 8

gdgplan@btinternet.com

Mr Mrs Richardson
23 Attwood Road
Salisbury
SP1 3PR


Project
SINGLE STORY EXTENSION

Drawing Title
EXISTING Elevations


Drawing Detail
Scale @ A3 - 1:100
Drawing No TR-EE-02
Drawn by GG

Date 07/07/2023

Contact G Greenwood
m.0748 3873 045
gdgplan@btinternet.com

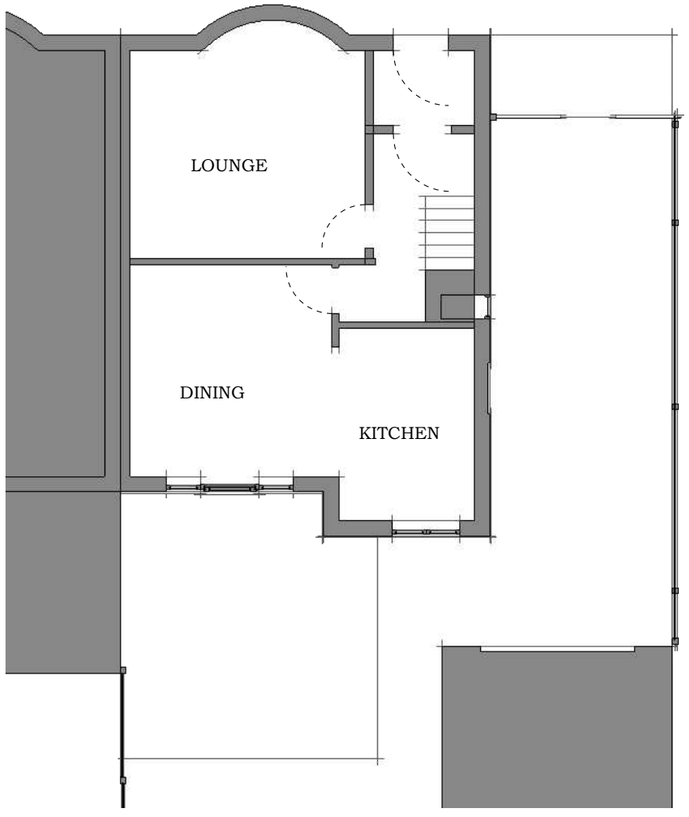

EXISTING FLOOR PLAN

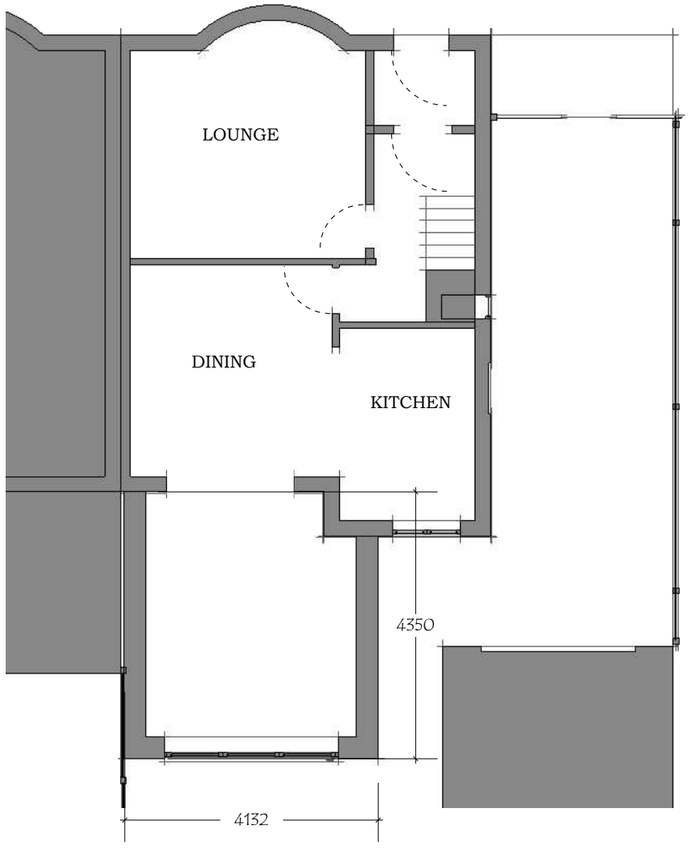

PROPOSED FLOOR PLAN

Scale 1:100

00 2 4 8

gdgplan@btinternet.com

Mr Mrs Richardson
23 Attwood Road
Salisbury
SP1 3PR

Project
SINGLE STORY EXTENSION

Drawing Title
Ground Floor Plans

Drawing Detail
Scale @ A3 - 1:100
Drawing No TR-FP-02
Drawn by GG

Date 07/07/2023

Contact G Greenwood
m.0748 3873 045
gdgplan@btinternet.com



Location Plan

Scale 1:1250

00 25 50 100

OS 2022 100038864

North



Block Plan

00 10 20 40

Scale 1:500

gdgplan@btinternet.com

Mr Mrs Richardson
23 Attwood Road
Salisbury
SP1 3PR


Project
SINGLE STORY EXTENSION

Drawing Title
block and site

Drawing Detail
Scale @ A3 - 1:1250 / 1:500
Drawing No TR-BSP-04
Drawn by GG

Date 07/07/2023

Contact G Greenwood
m.0748 3873 045
gdgplan@btinternet.com

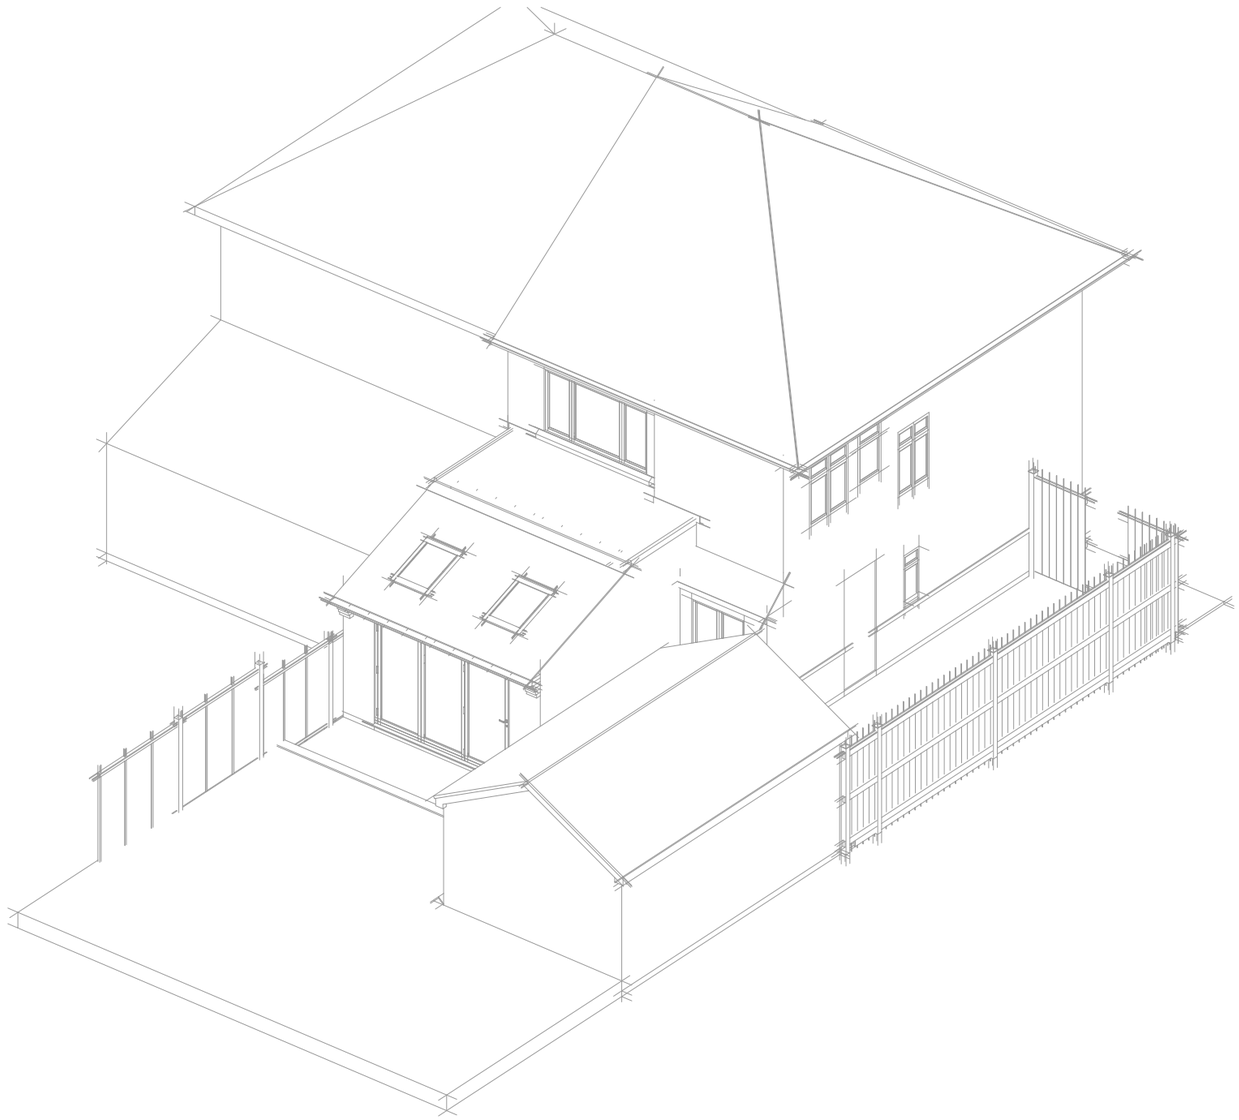

gdgplan@btinternet.com

Mr Mrs Richardson
23 Attwood Road
Salisbury
SP1 3PR

Project
SINGLE STORY EXTENSION

Drawing Title
ISO IMAGE

Drawing Detail

Scale @ A3 -

Drawing No TR-II-01

Drawn by GG

Date 07/07/2023

Contact G Greenwood

m.0748 3873 045

gdgplan@btinternet.com