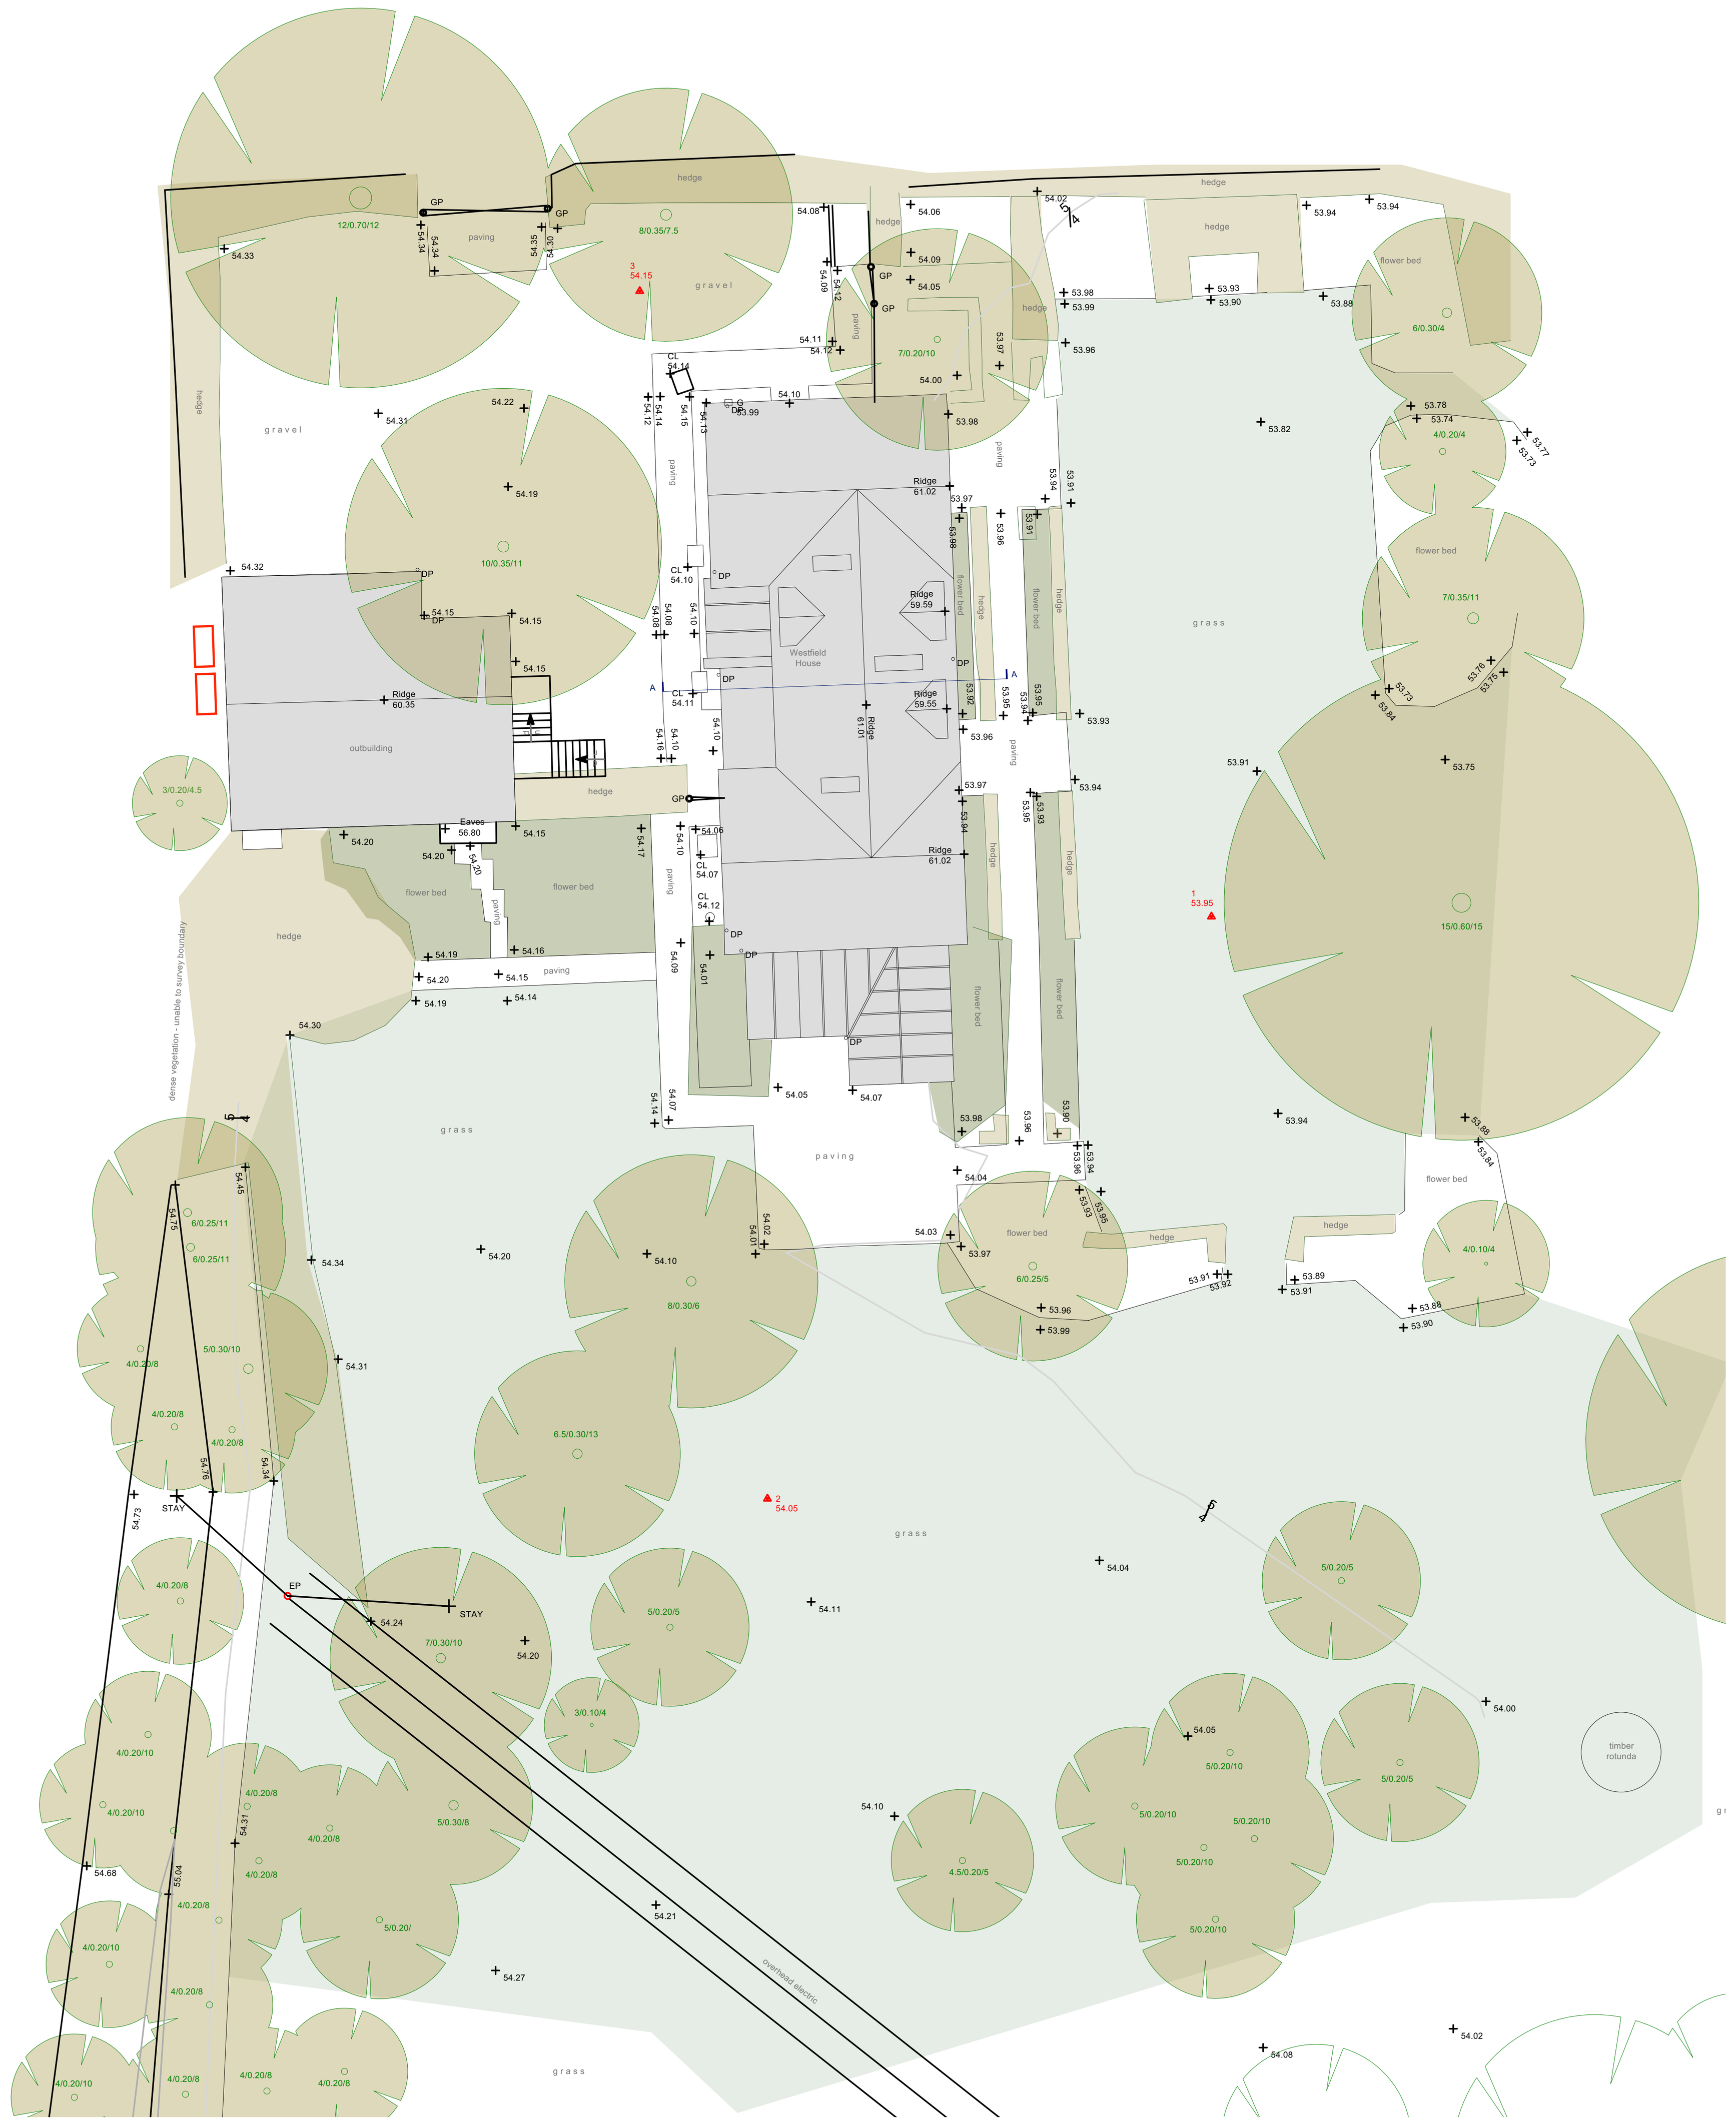

E01 Site Plan as Existing
101 Scale 1:200 @A1

0 3 5 8 10 13 15 M

1:200 @ A1

AUSTIN DESIGN WORKS

THE OLD WAREHOUSE
OLD MARKET
NAILSWORTH
GLOUCESTERSHIRE, GL6 0DU

Tel: 01453 836 393 E: info@austindw.co.uk

ARCHITECTURE AND LANDSCAPE

REV:	DATE:	BY:	DETAILS:
A	14/10/22	VG	Draft planning issue
B	25/10/22	VG	Planning Issue

Planning

Westfield House

Client Details:
James and Jo Towers

Project Address:
Westfield House
226 Little Chalfield
SN12 8NN

Drawing Title: Varies @ A1

Plans as Existing

Drawing No.:	Revision:	Drawn by:	Drawing Date:	Checked By:	Checked Date:
EX 101	B	VG	28/09/2022	CW	15/10/22

Copyright Austin Design Works Ltd. All dimensions to be checked on site. Do not scale off this drawing for Construction; only scale for Planning. Please inform Austin Design Works of any discrepencies.