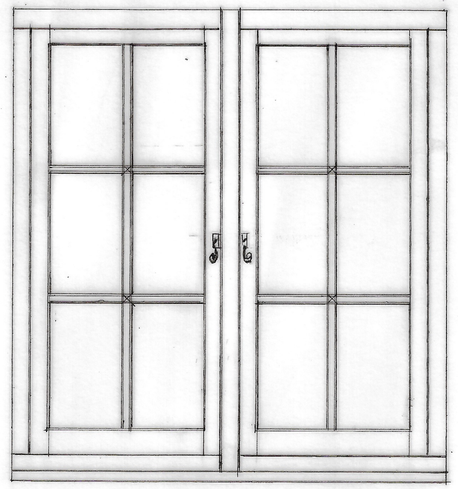

Window Viewed From Cellar

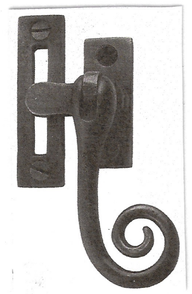

Detail of window furniture

Window Detail

2 The Green, Marlborough

Client: Mr & Mrs Robin Moore

Drw No: RM/M/04/23 AB

Scale: 1:1 : 1:2

PREMIER DESIGN

(Wiltshire) Ltd

Tel. 01249 814207 1855/23

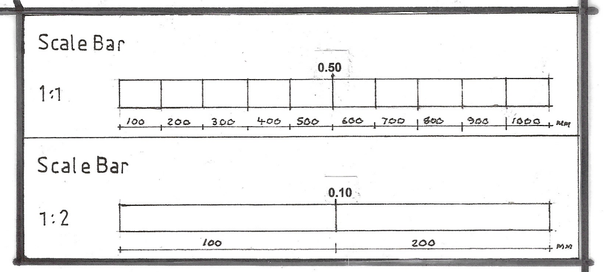

NB all timber to be pressure treated with a preservative

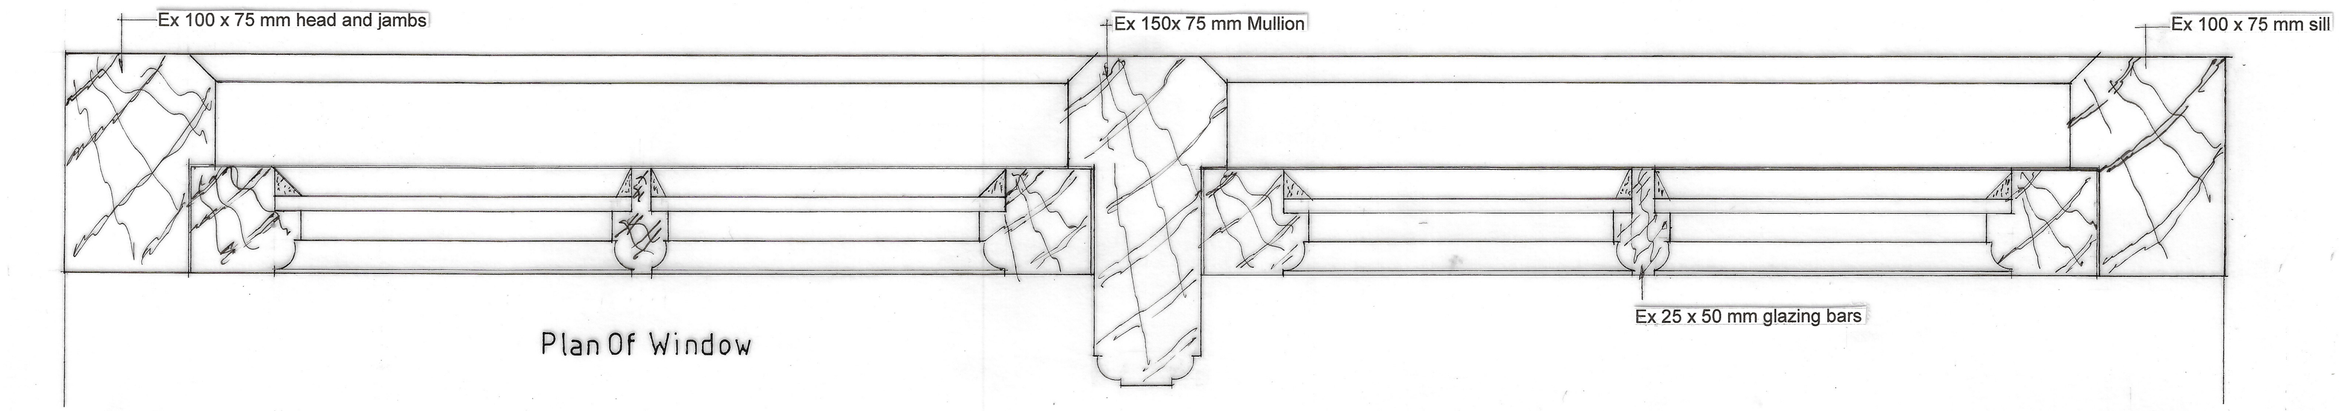

Plan Of Window

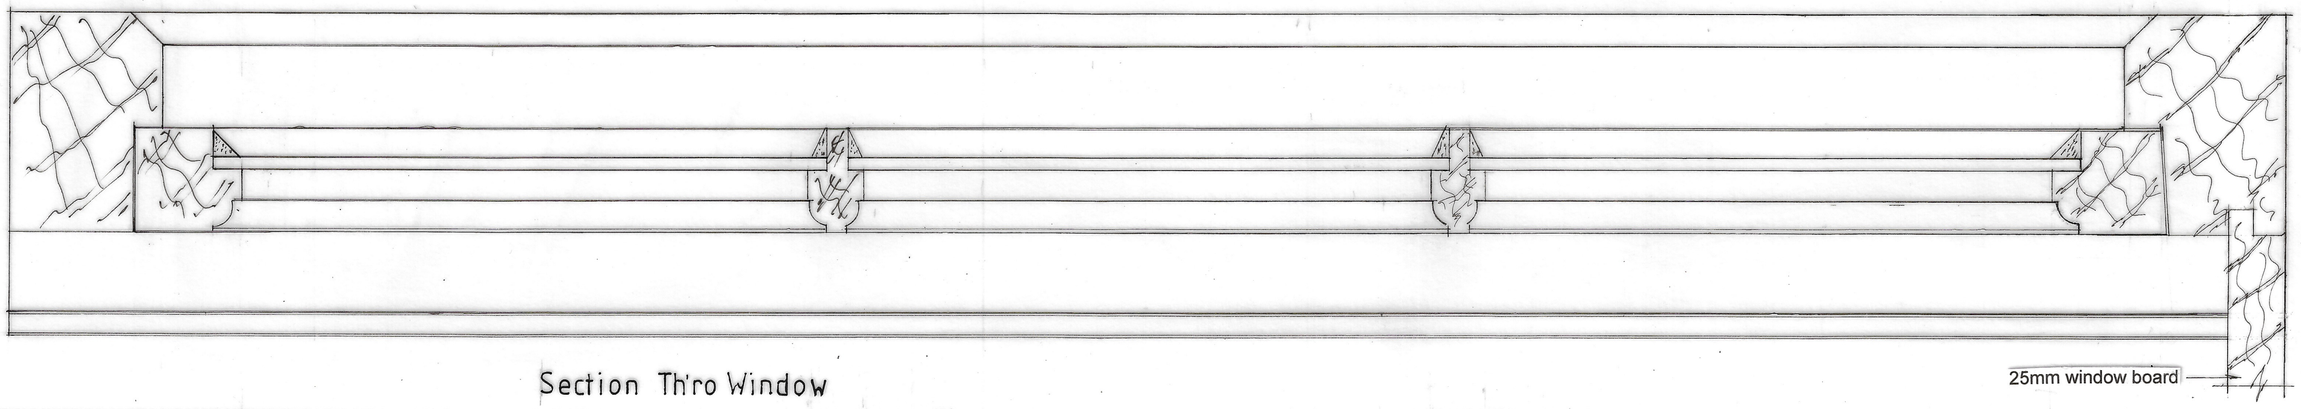

Section Th'ro Window