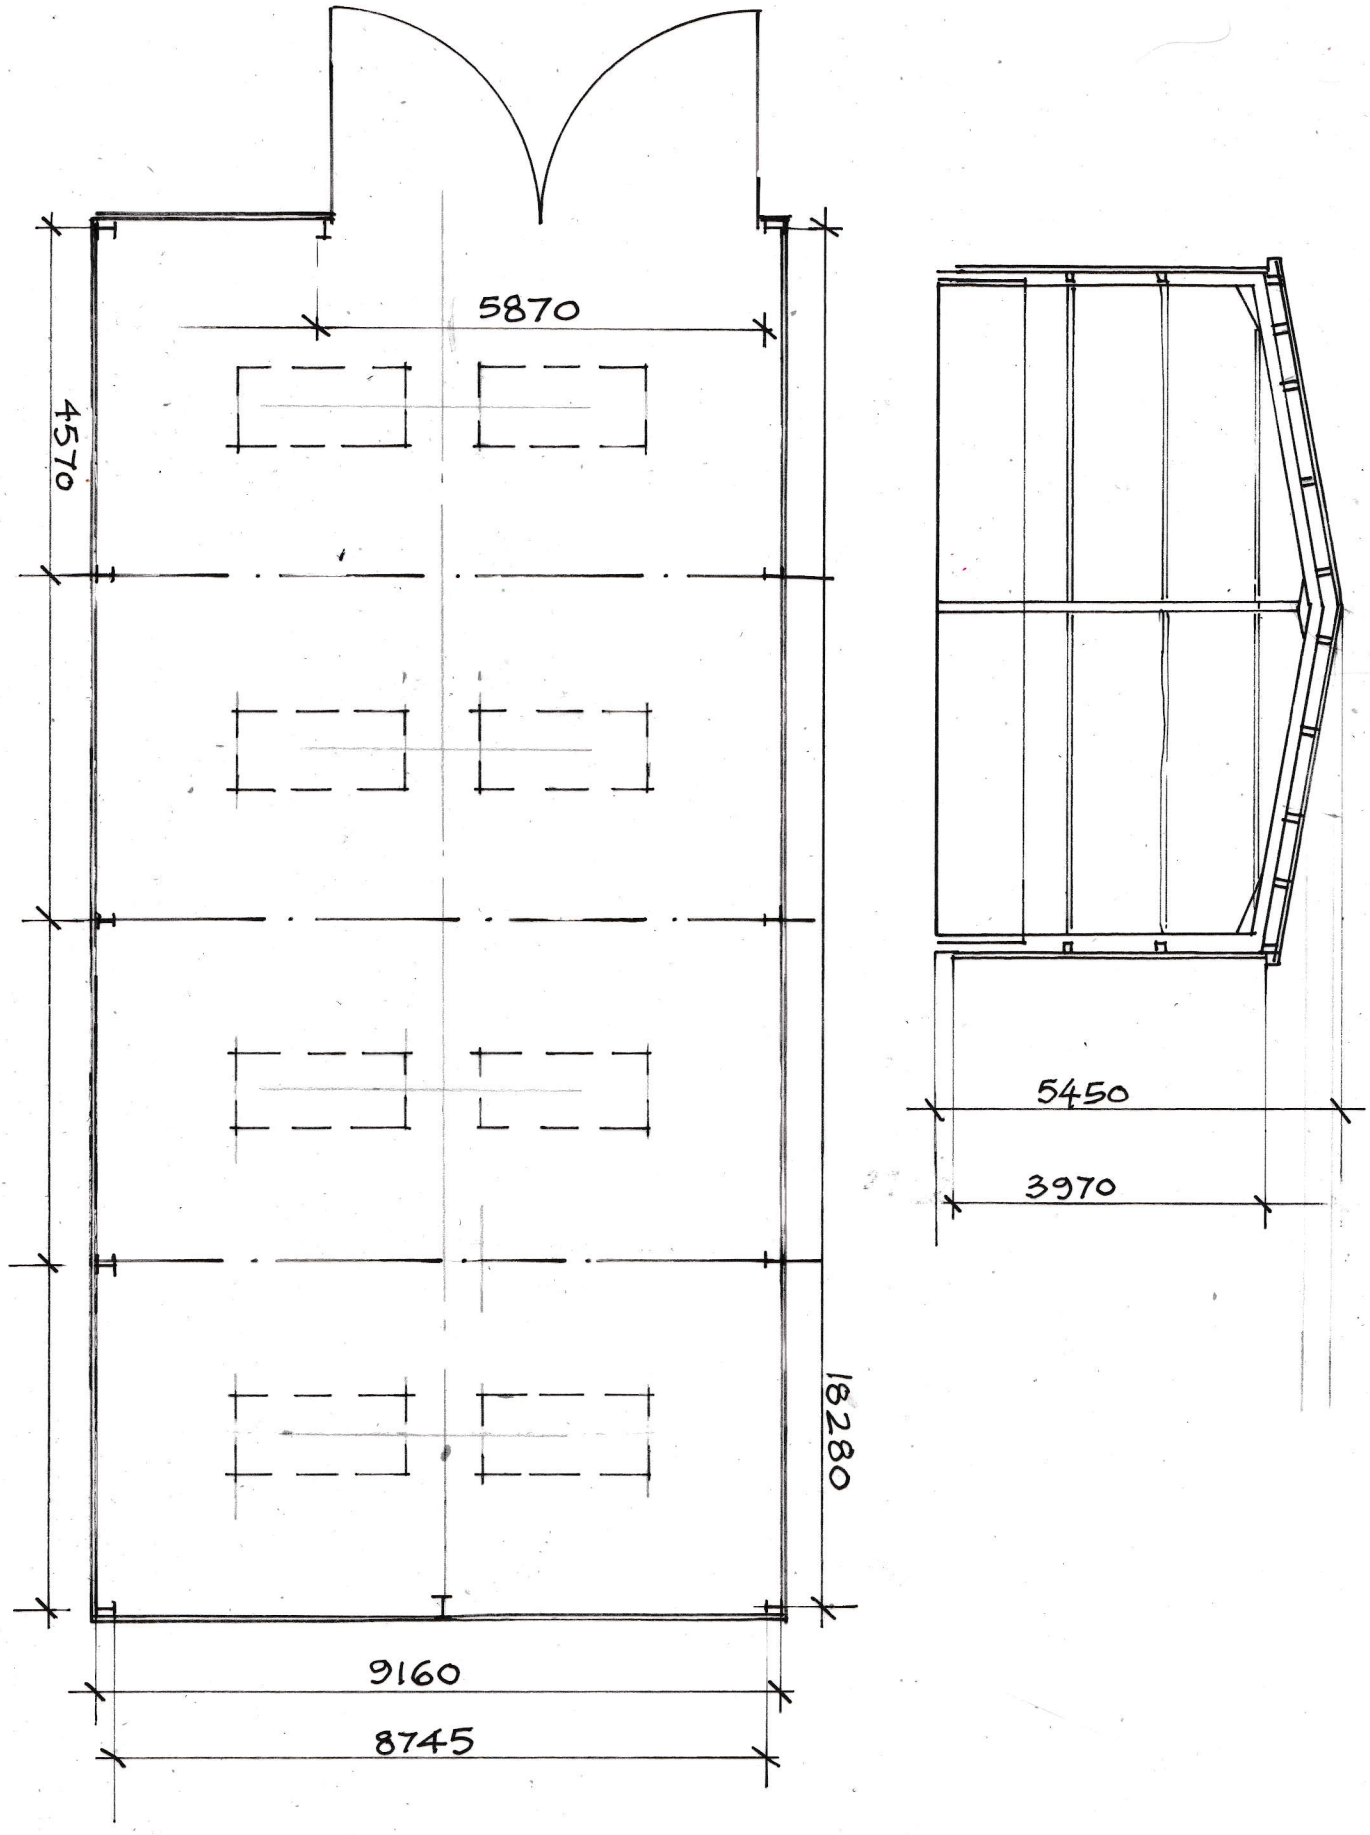



| | | | |
|---|---|---|---|
| **BARN at East Lane Stables,**<br>**Melksham Road,**<br>**Holt, BA14 6QW** | **BARN at EAST LANE STABLES**<br>EXISTING PLAN and SECTION | 1:100 @ A4 | ELS-22<br>REV<br>June 2023 |