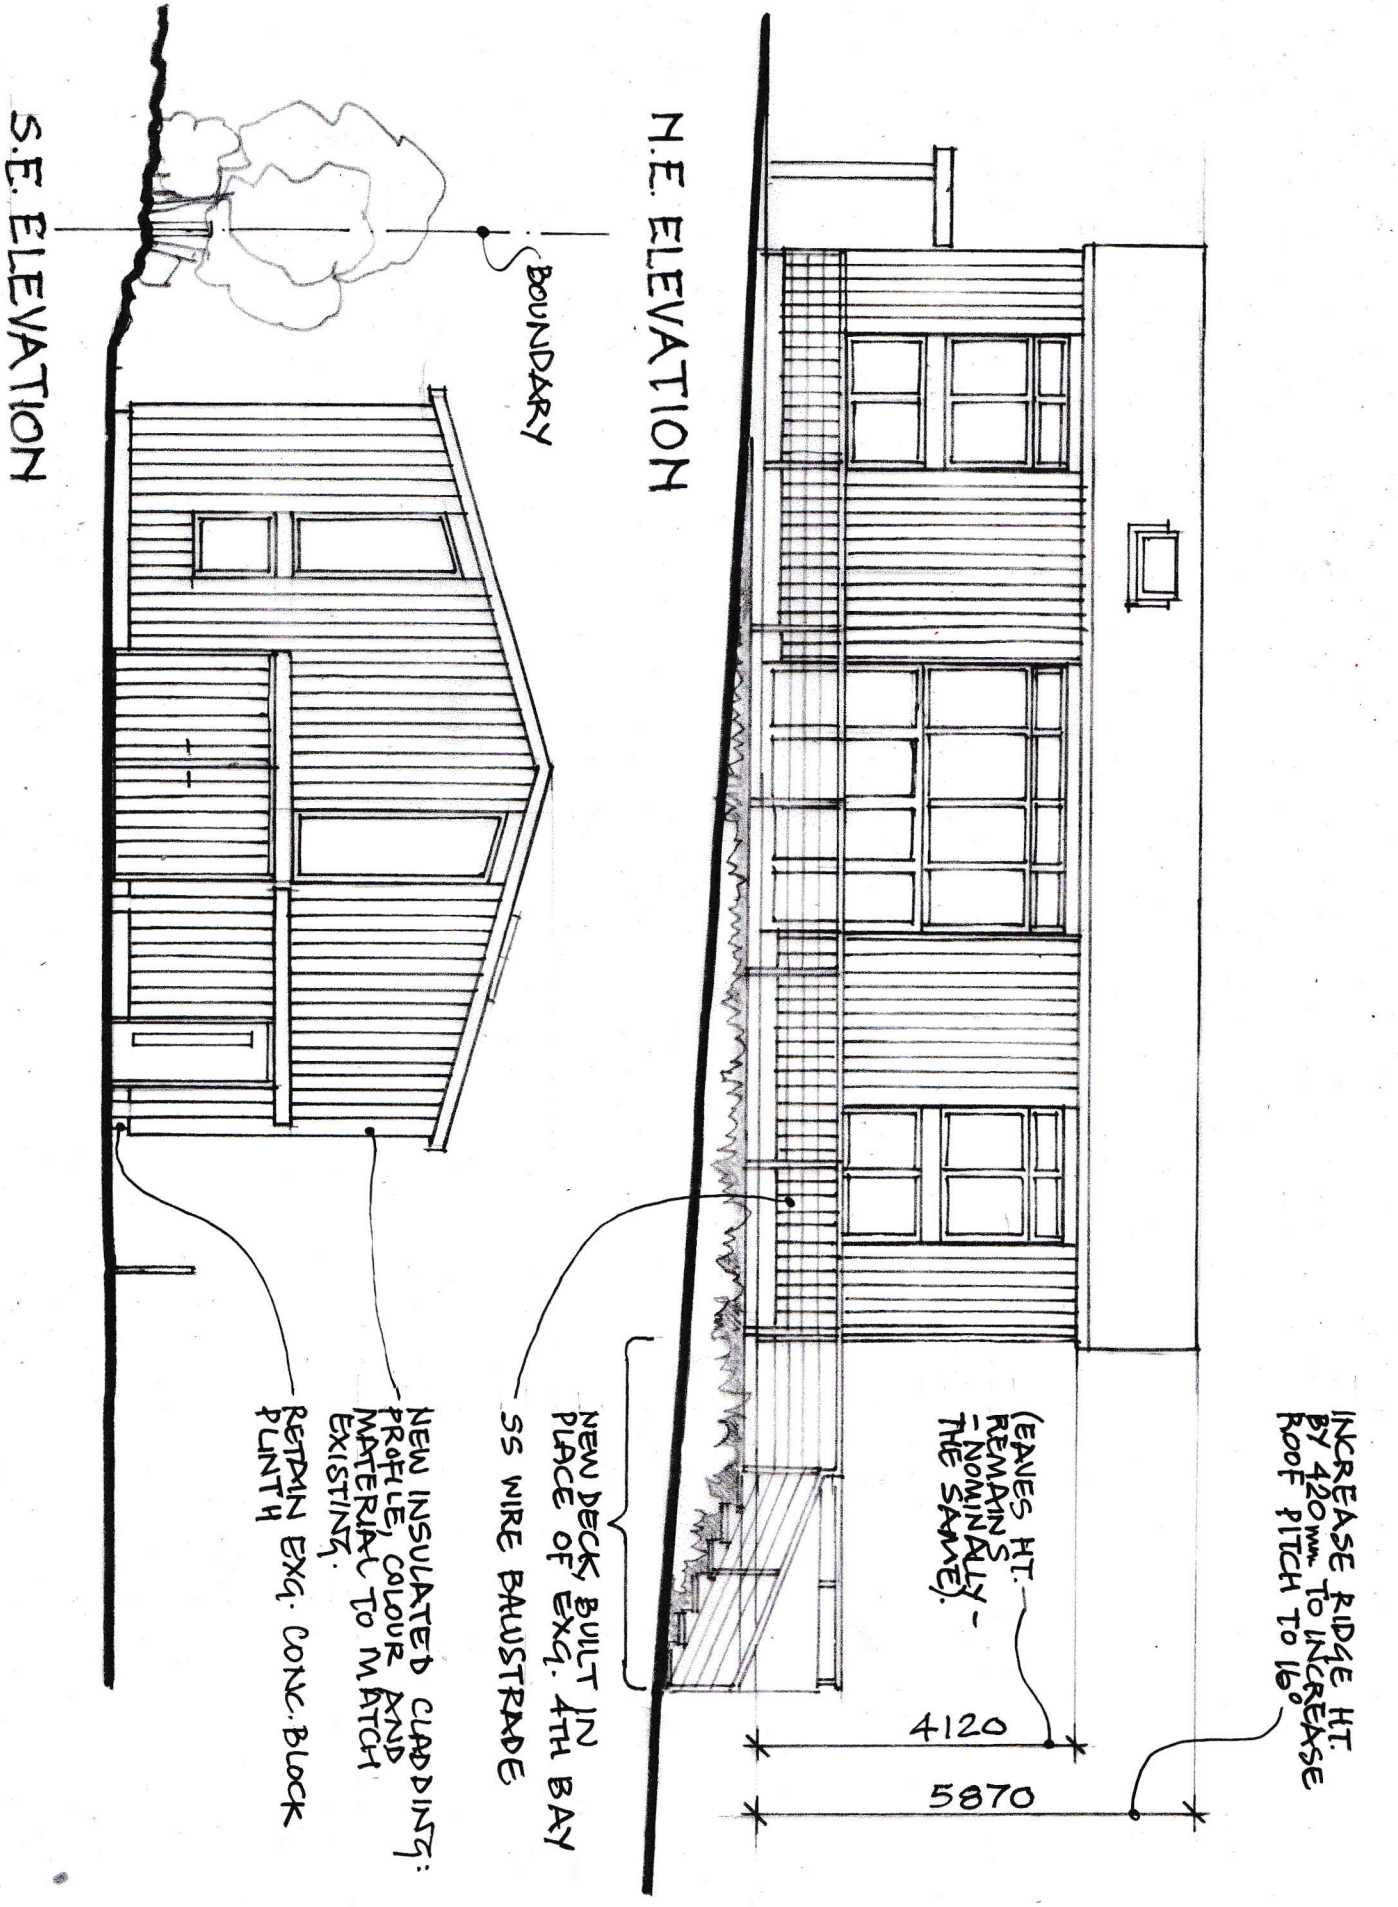


BARN at East Lane Stables, Melksham Road, Holt, BA14 6QW	**PROPOSED CONVERSION** NE and SE ELEVATIONS	1:100 @ A4	ELS-34 REV June 2023